


Maes y Groes, Iscoyd
SY13 3AU

Scale: 1:600 @ A3

Highways Visibility Plan and Car Park Arrangement

EXISTING

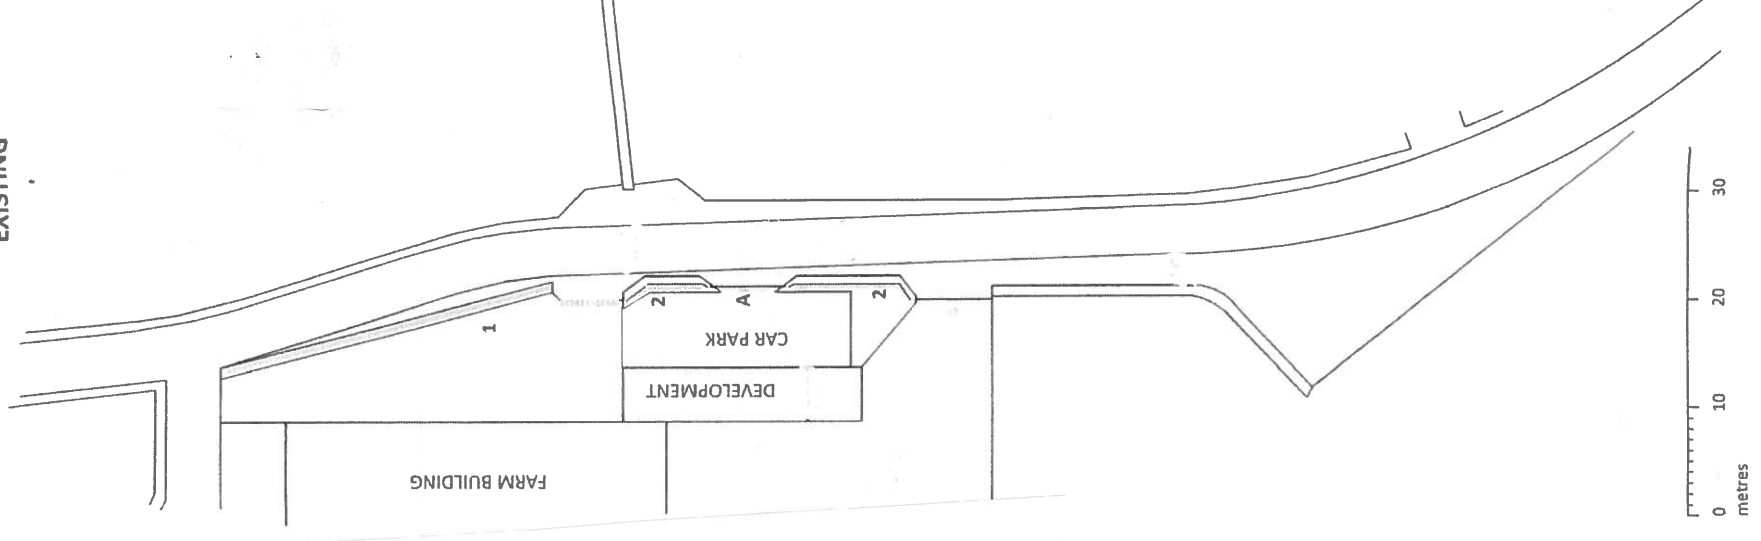

Upon completion of alterations

