


Do not scale off this drawing. All dimensions to be checked on site prior to manufacture and construction. This drawing is the property of Just-H Architects and should not be reproduced without permission. All discrepancies to be brought to the attention of the architect immediately. This drawing is to be read in conjunction with the specification / bill of quantities and related drawings.

REVISION

- FIRST ISSUE
- PAVEMENT AREA INCLUDED

08.06.2017 PODG
23.06.2017 U

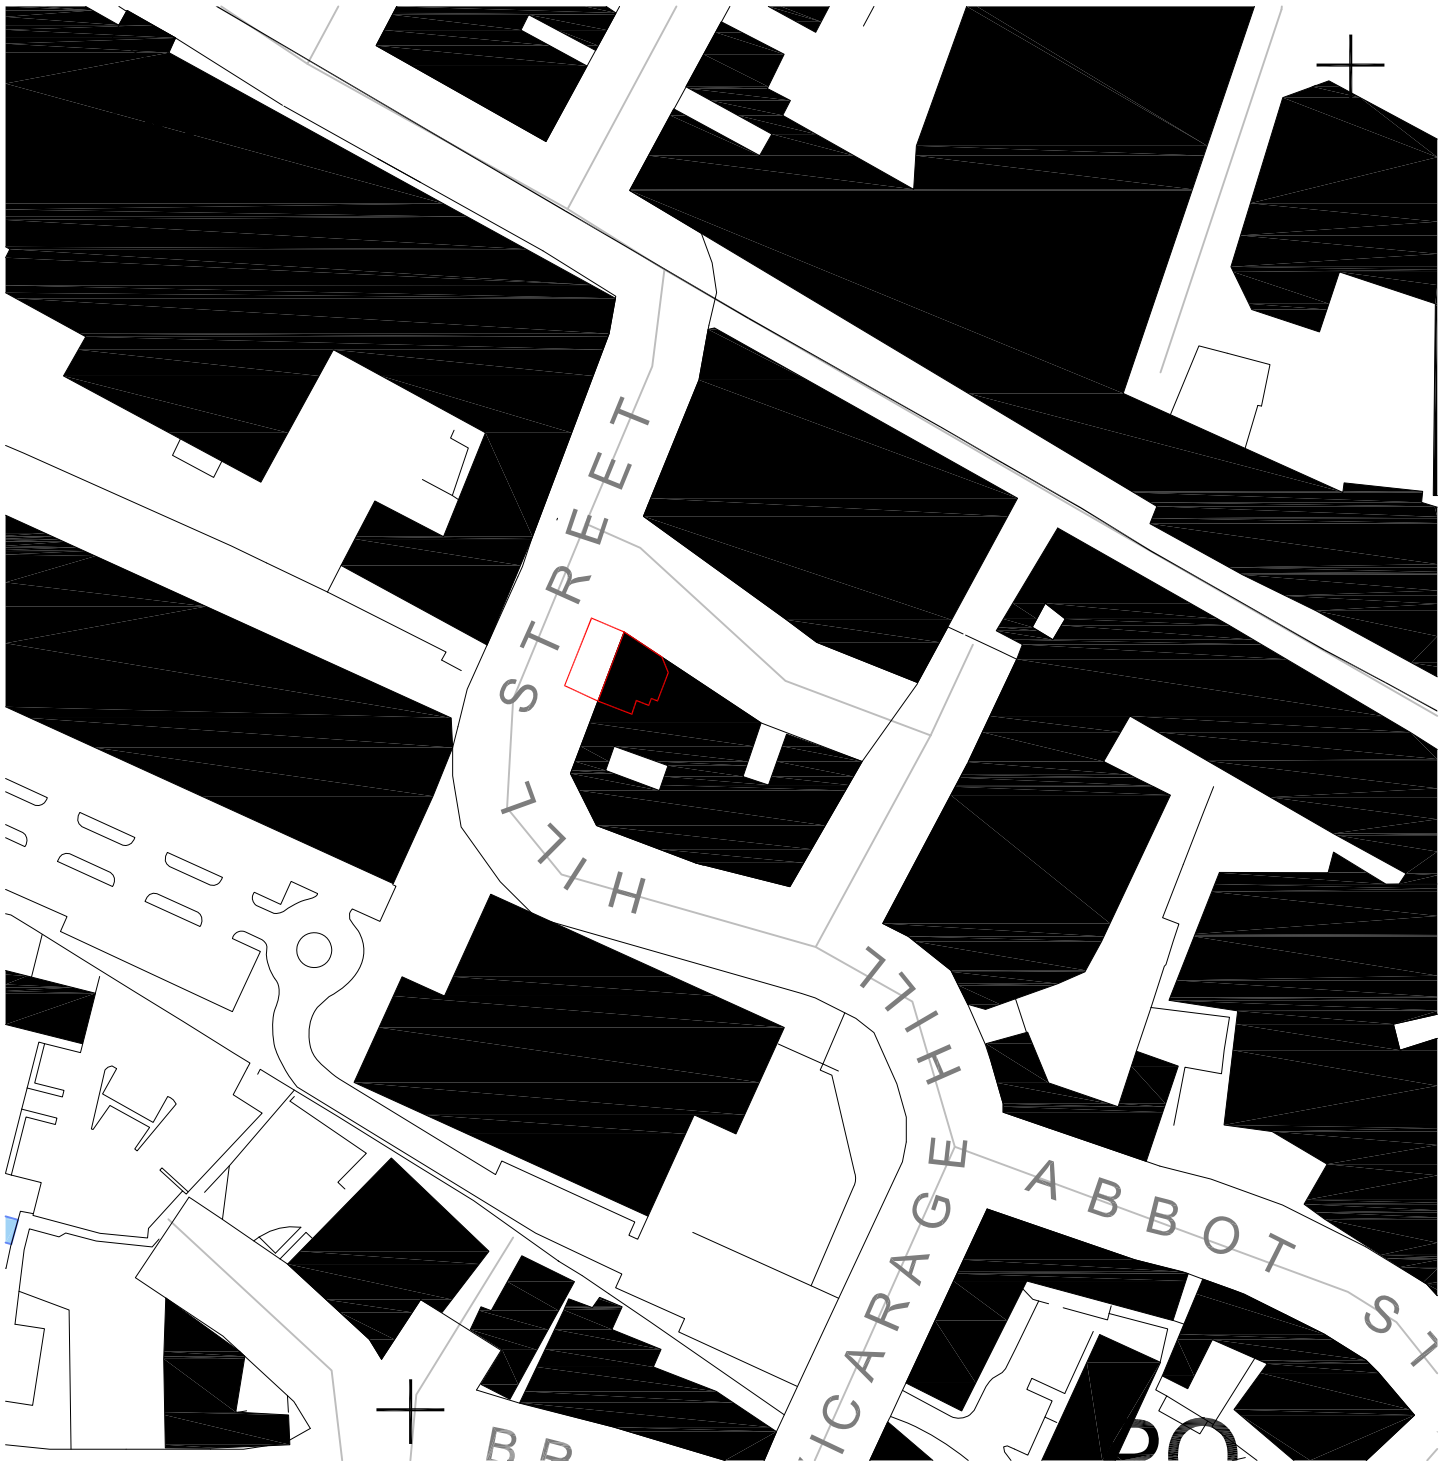

ESSBEA LTD	client
11 HILL STREET WREXHAM, LL13 8LW	project
LOCATION PLAN TITLE-2	title
JOB	job No.
AP01 / A	dwg No.
1:1250 @ A4	scale
PODG	drawn



3 Jordan Street
Manchester
M15 4PY
0161 237 5500
info@justharchitects.co.uk