


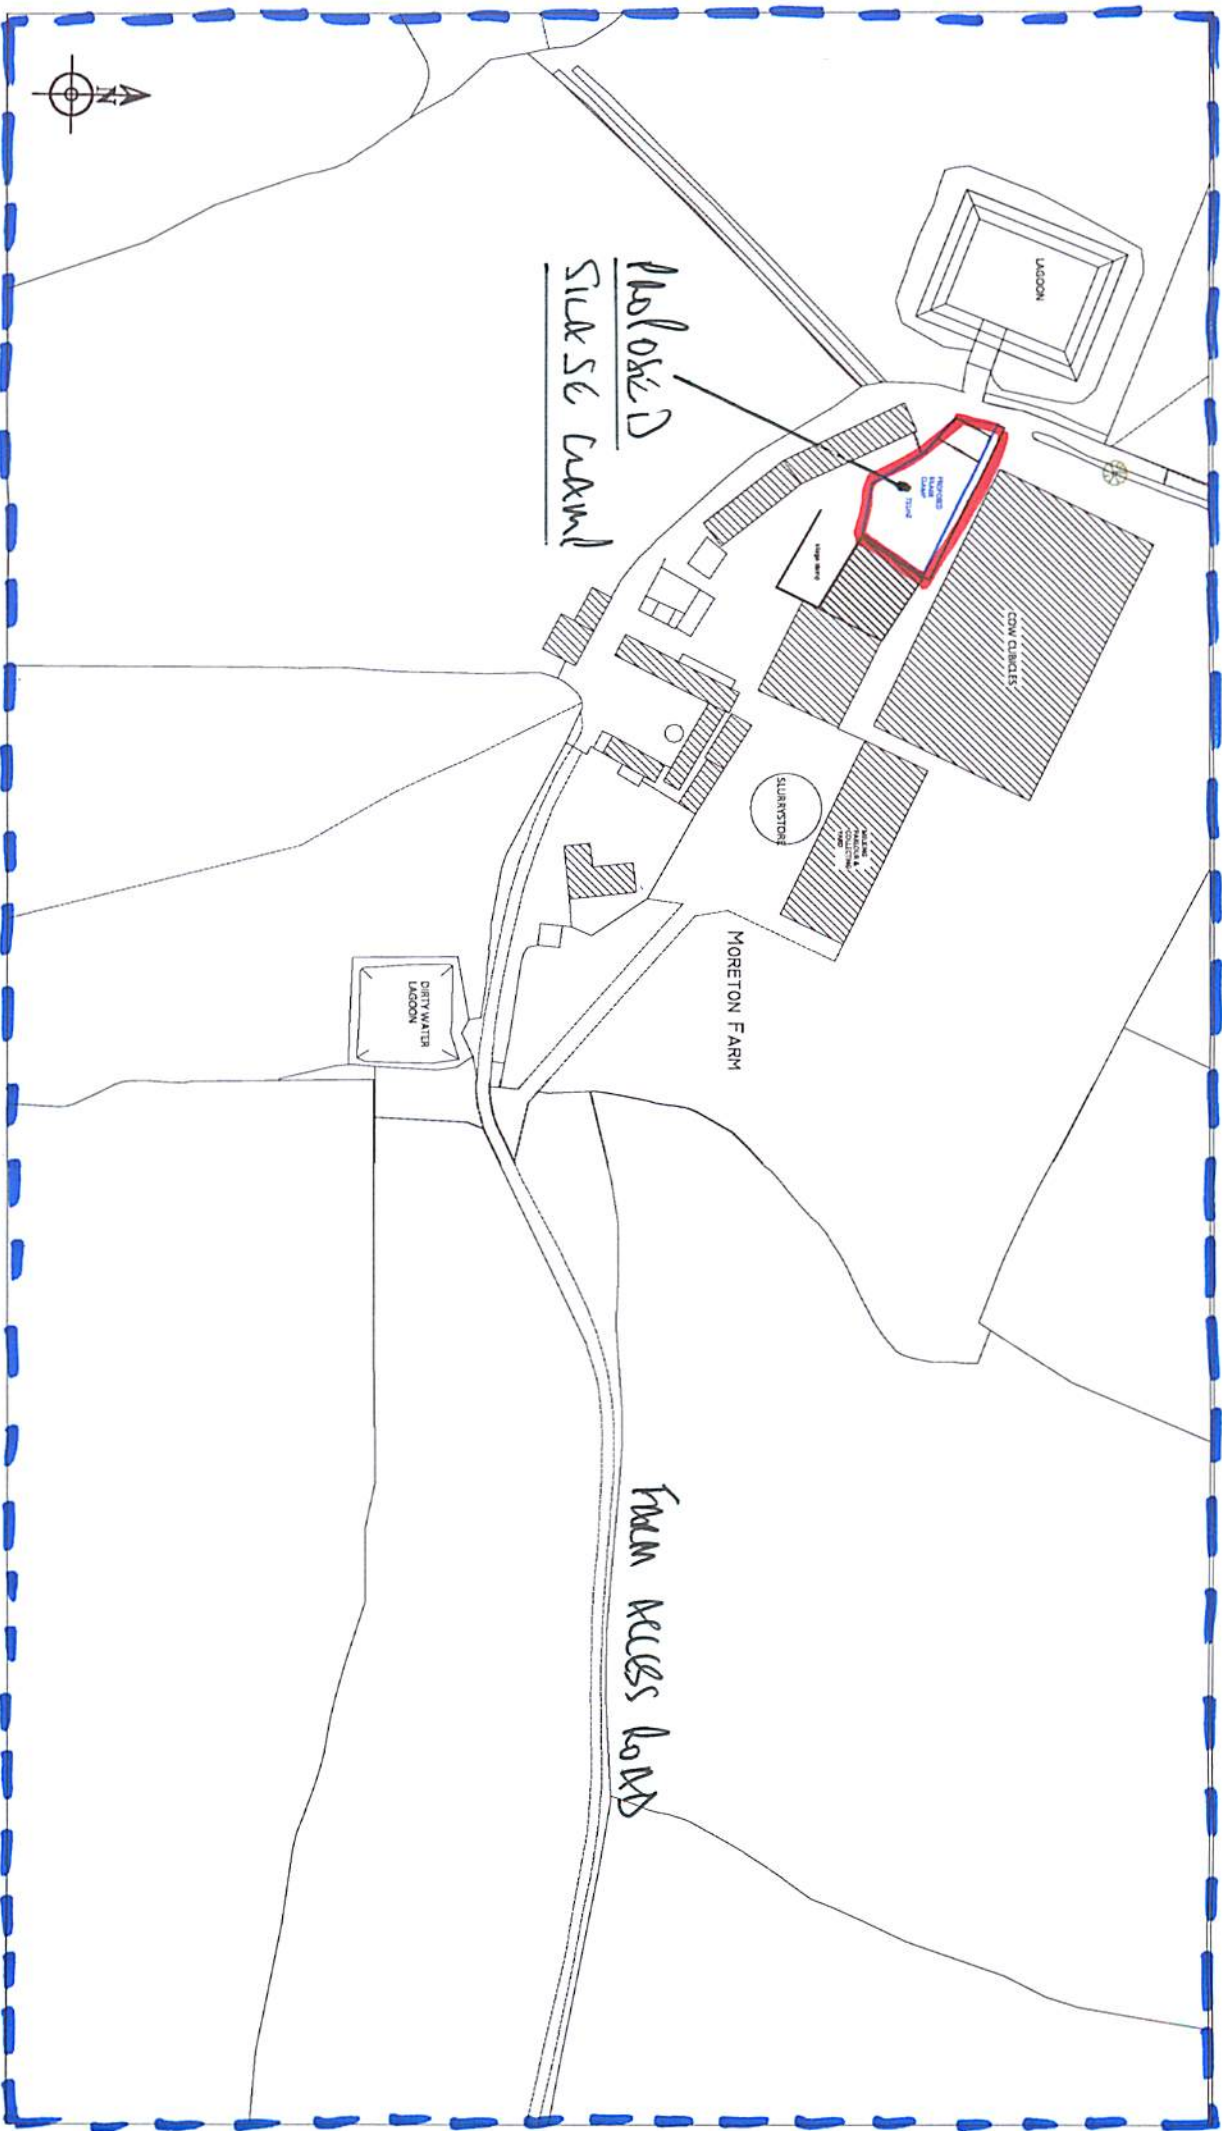

COPYRIGHT
 THIS DRAWING IS PROTECTED BY COPYRIGHT AND IS
 THE PROPERTY OF AGRICONSULTING LTD.
 COPYING OR ANY FORM OF REPRODUCTION IS NOT
 PERMITTED WITHOUT EXPRESS & WRITTEN PERMISSION
 FROM P&L AGRICONSULTING LTD

WILL PHILLIPS
 P&L AGRICONSULTING LTD
 FIELDS FARM
 ALKINGTON
 WHITCHURCH SY13 3NH
 01948 880261
 07939 474838

PROPOSED SILAGE CLAMP
 DRAWING 1

DATE 15TH APRIL 2017

SCALE 1: 2000 PAPER - A3

LOCATION PLAN

MESSRS JR & SL JONES
 MORETON FARM
 GYFELIA
 WREXHAM
 LL13 0YH

