


Longitudinal Section through Sewer

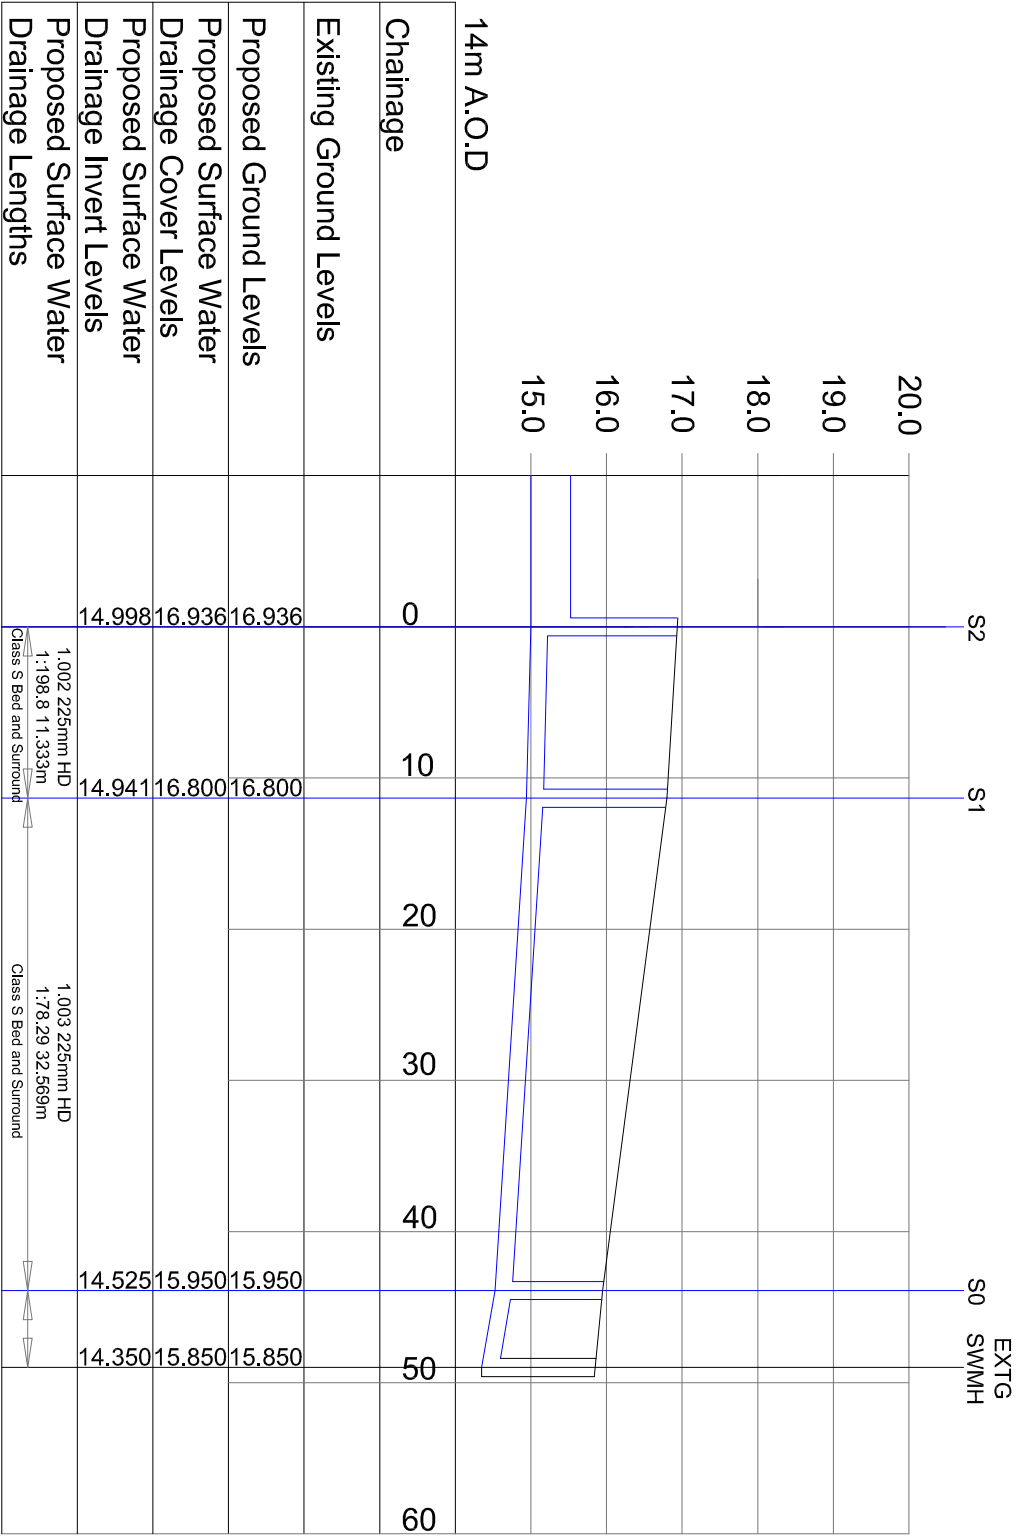

Scale: 1:100 V
1:500 H

Woodsyde Developments Limited

Project:
Proposed Residential Development at Plas Fron,
Cross Lanes, Wrexham

Client:
A, O & H Owen

Drawing Title:
Longitudinal Section through Sewer

Scale:
As shown @ A3

Date:
June 2017

Drawing No:
PF-LS-508

The Poppies, Lower Road, Harmer Hill, Shropshire, SY4 3QX.
Tel: 01939 290483 Mob: 07527 352084
email: andrew@awgough.co.uk