


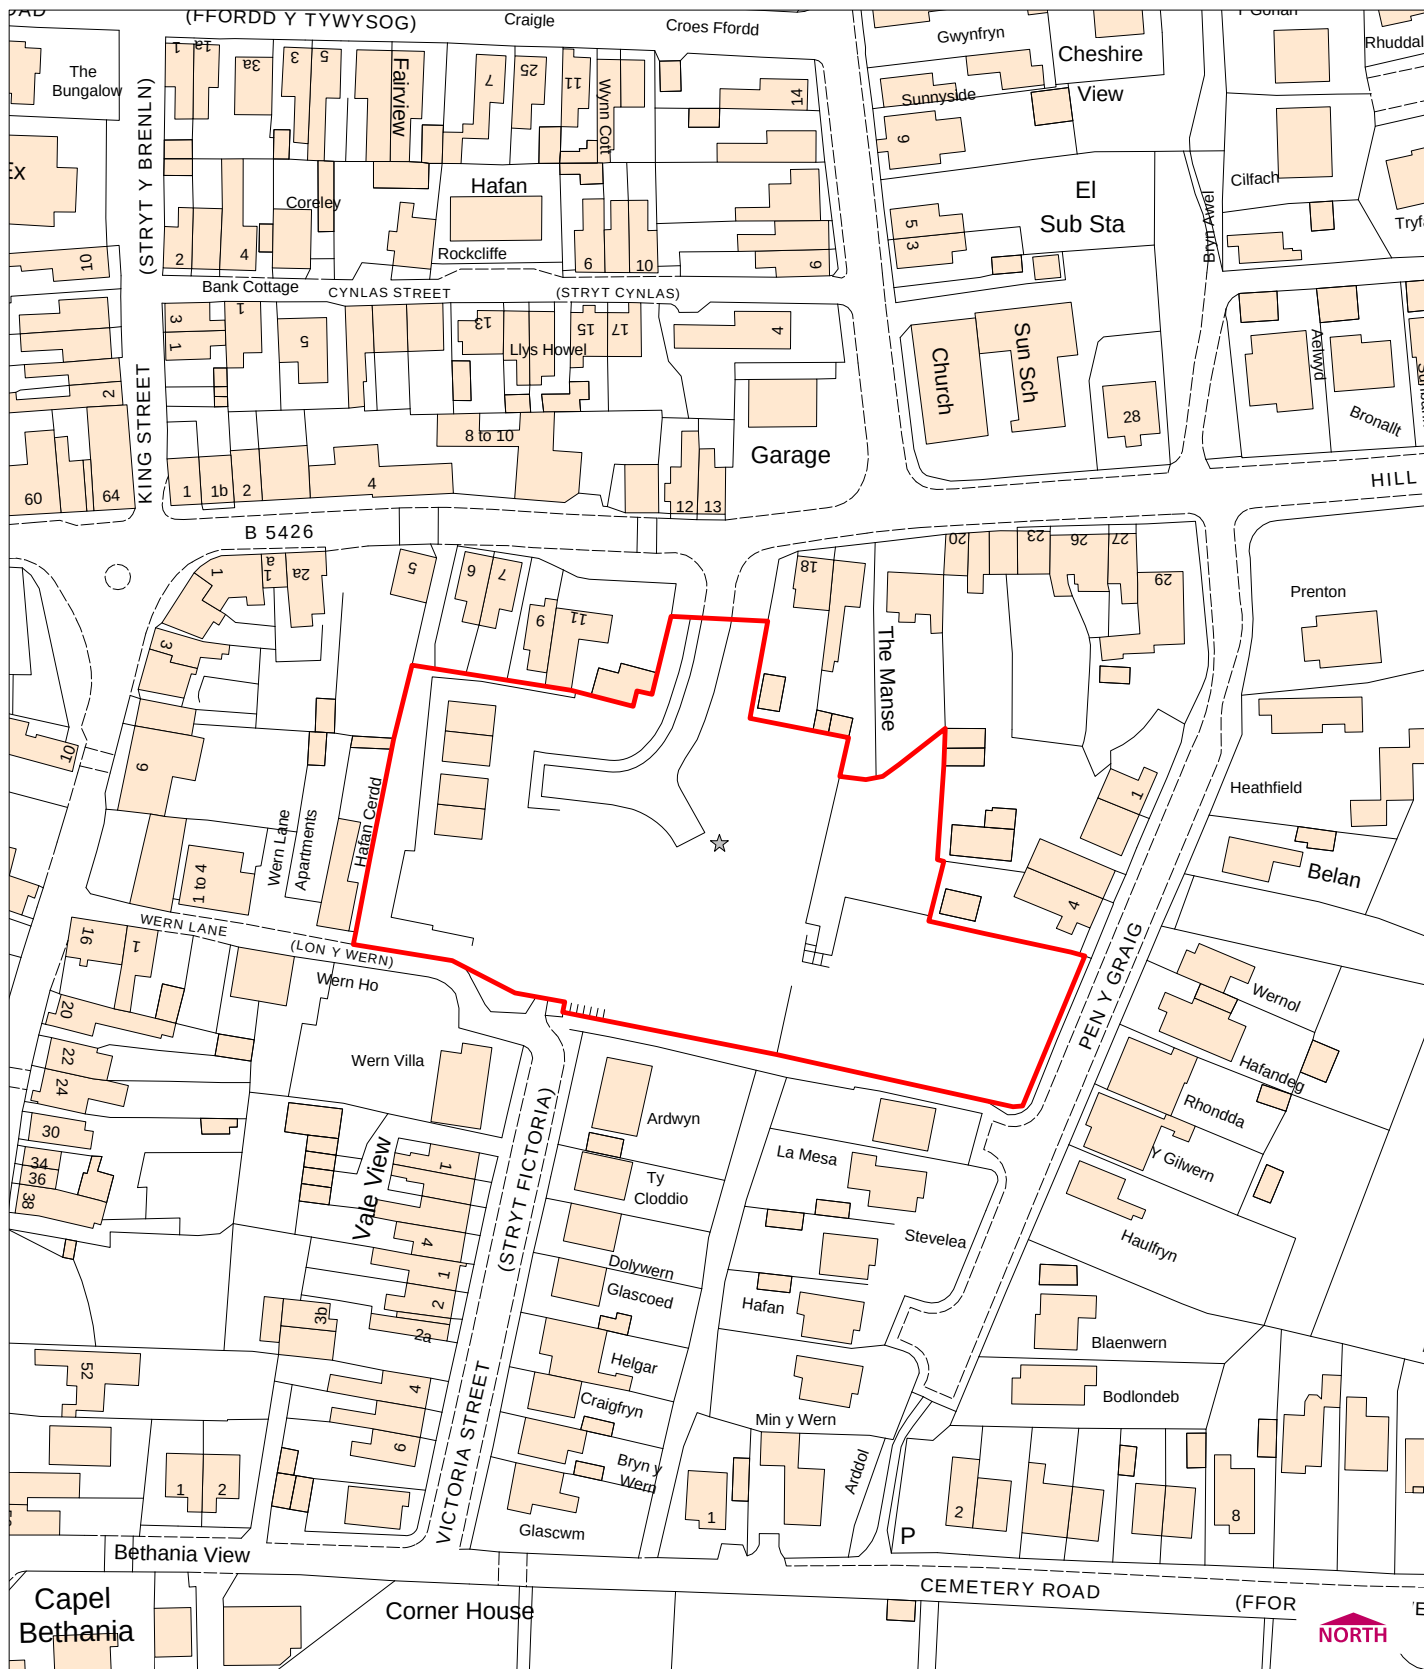

© Crown copyright. All rights reserved. 100023429. 2016

Head of Environment and Planning
Environment and Planning Department
16 Lord Street, Wrexham
LL11 1LG

14/06/2017
Scale 1:1250
SJ 2946

Town & Country Planning Act 1990 **Section 106 Obligation**

 P/2016/0589
Site of former Ysgol Y Wern
Hill Street
Rhos
Wrexham.

