

Improved visibility alterations


1. Hedge has been realigned as per planning ref: P/2008/0265
2. The top rail and gate will be removed to ensure the height will not exceed 0.85m (it is presently 1.1m)

The above measures increase the visibility splay beyond the required splay of 2.4 x 56m in both directions.

Car Parking

The car park measures 24m x 10m. This allows for 8 car parking spaces (2.4m x 5m) (parked in 2 clusters of 4 at either end of the car park). There is adequate manoeuvring space behind all the spaces.

EXISTING

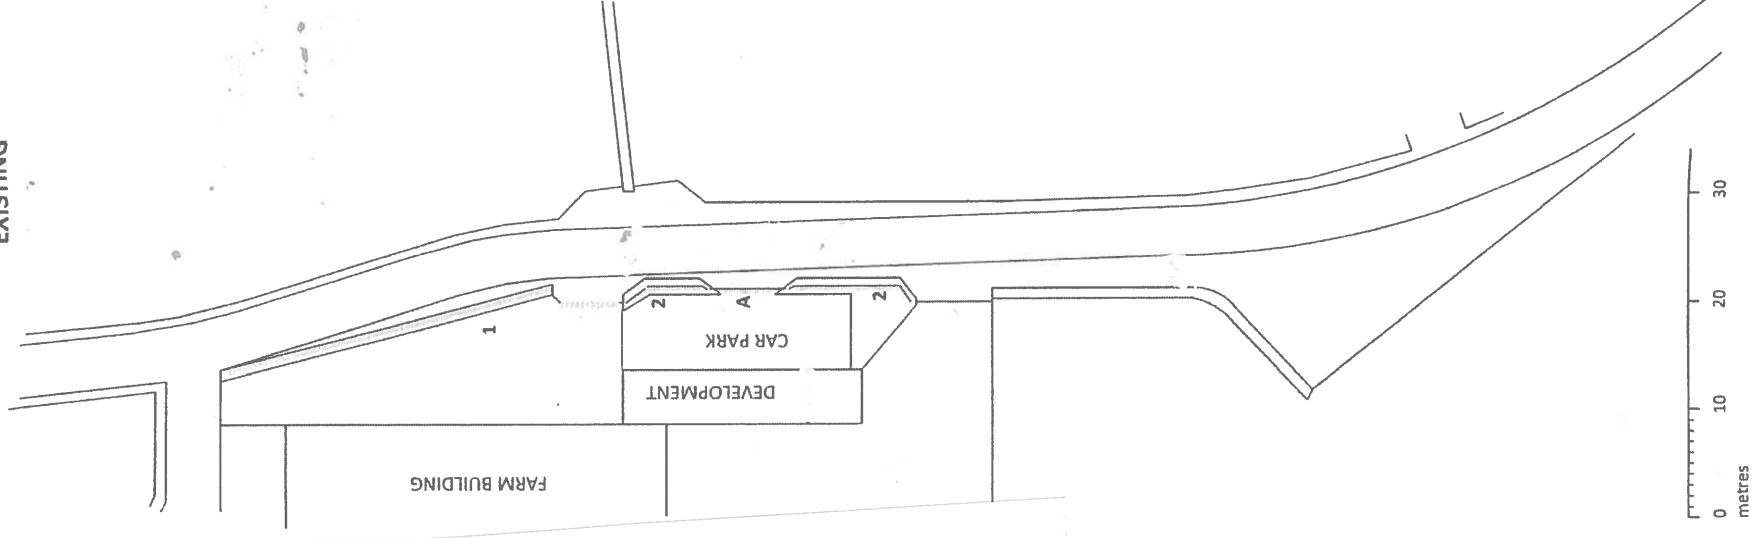

Upon completion of alterations

