


The Copyright of this drawing/design is vested in Woodsyde Development Ltd and must not be copied or reproduced in part or whole without prior written consent

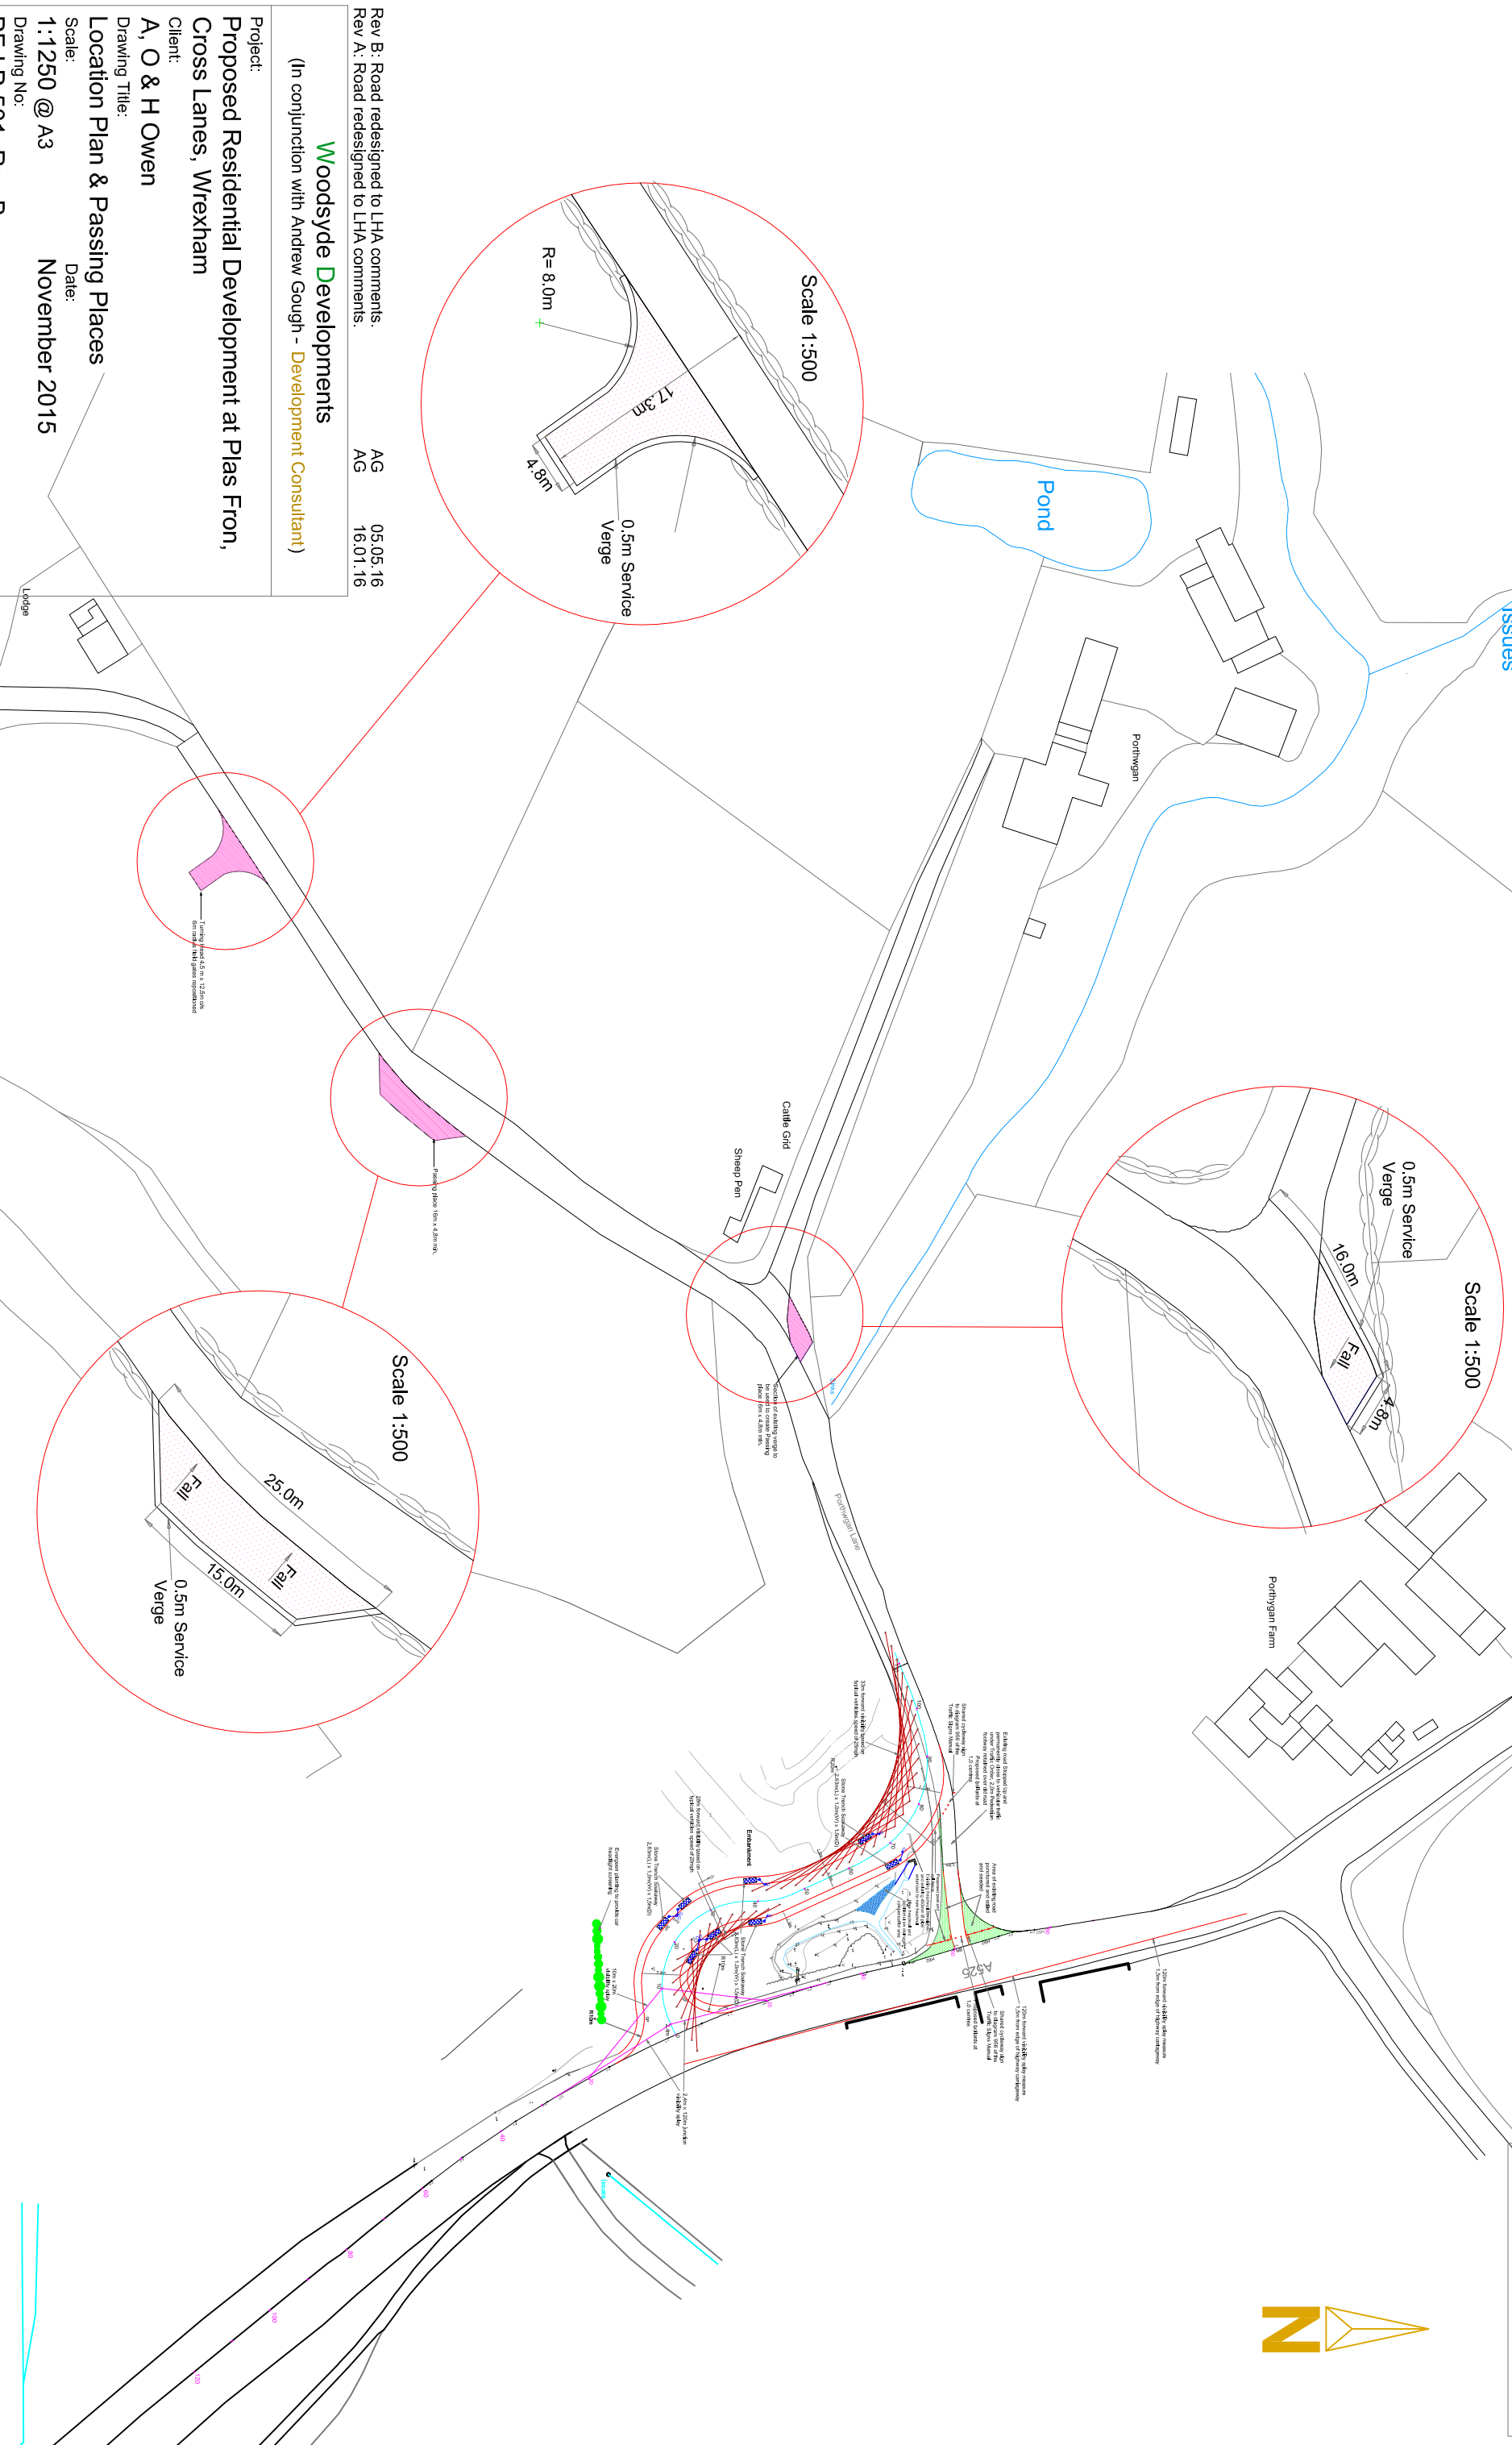

Rev B: Road redesigned to LHA comments.	AG	05.05.16
Rev A: Road redesigned to LHA comments.	AG	16.01.16

AG	05.05.16
AG	16.01.16

Woodsyde Developments
(In conjunction with Andrew Gough - Development Consultant)

Project:

Proposed Residential Development at Plas Fron, Cross Lanes, Wrexham

Client:

A, O & H Owen

Drawing Title:

Location Plan & Passing Places

Scale: _____ Date: _____

1:1250 @ A3

Drawing No:

PF-LP-501: Rev B

The Poppies, Lower Road, Harmer Hill, Shropshire. SY4 3QX.

Tel: 01939 290483 Mob: 07527 352084

email: andrew@awgough.co.uk