
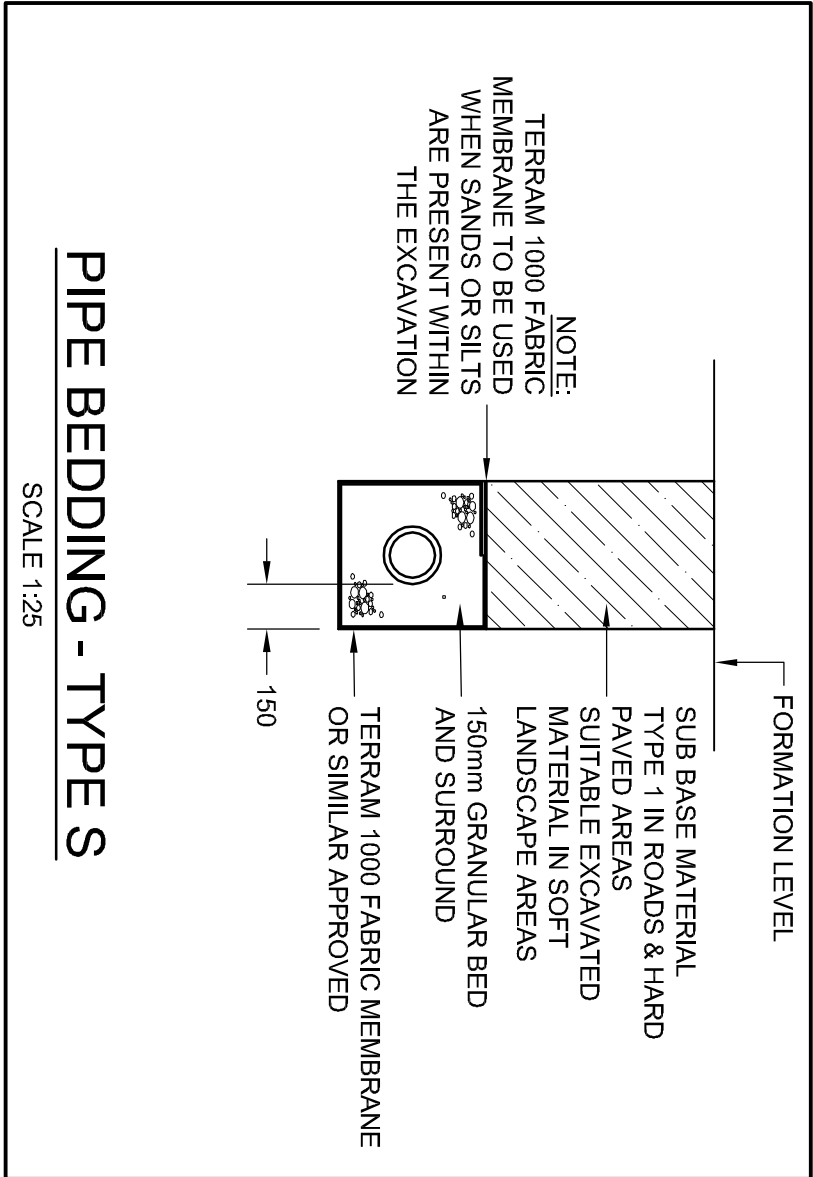
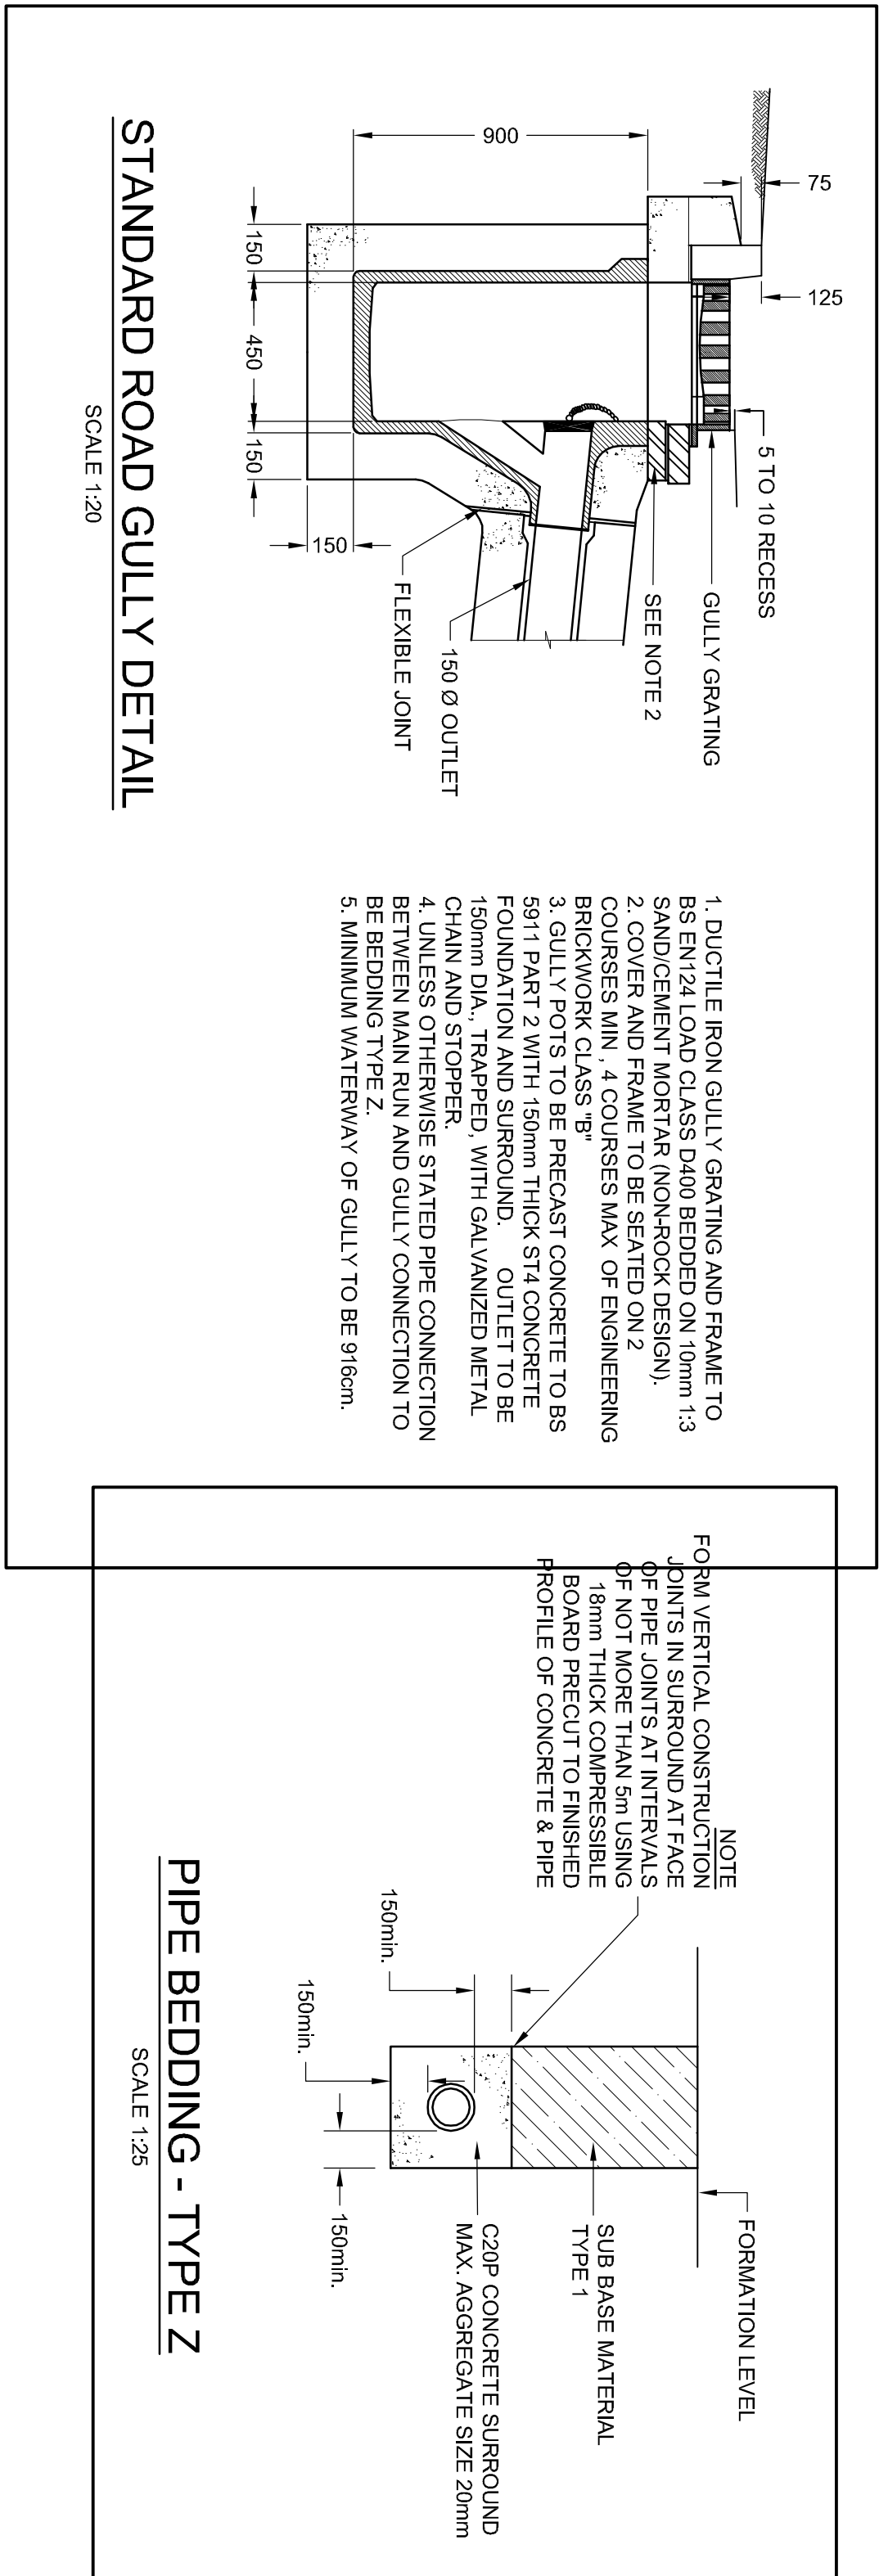


5. ALL WORKS TO BE CARRIED OUT IN TO THE SATISFACTION OF THE STATUTORY UNDERTAKER & LOCAL HIGHWAY AUTHORITY

[illegible]

Revision	Amendment	Approved	Revision Date
A1	SOLIKAMWAY LIMITED	RHM	16/01/17

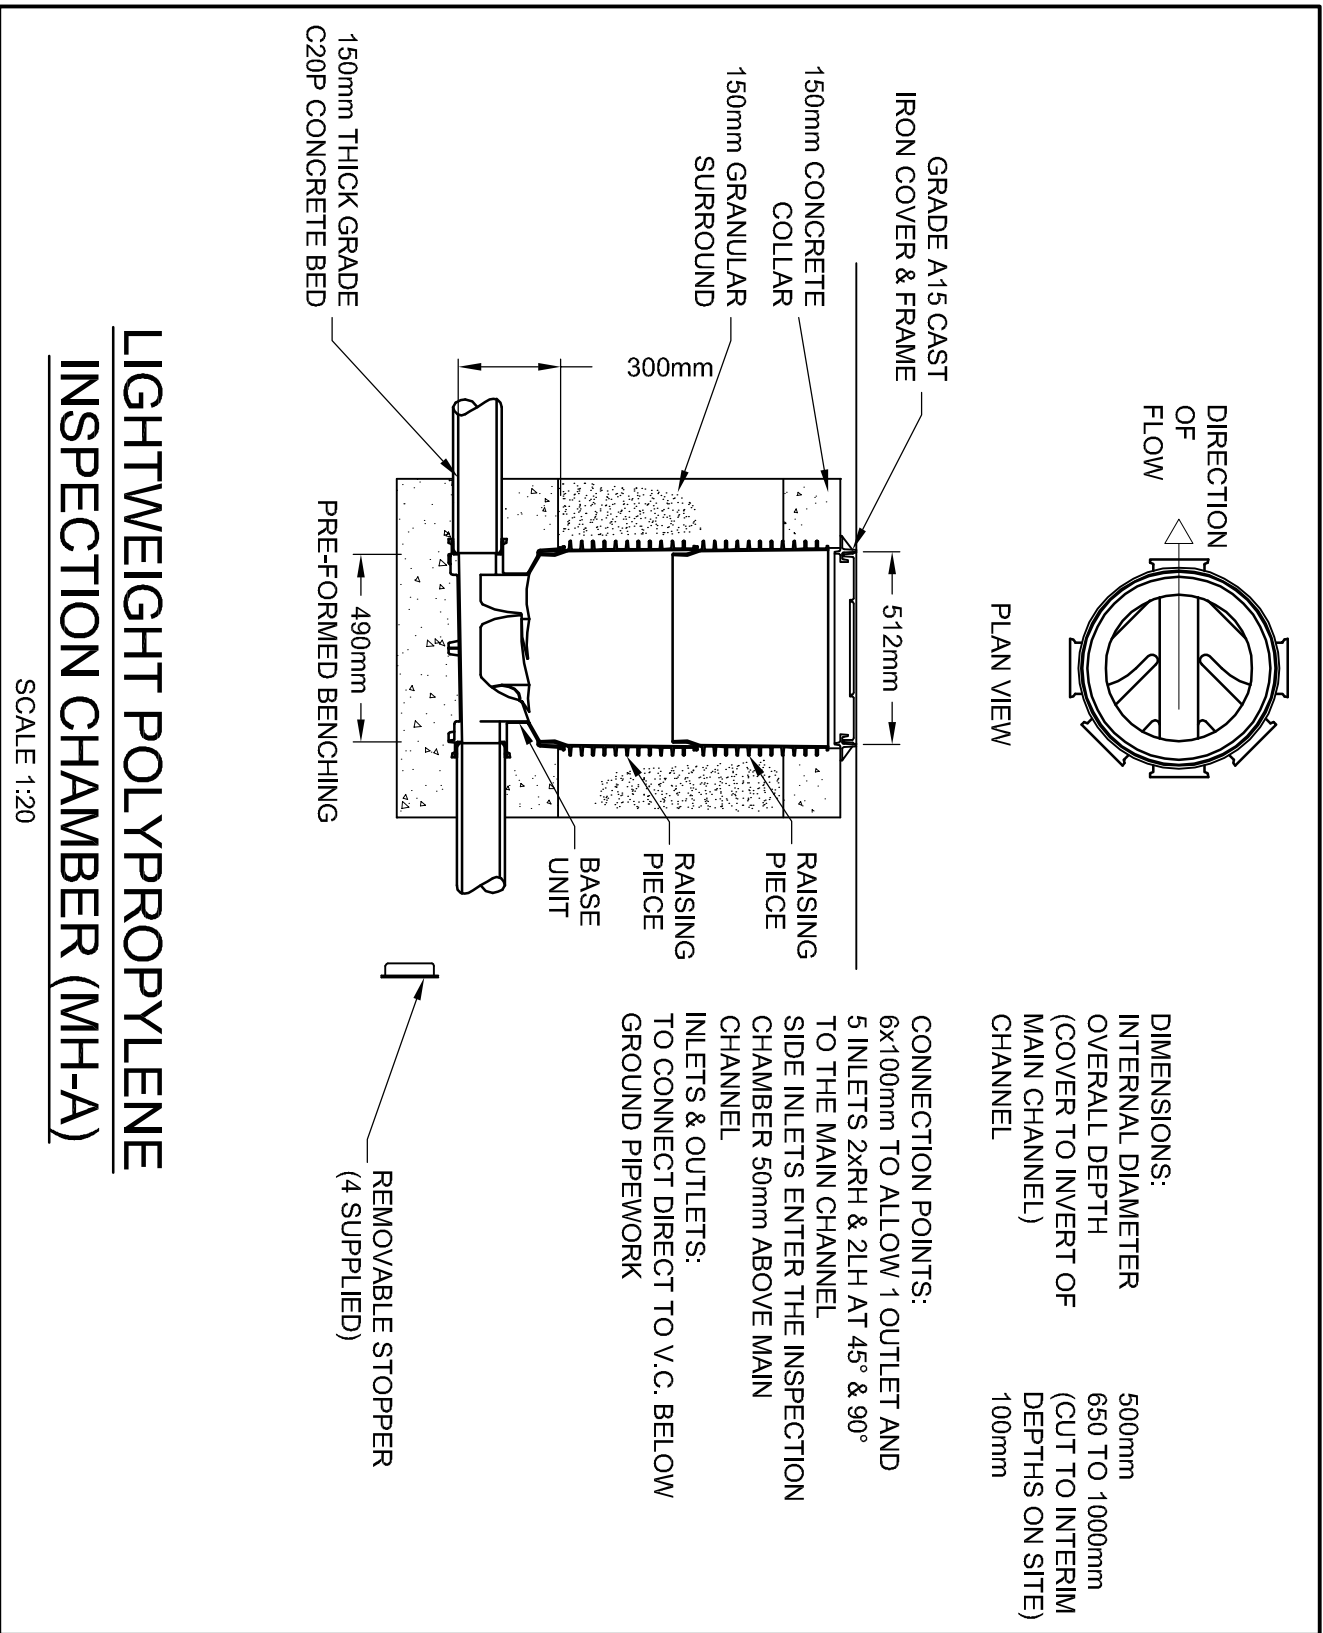


wrexham
COUNCIL
wrecsam

BARDEN STREET SQN
WREXHAM



GIG CYMRU NHS WALES
Bwrdd Iechyd Prifysgol Betsi Cadwaladr
University Health Board

 

opus

Wrexham Office
+44 1978 389700

Opus House, Yale Business Village, Wrexham Ind., Park, Wrexham LL13 7YL

Drawn	Designed	Approved	Revision Dates
RHM	RHM	GNT	05/01/17

Project No. Scale Drawing No.

V/R0417.00 1:200 700

DRAINAGE DETAILS

Steel

WREXHAM MAELOR HOSPITAL REAR CAR PARK / WAST ACCESS CYCLEWAY IMPROVEMENTS

Sheet No.

Revision

16

A1