


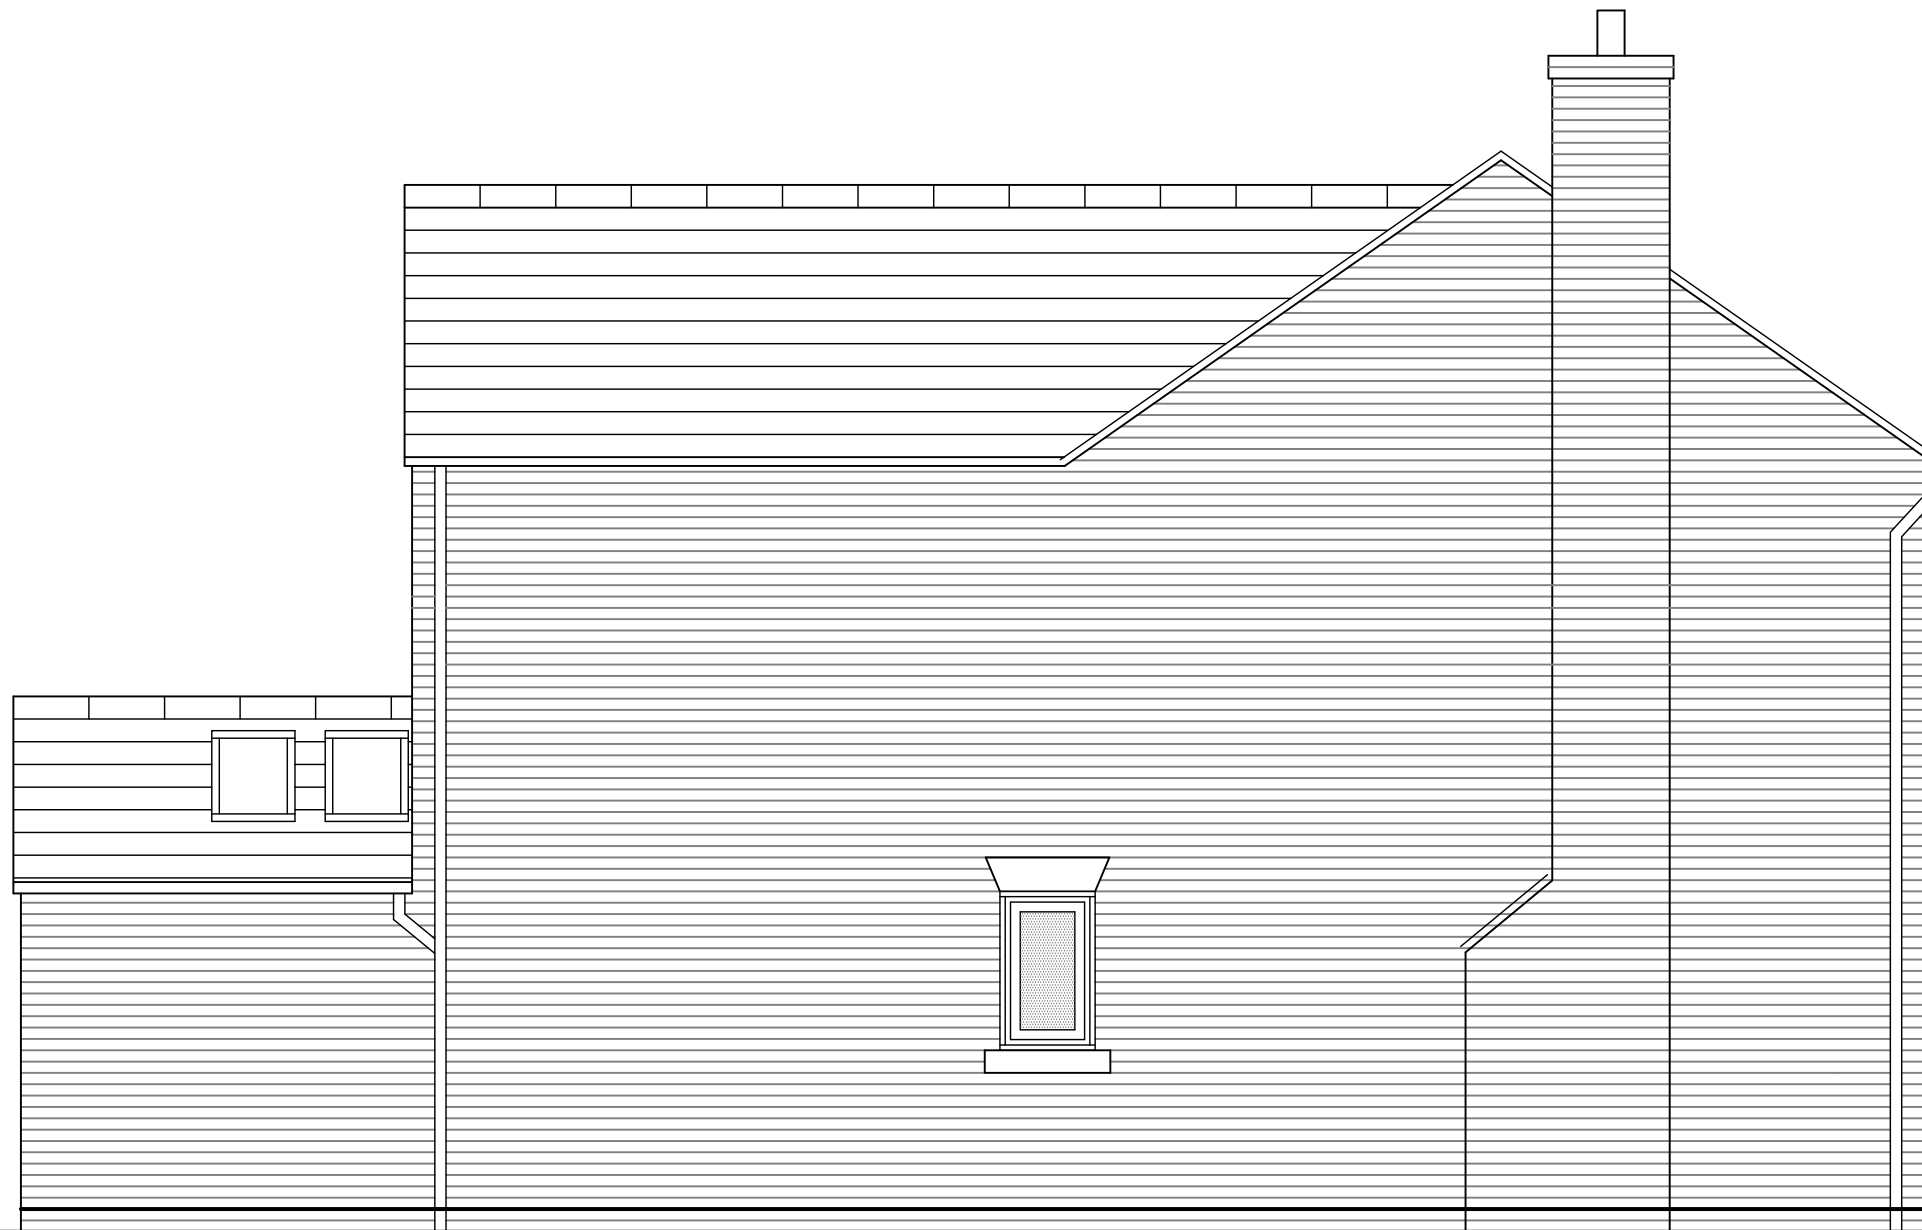

Side Elevation



Ferndale Villa, 25 Manley Road,
Wrexham, LL13 8HD
Tel (01978) 353445
www.hdsarchitectural.co.uk

Project; Proposed New Dwelling to land to rear of 4 & 5 Cross Street, Holt, Wrexham.	
Title; Elevations as Proposed 2	Scale (A3); 1:50
Dwg No; RB/PD/04	Date; February 2017
Revision; Rev A; Make amendments as requested by planning - 08-05-17	