


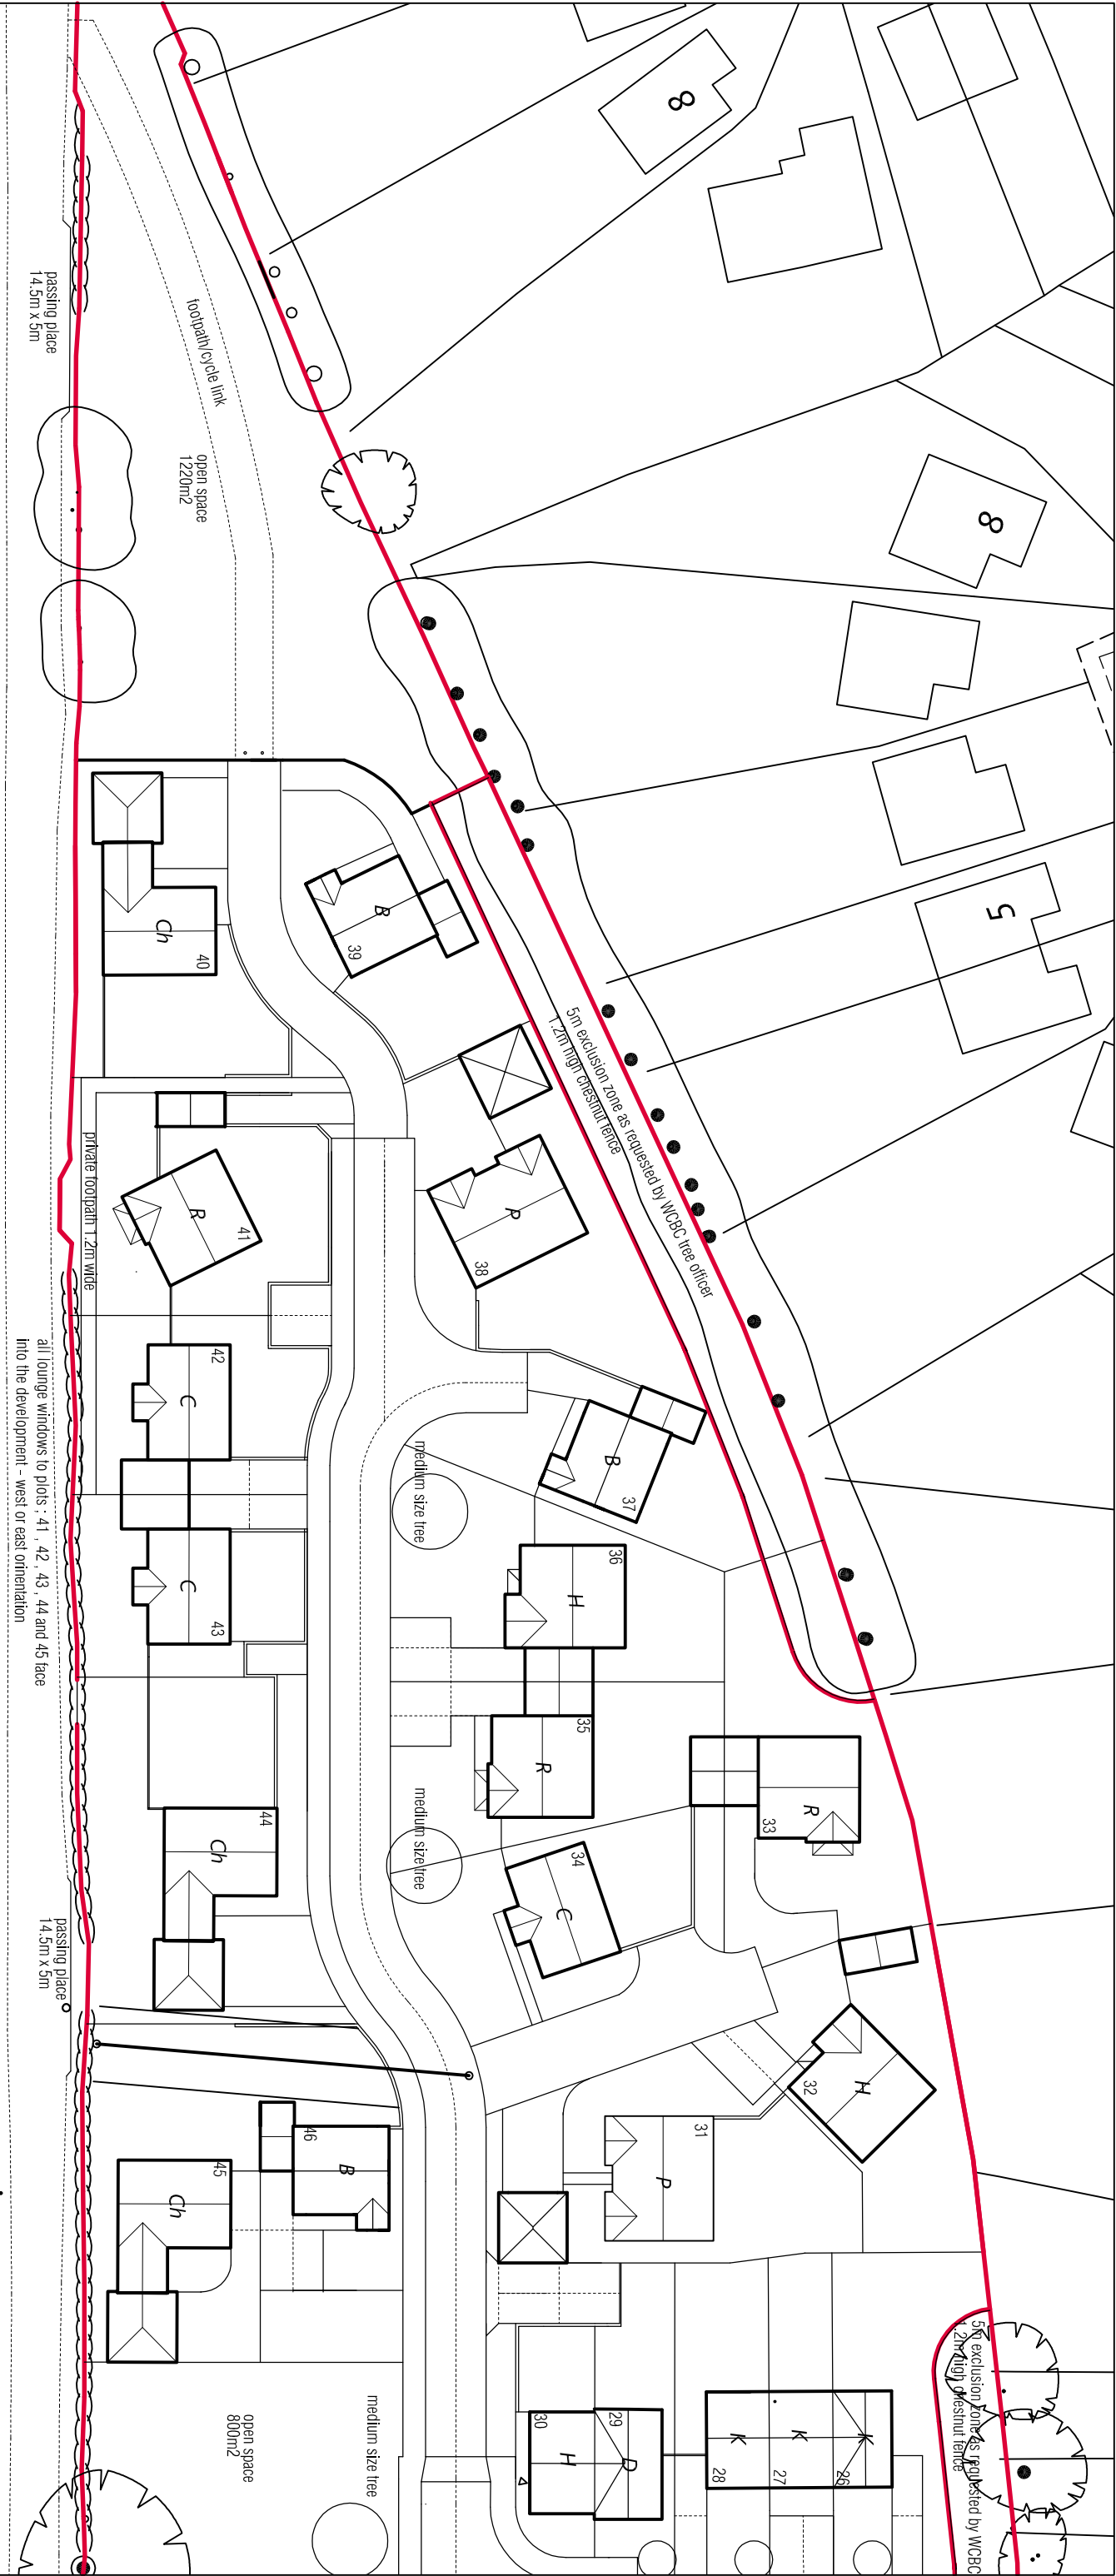

KEY TO UNITS

- 9NO KENDAL : 2 BEDROOM TERRACE DWELLING
4NO DURHAM/HAMPTON : 3 BEDROOM SEMI DETACHED DWELLING
4NO CEFN : 3 BEDROOM SEMI DETACHED DWELLING
4NO WHITBY : 3 BEDROOM DETACHED DWELLING
8NO BEAUMARIS : 3 BEDROOM DETACHED DWELLING
6NO RHUDDLAN : 4 BEDROOM DETACHED DWELLING
5NO CONWY : 4 BEDROOM DETACHED DWELLING
5NO HARLECH : 4 BEDROOM DETACHED DWELLING
5NO CHIRK : 4 BEDROOM DETACHED DWELLING
5NO POWYS : 4 BEDROOM DETACHED DWELLING
55NO TOTAL UNITS

© COPYRIGHT, DO NOT SCALE. CHECK DIMENSIONS ON SITE. REPORT ANY ERRORS OR OMISSIONS TO ARCHITECT.

Parry Davies Architects.

Chartered Architects.

PROJECT TITLE			DATE	SCALE	DRWN	CHK
LAND AT BOOZEY FIELD STANSTY WREXHAM			APRIL 2005	1:500@A3	RSG	
DRWG. TITLE			DRWG. NOS.		REV	
SITE LAYOUT PLAN			12.5539/2 sheet 1 of 2		C	



Barclays Buildings, High Street, St Asaph, LL17 0RF

Tel: 01745 585517 Fax: 01745 582162. E-mail: PDP Architects@aol.com