


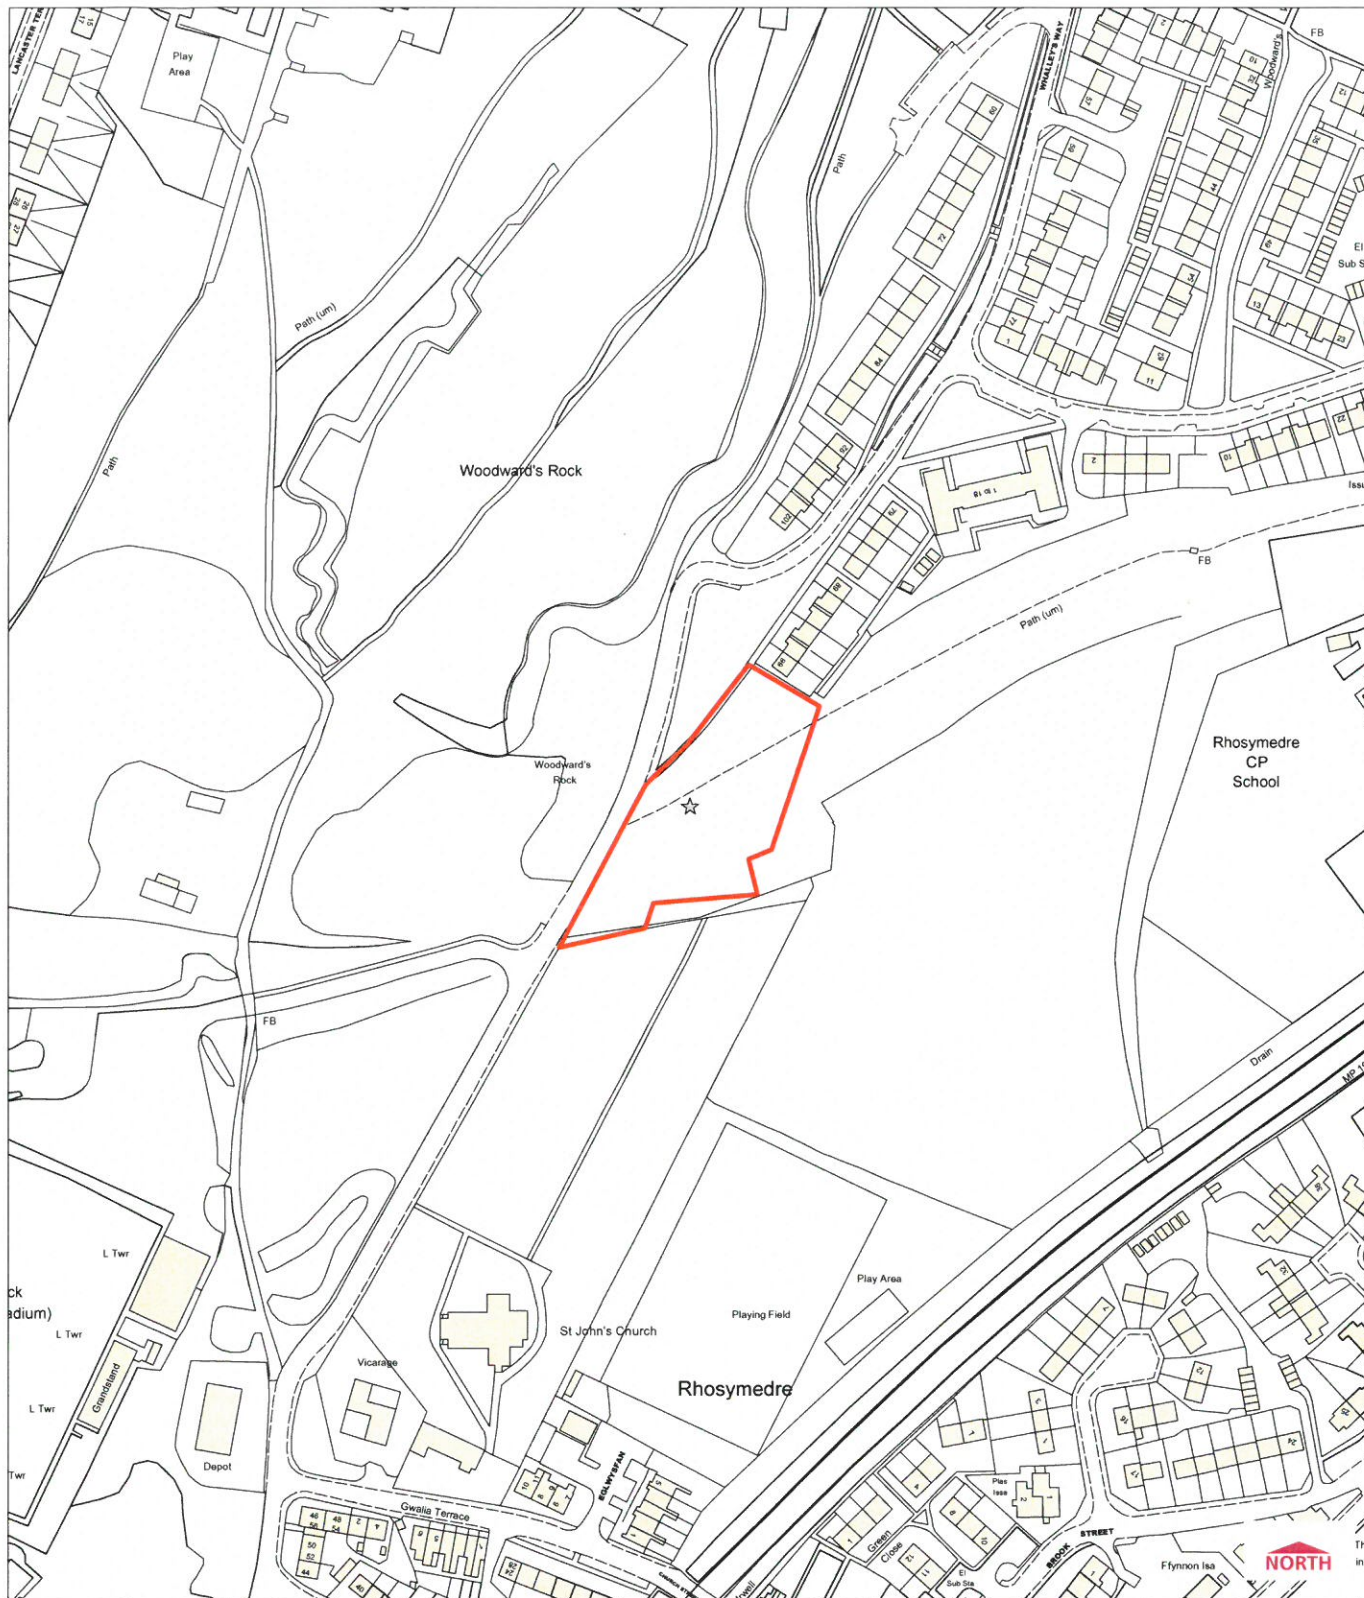

© Crown copyright. All rights reserved. 100023429. 2016

Head of Environment and Planning
Environment and Planning Department
16 Lord Street, Wrexham
LL11 1LG

01/12/2016
Scale 1:2500
SJ 2842

Town & Country Planning Act 1990 Section 106 Obligation



P/2016/1017
Site south of Whalleys Way
Acrefair, Wrexham

