


- OPERATE WITHIN THE HSE GUIDANCE.

- ## DRAINAGE DRAWINGS


6. THE CONTRACTOR SHALL CARRY OUT ALL MATERIALS TESTS IN ACCORDANCE WITH THE REQUIREMENTS OF THE LOCAL HIGHWAY AUTHORITY.

LIGHTING COLUMNS SHOULD BE SET OUT SO THAT THEY ARE NO CLOSER THAN 600mm TO THE CARRIAGEWAY

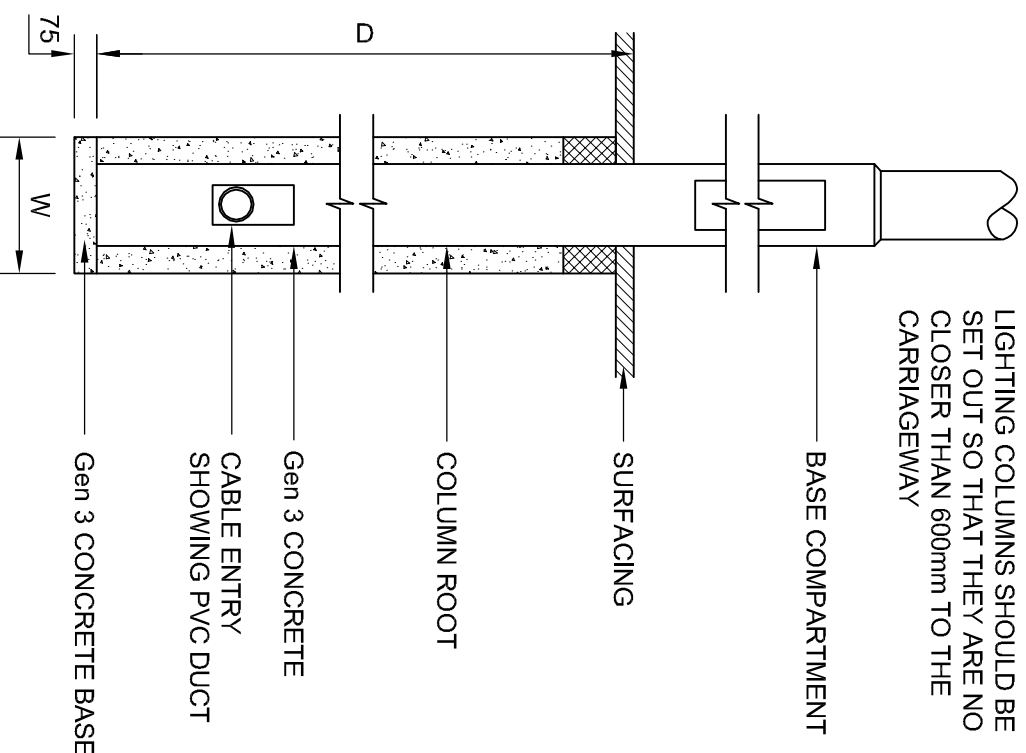


Mounting Height (m)	12	10	8	6	5
D (mm)	1700	1500	1200	1000	800
W (mm)	450	400	400	375	375

SCALE 1:25

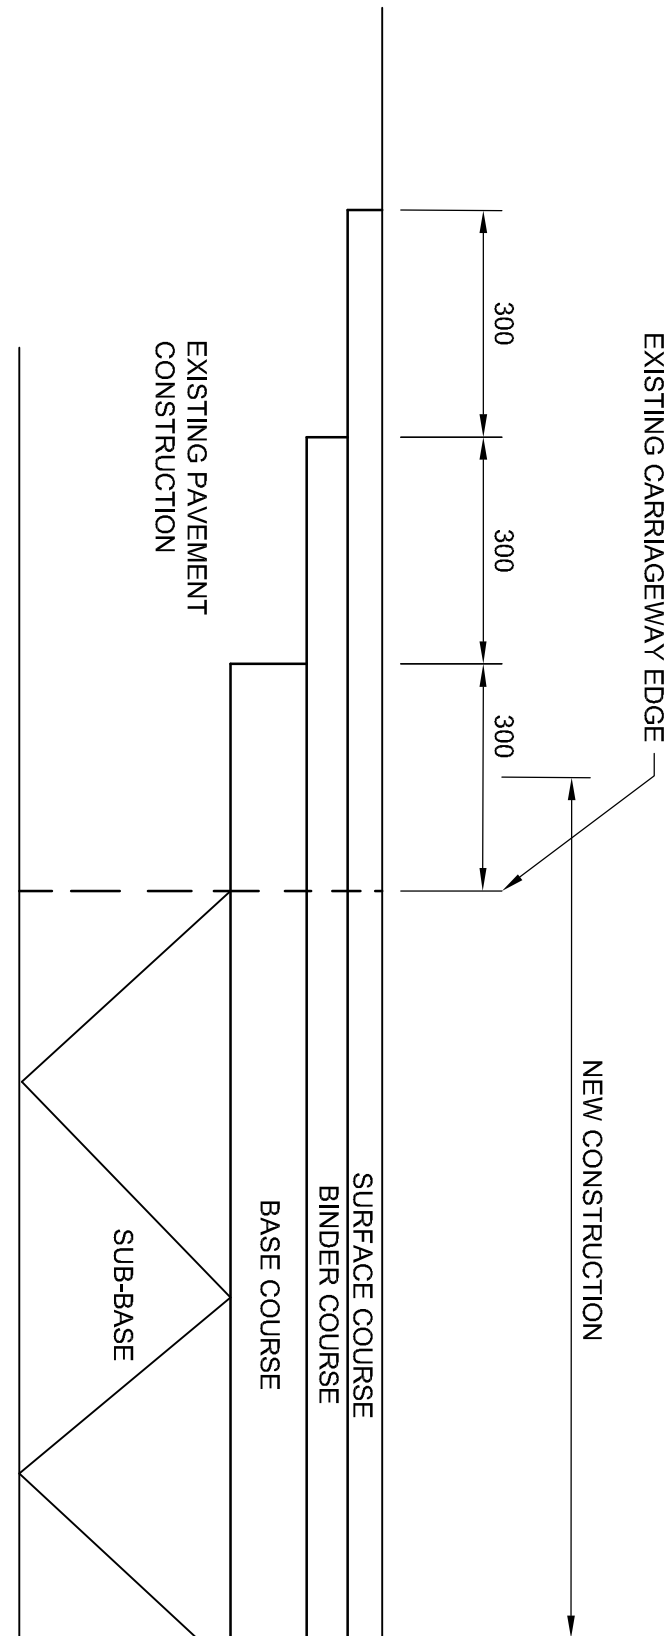

SCALE 1:10

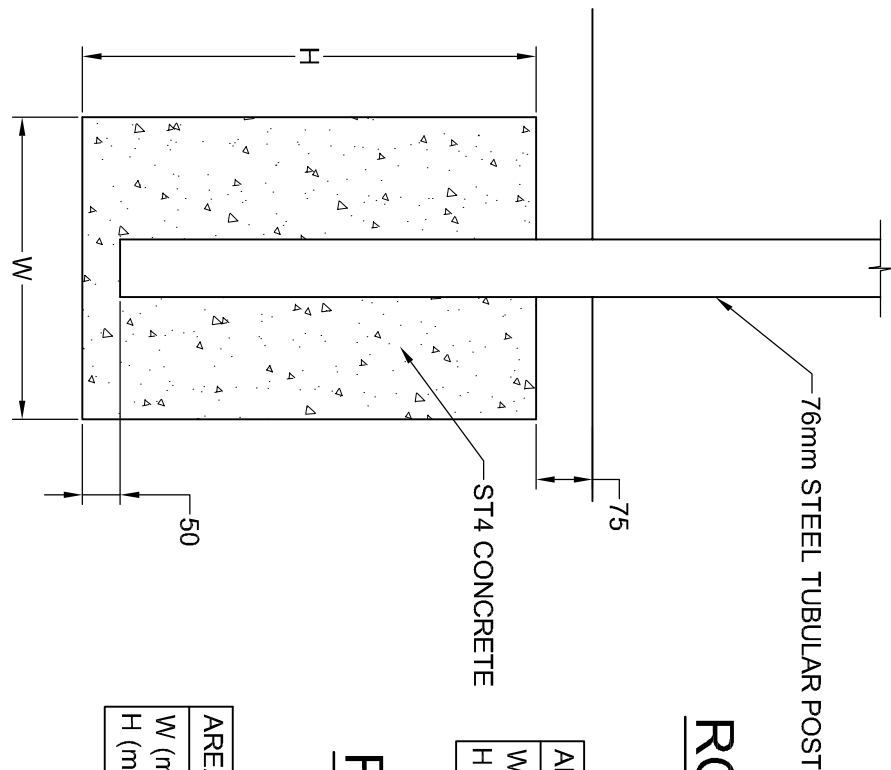

SCALE 1:10

AREA OF SIGN (sq m)	0.5	0.6	0.7	0.8	0.9	1.0	1.2	1.4	1.6	1.8	2.0
W (mm)	300	300	300	400	400	400	400	500	500	500	500
H (mm)	600	600	600	600	600	700	700	700	700	800	800


*SIGNS WIDER THAN 1200mm SHOULD BE ERECTED ON 2 POSTS

FOUNDATION DETAILS


FOUNDATION DE LAID

AREA OF SIGN (sq m)	0.1	0.2	0.3	0.4	0.5	0.6	0.7	0.8	0.9	1.0
W (mm)	300	300	300	300	400	500	500	500	600	600
H (mm)	600	600	600	600	600	700	700	700	700	800



SCALE 1:10

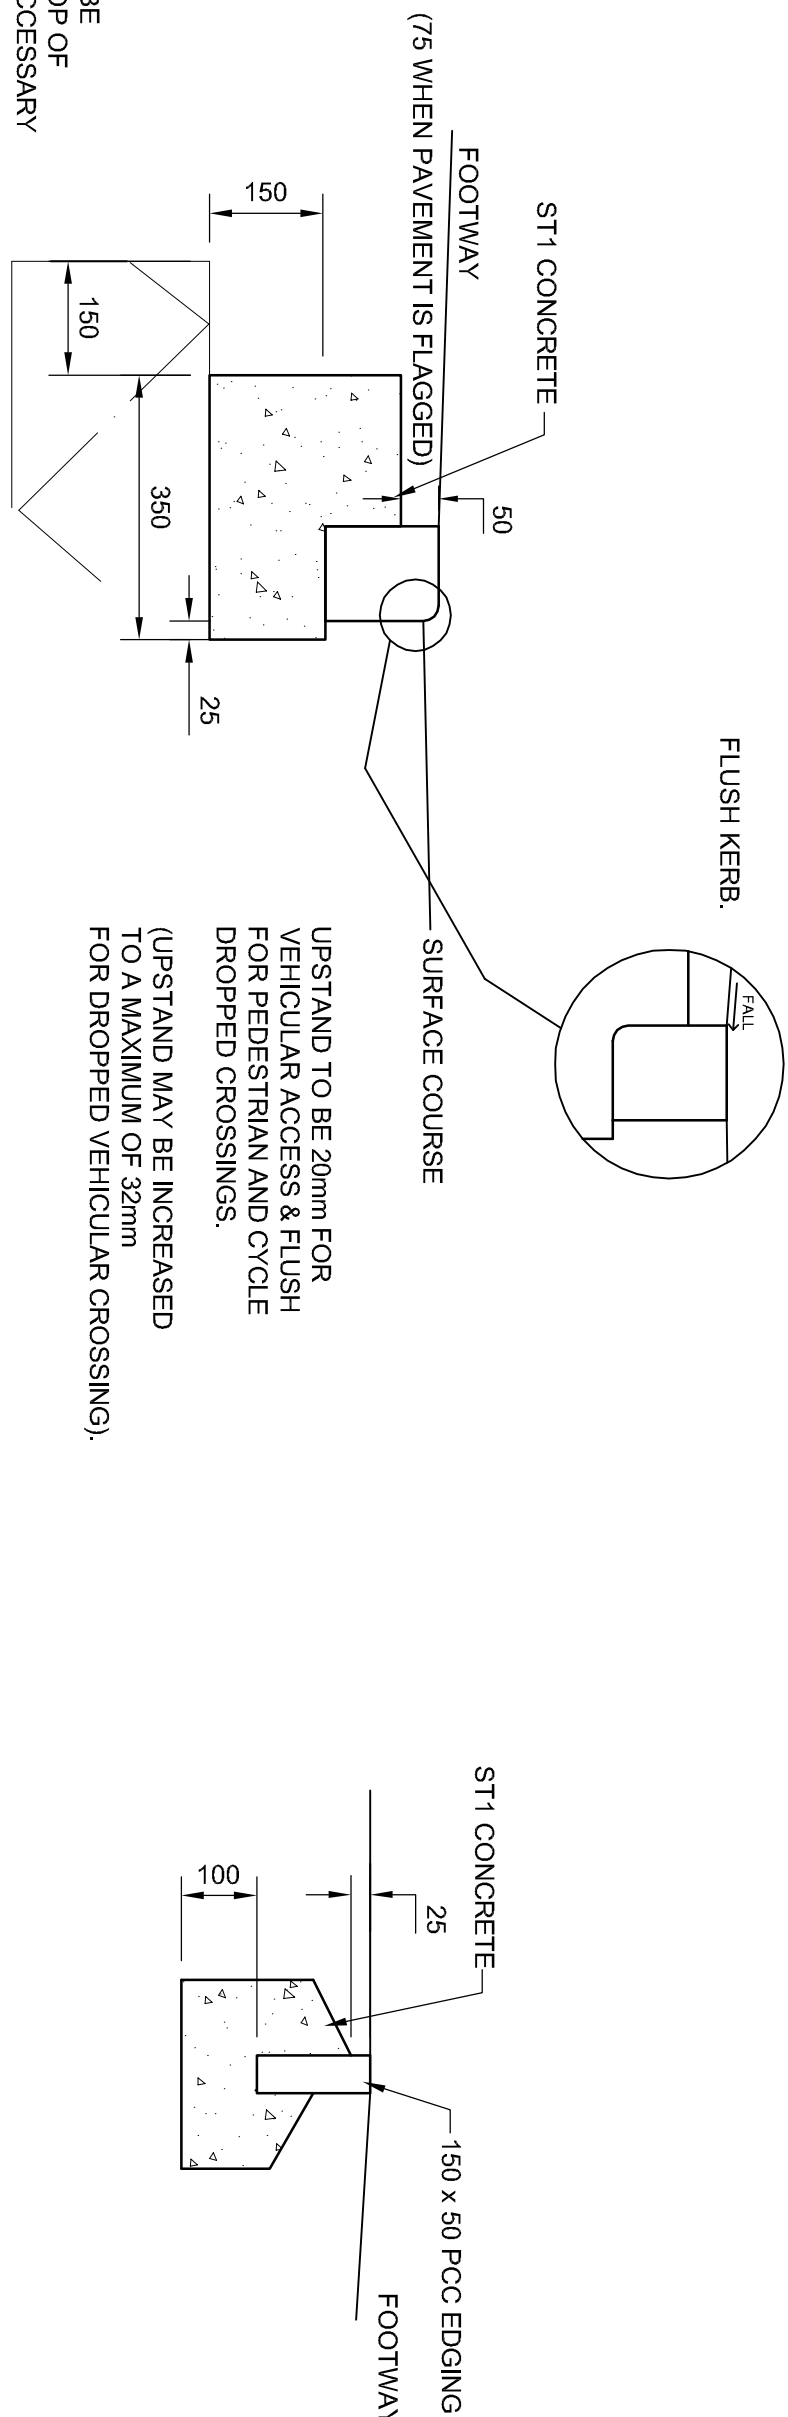


SCALE 1:10

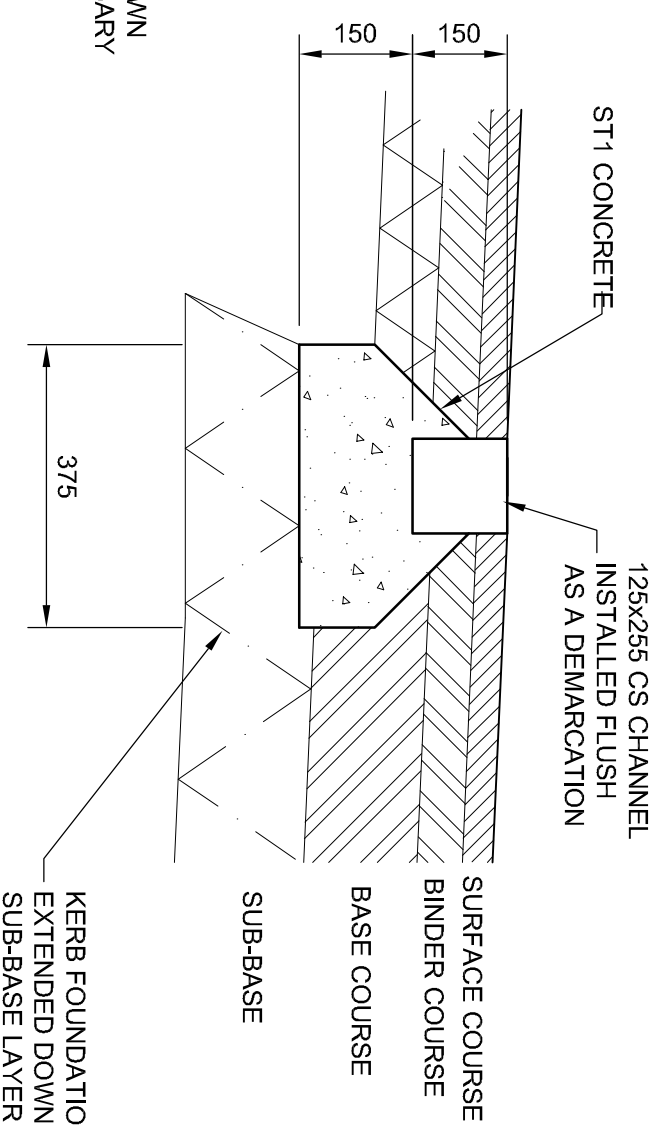

SCALE 1:10

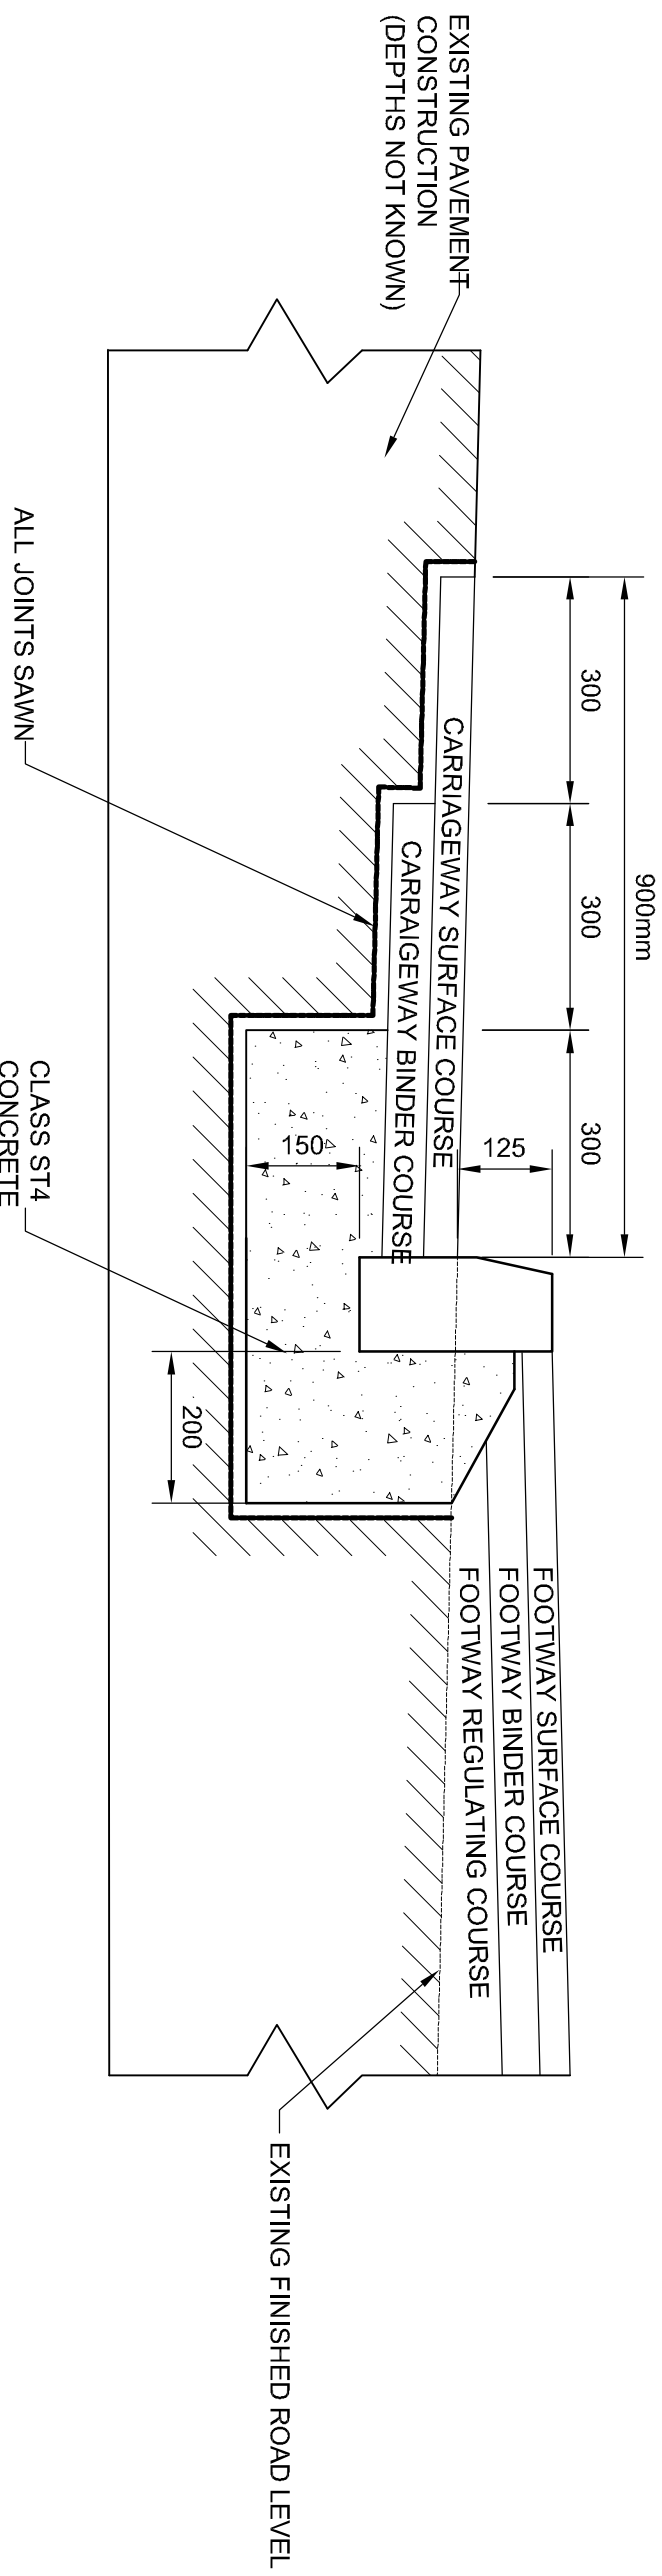
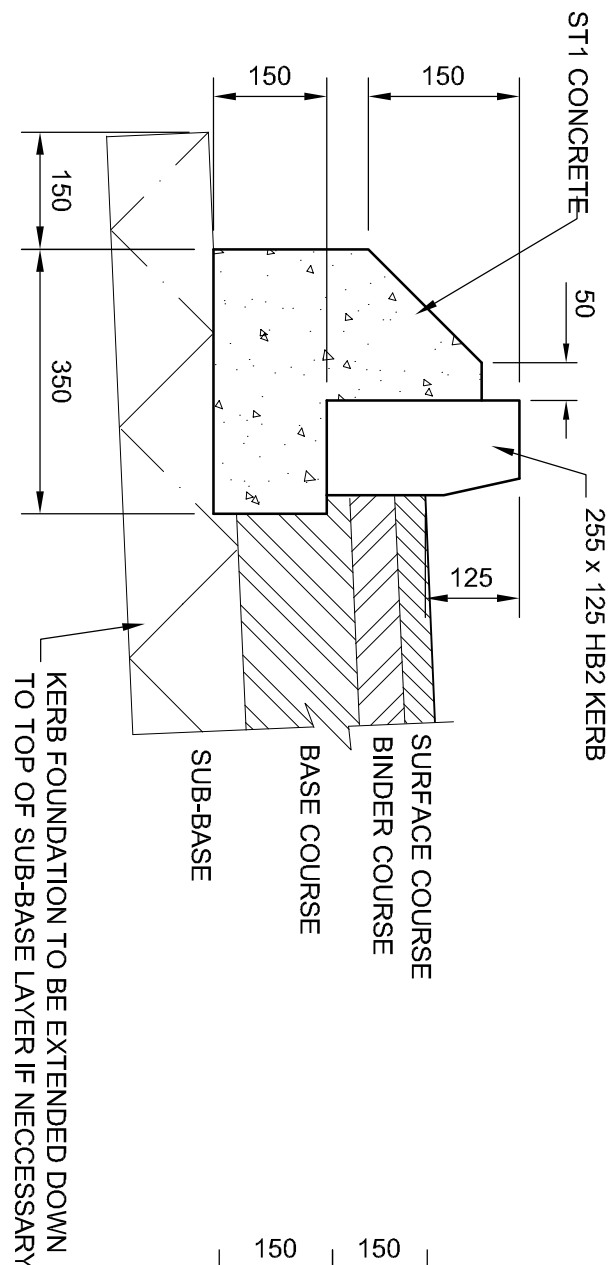


SCALE 1:10

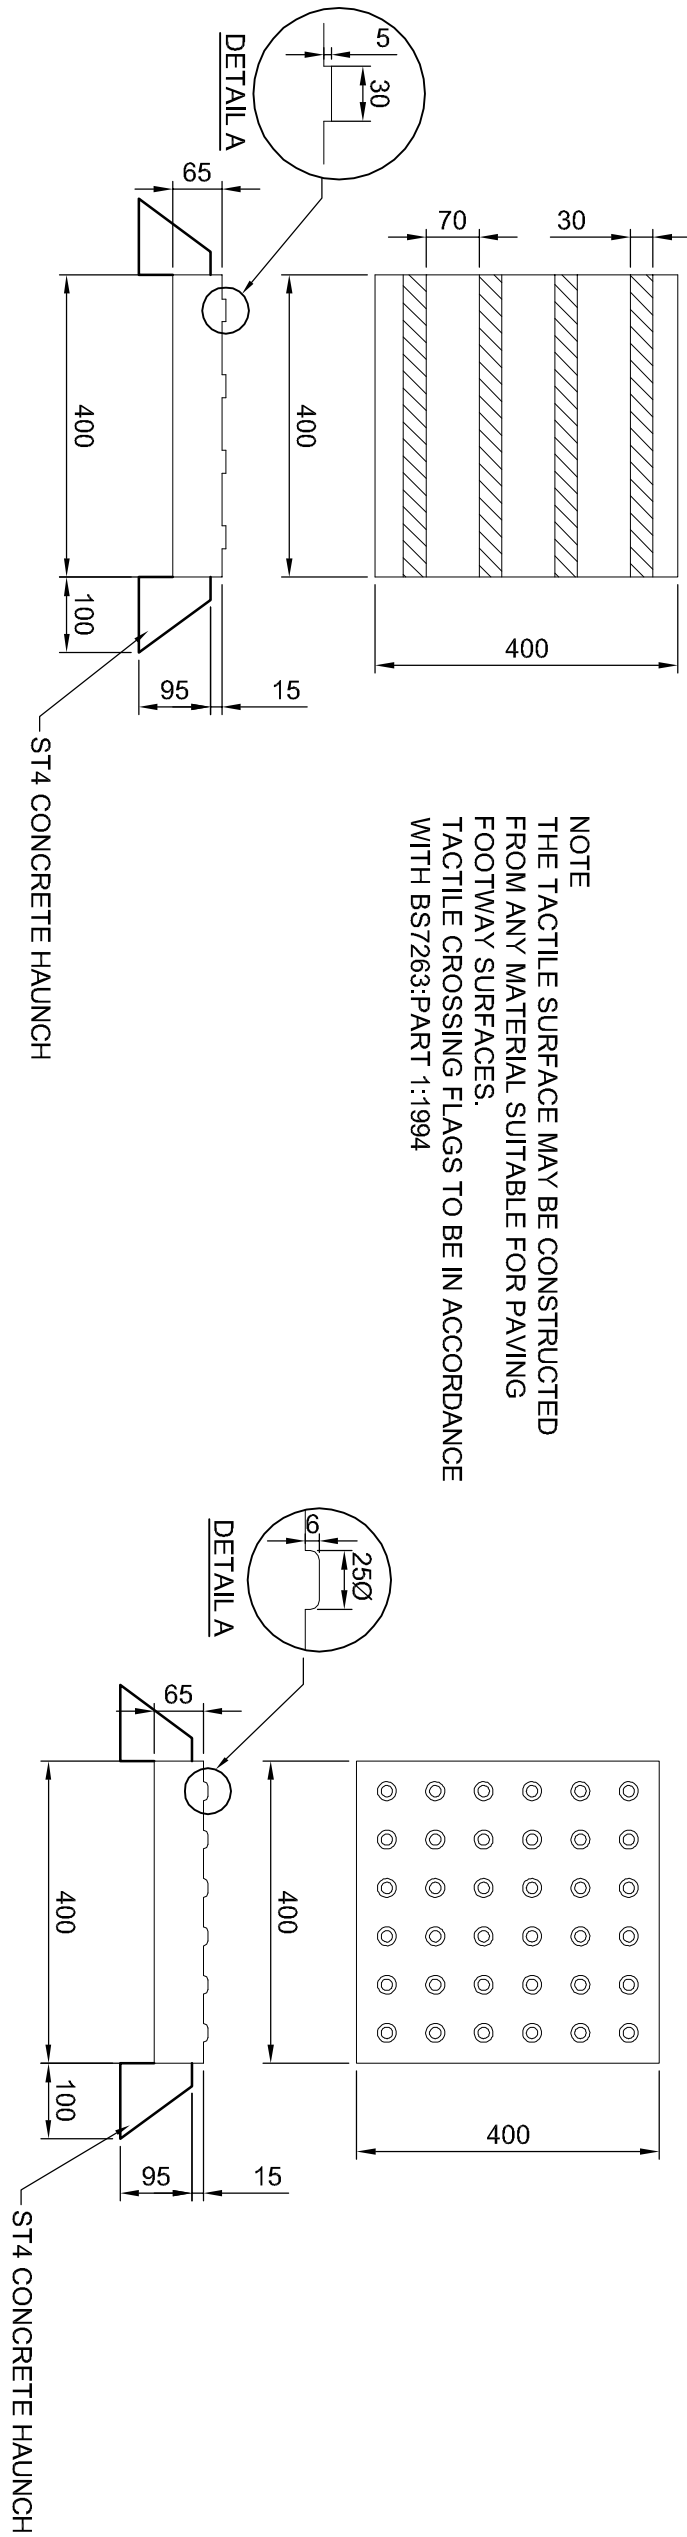

NOTE
THE TACTILE SURFACE MAY BE CONSTRUCTED FROM ANY MATERIAL SUITABLE FOR PAVING FOOTWAY SURFACES.
TACTILE CROSSING FLAGS TO BE IN ACCORDANCE WITH BS7263:PART 1:1994

SCALE 1:10

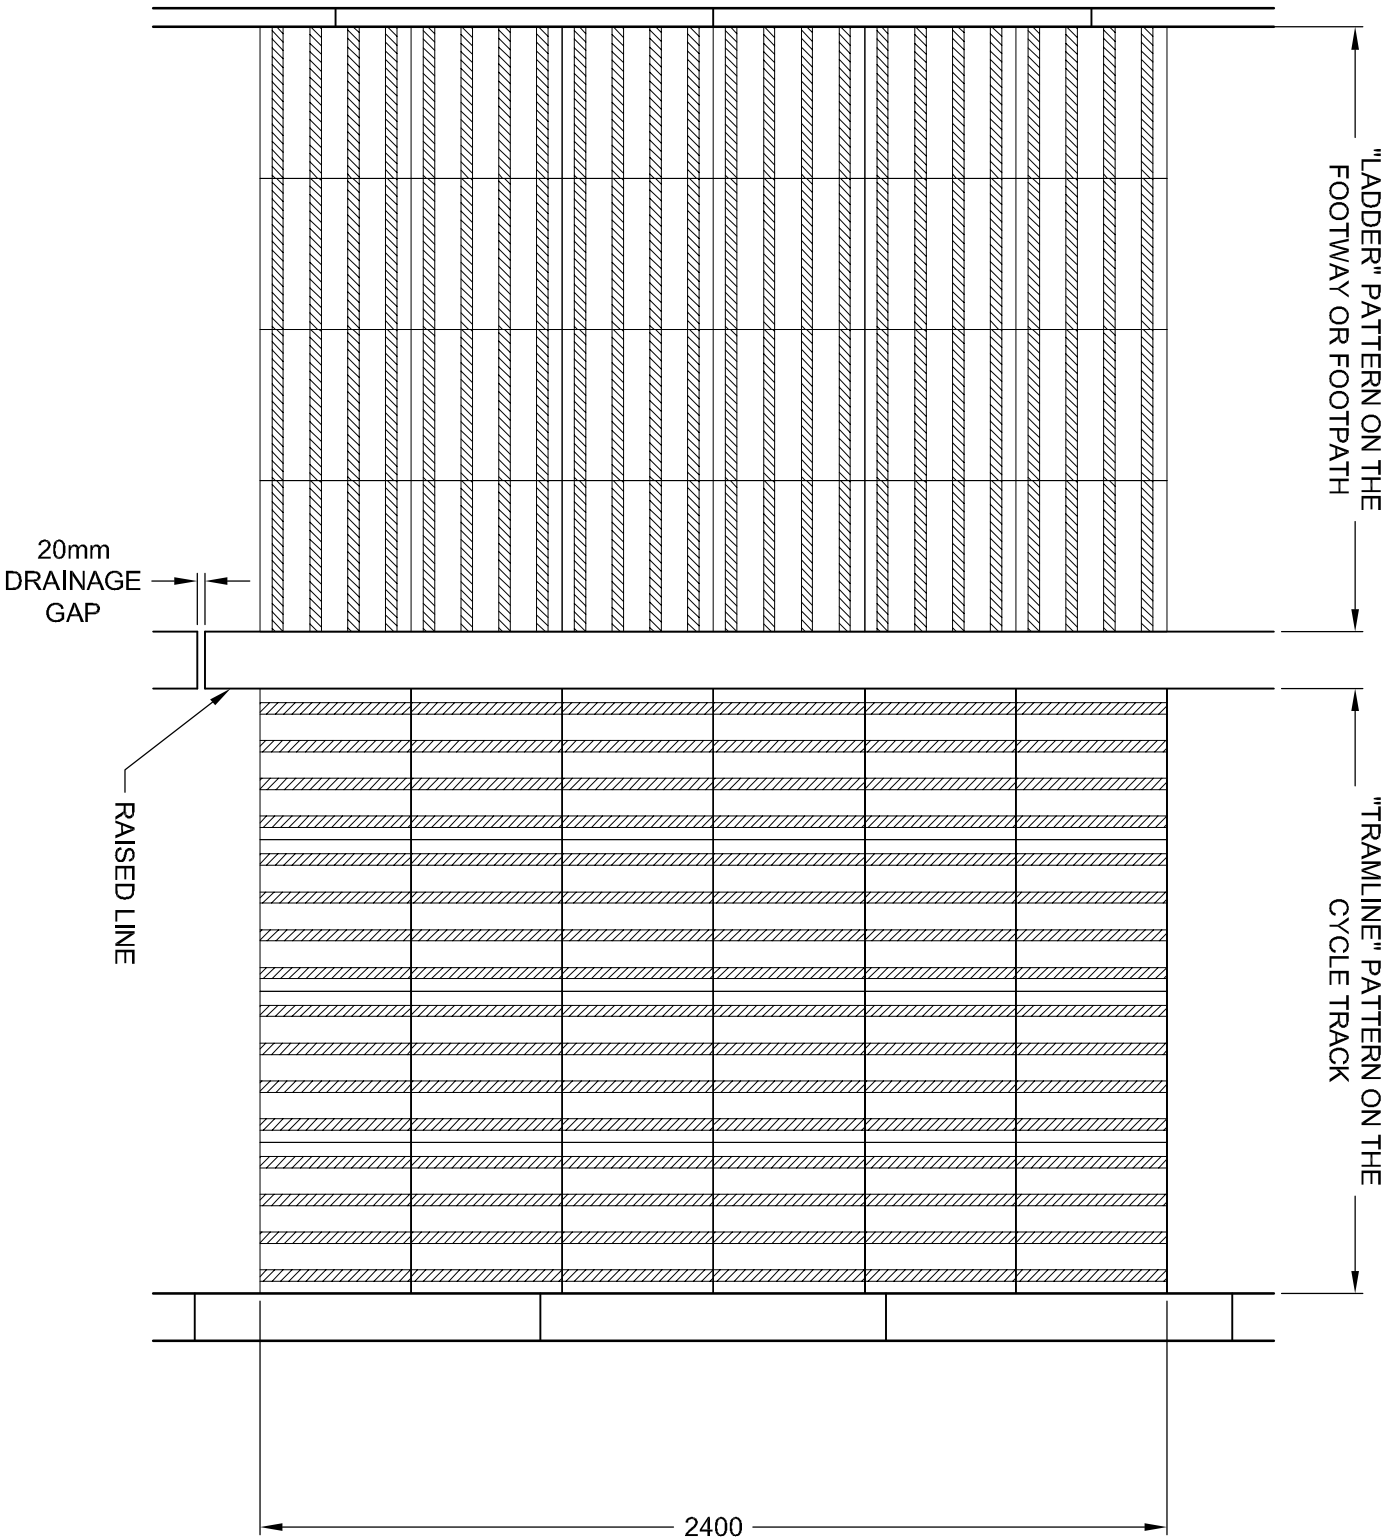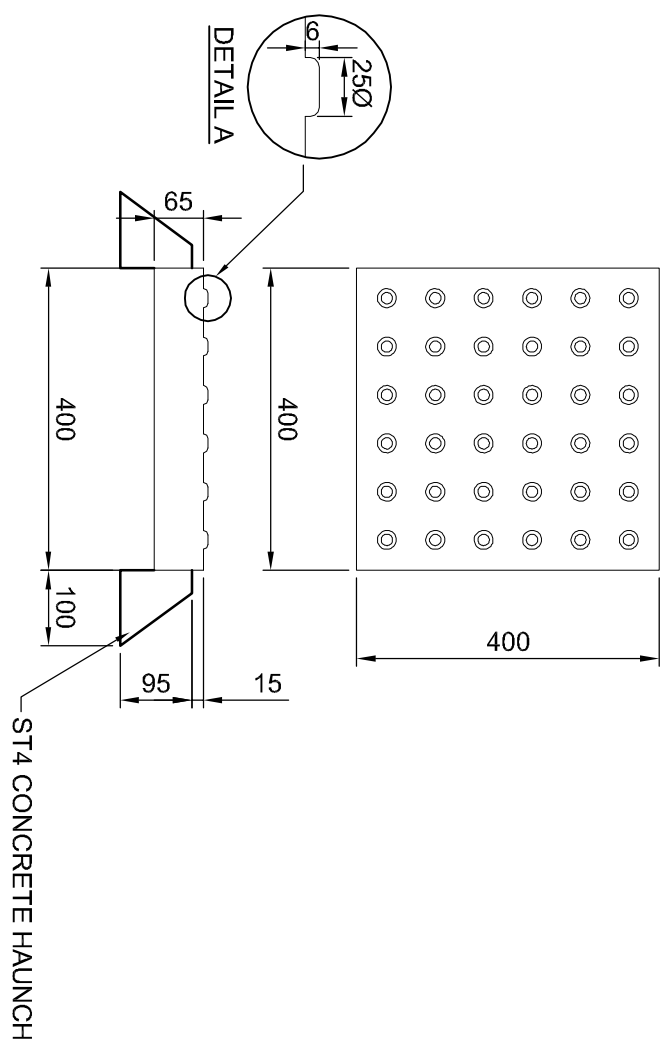[illegible]

SCALE 1:20

[illegible]


wrexham
COUNTY BOROUGH
RDWYSTRE SIROI
wrecsam


GIG
CYMRU
NHS
WALES

Bwrdd Iechyd Prifysgol
Betsi Cadwaladr
University Health Board



Opus

Opus House, Yale Reservoir
Village, Wrexham Inst.
Park, Wrexham LL13 7YU

Wrexham Office

+44 1978 388100

Drawn	Designed	Approved	Revision Date
RAH	RAH	GNT	05/01/17

Project No. V-R64/1.00

Scale 1:200

Project	WREXHAM MAELOR HOSPITAL REAR CAR PARK / WAST ACCESS CYCLEWAY IMPROVEMENTS
Sheet	CONSTRUCTION DETAILS SHEET 1 OF 2
Drawing No.	
700	700

PRELIMINARY