


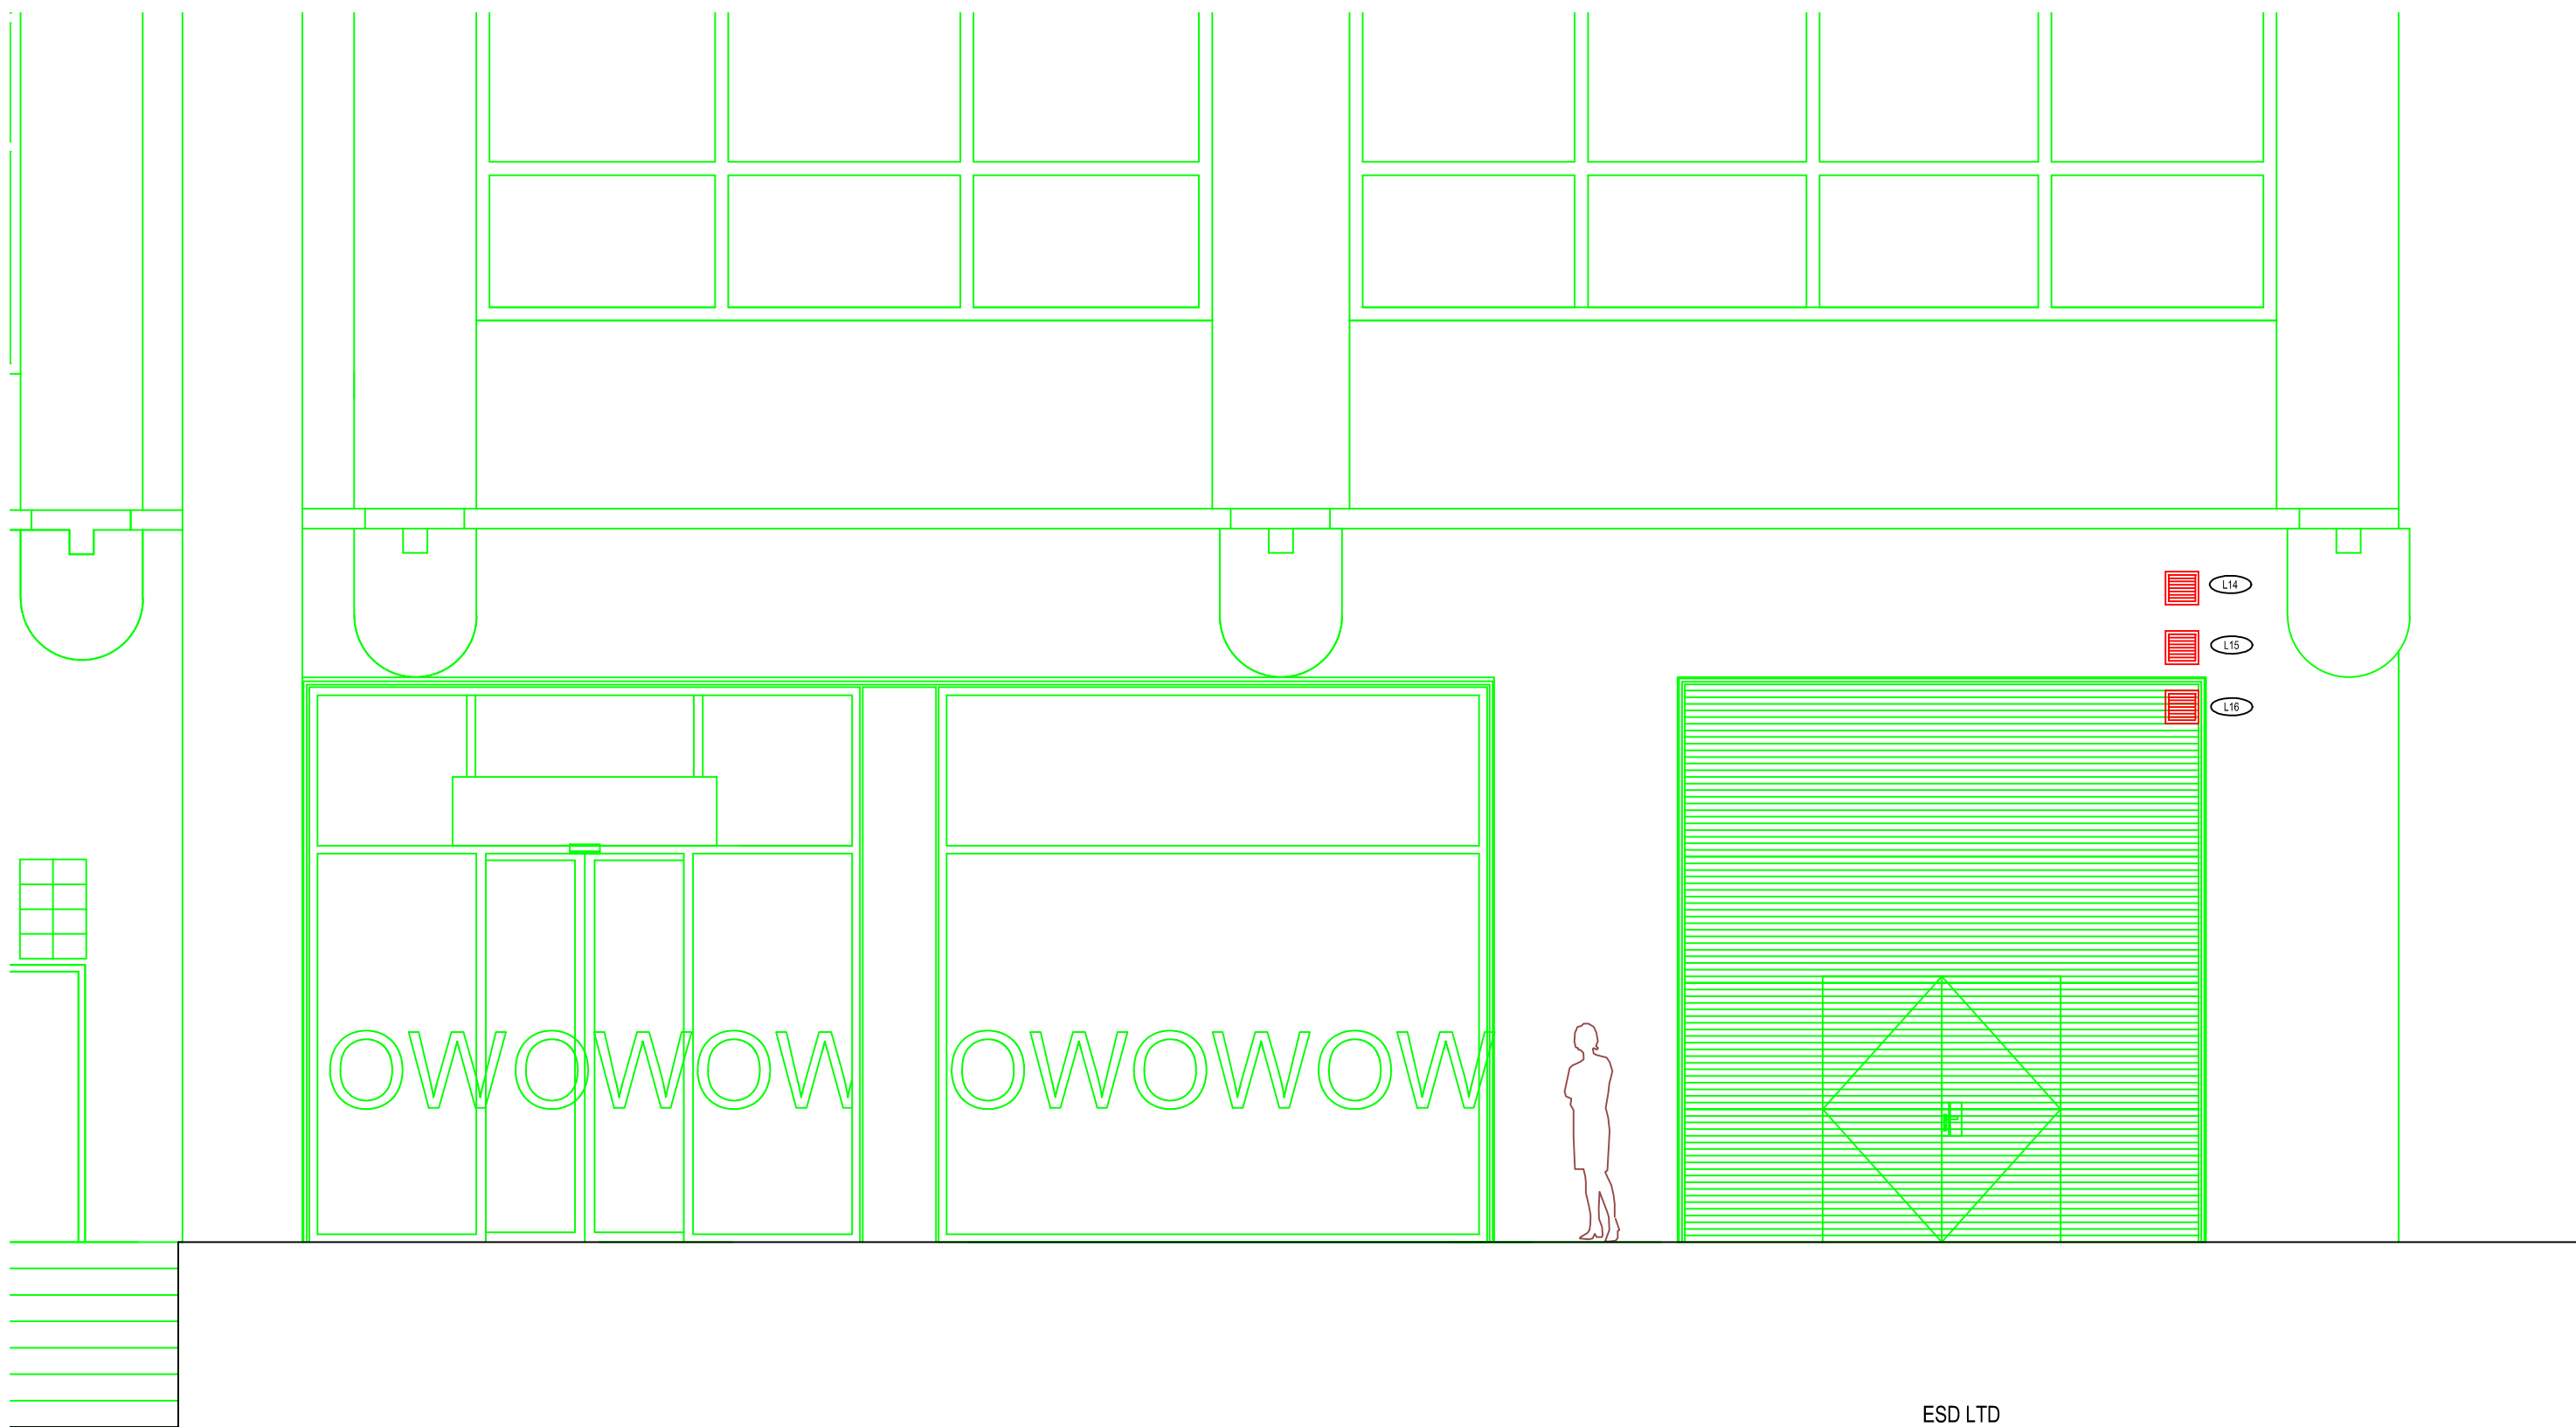

ESD LTD
WREXHAM ARTS CENTRE
DISCHARGE LOUVRES FOR FOOD COURT EXTRACT
VENTILATION
16.02.2017
1:50