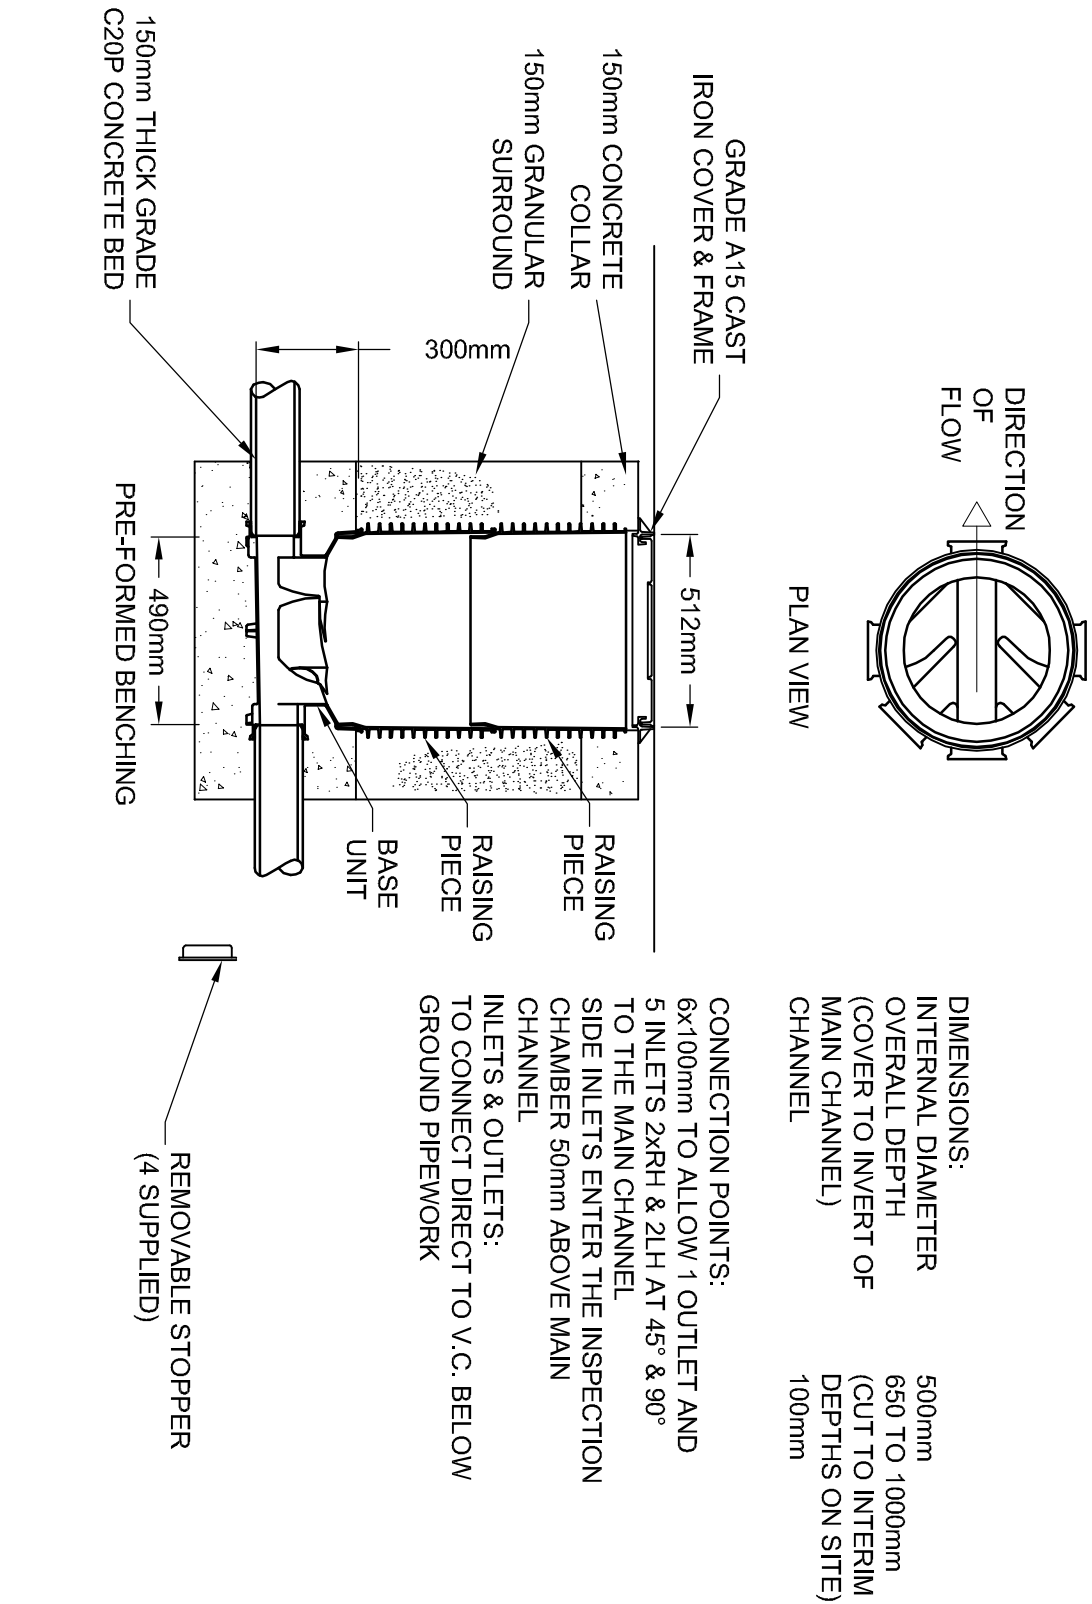


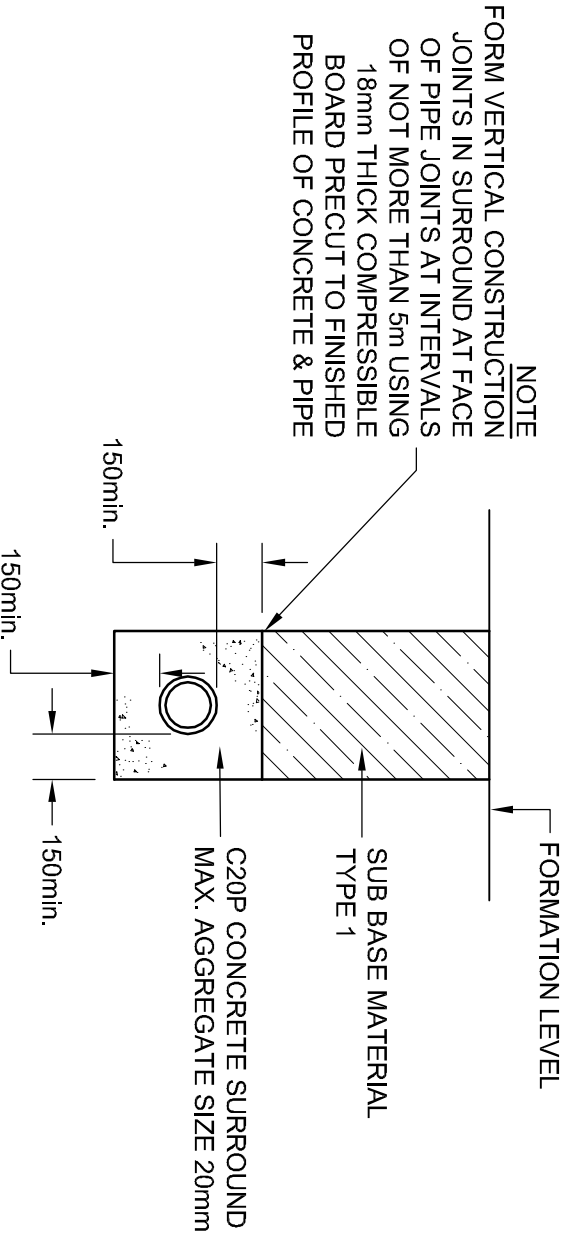
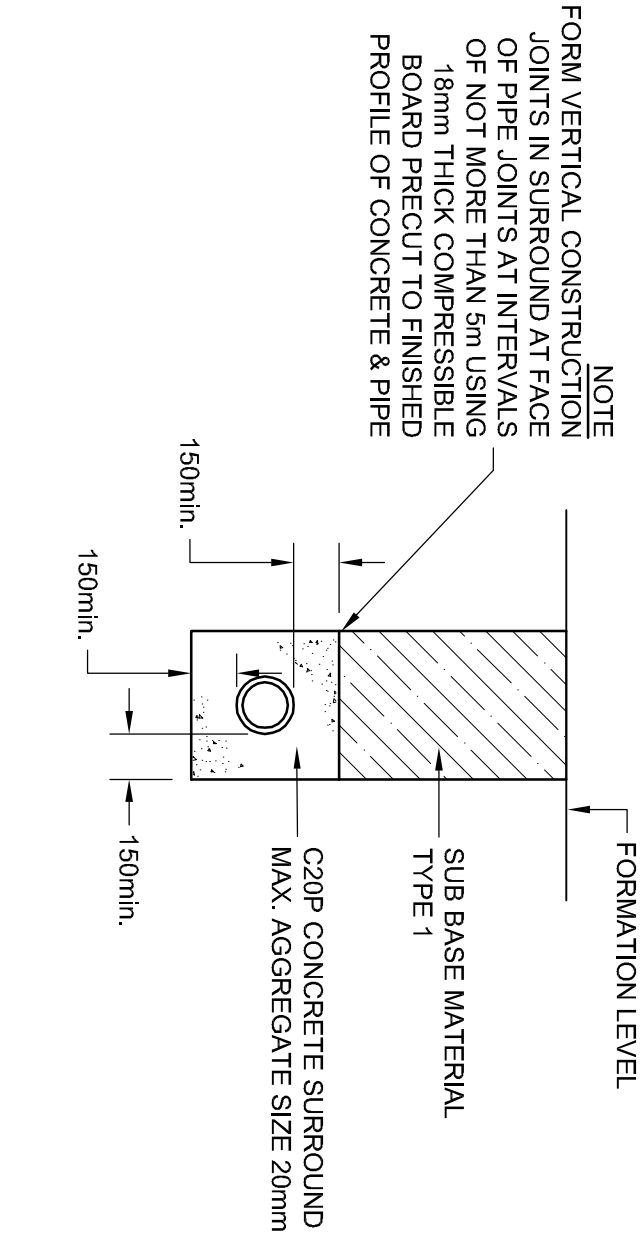
- 



SCALE 1:25

SURFACE WATER MANHOLES															
MH Ref.	MANHOLE DETAILS					COVER DETAILS			PIPE DETAILS			MANHOLE LAYOUT	COMMENTS / DETAILS		
	Internal Size	Type		Leads		Depth (m)	BS EN 124 Cover Ref.	Cover Size	Clear Opening	Type of Pipes	Size In			Size Out	Invert Level
		Block	Conc	PPIC	Cover										
MH-A	475Ø			*	89.600	88.900	0.700	A15	475Ø	CLAY	150a	150b	88.975	LD, LIGHT WEIGHT PPIC DETAIL	
LD										CLAY		150b	88.900		

SCALE 1:20

[illegible]

SCALE 1:20

SCALE 1:25

SCALE 1:25

 Opus Wrexham Office 44 1938 888 00	Opus House, Yale Business Village, Wrexham Ind., Park, Wrexham LL13 7YL			Project WREXHAM MAELOR HOSPITAL REAR CAR PARK / WAST ACCESS CYCLEWAY IMPROVEMENTS
	Drawn RAH	Designed RAH	Approved GNT	Revision Date 05/01/17
	Project No. V-R6417.00	Scale 1:200	Drawing No. 700	Sheet No. 16
DRAINAGE DETAILS				Revision A