 

NOTES

[illegible]

PLATT / WHITE
Partnership
Nova House, 94 Boughton
Chester, CH3 5AQ.
Tel: 01224 314111, Fax: 01224 314700
E-mail: info@plattwhite.co.uk
Web: www.plattwhite.co.uk

Client Mr F Ellis,

Project: Change of use to garage at
48 Market Street, Rhos,
LL14 2HY.



Subject: Existing and proposed plans and elevations. Location and block plan.

Drwg. No. 1885/01/P2


Drawn by	RBS
Checked by	DL

Scale 1 : 100, 1 : 50.
1 : 1000, 1 : 200




Date January 2017

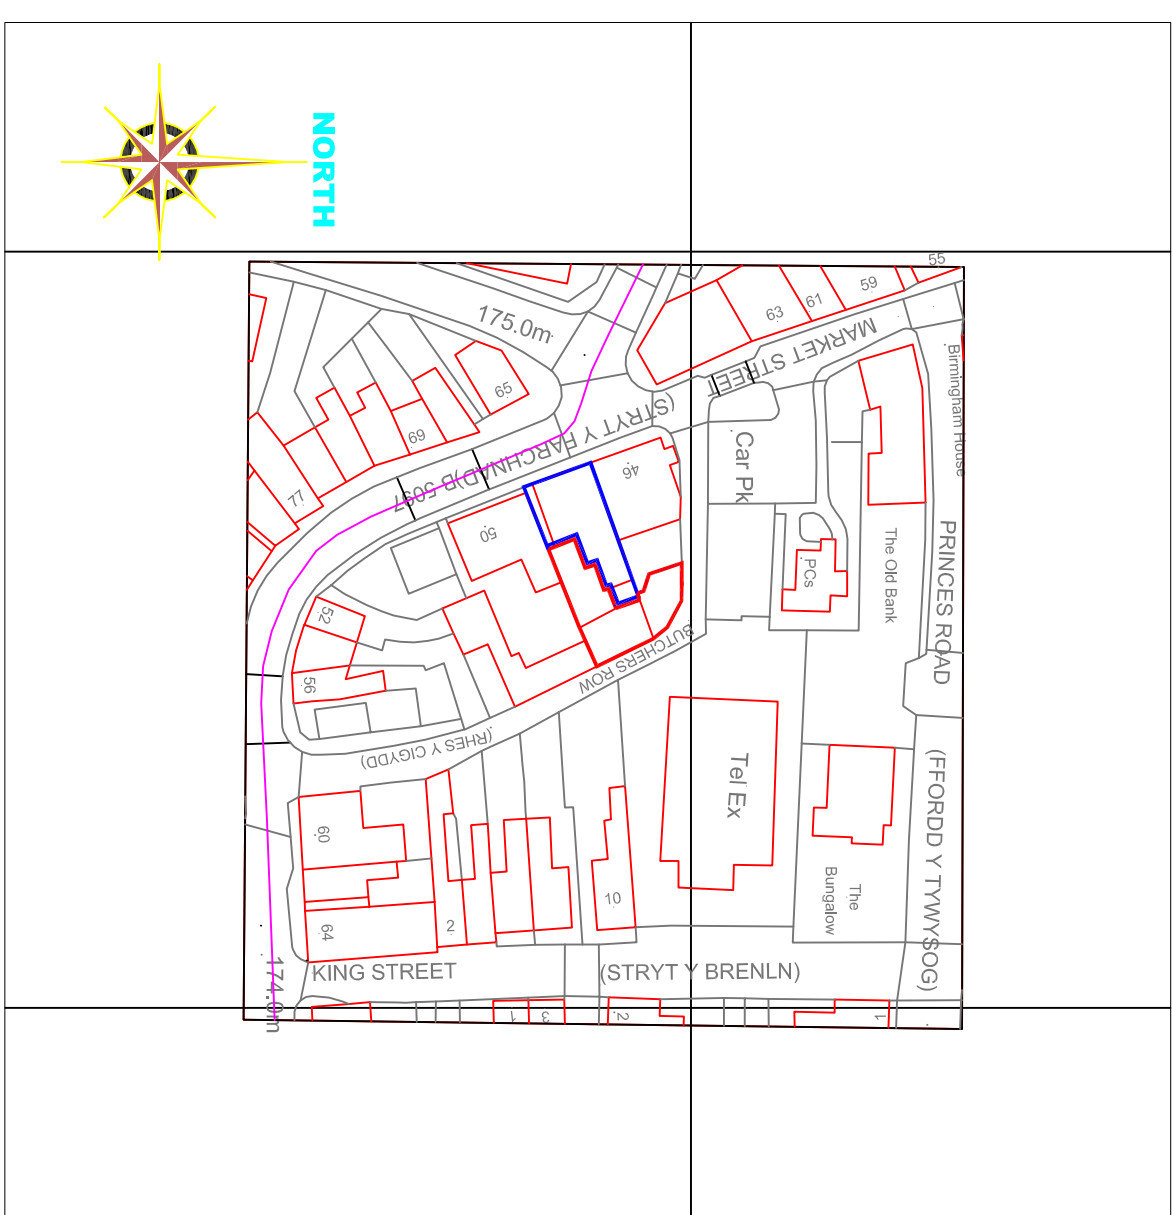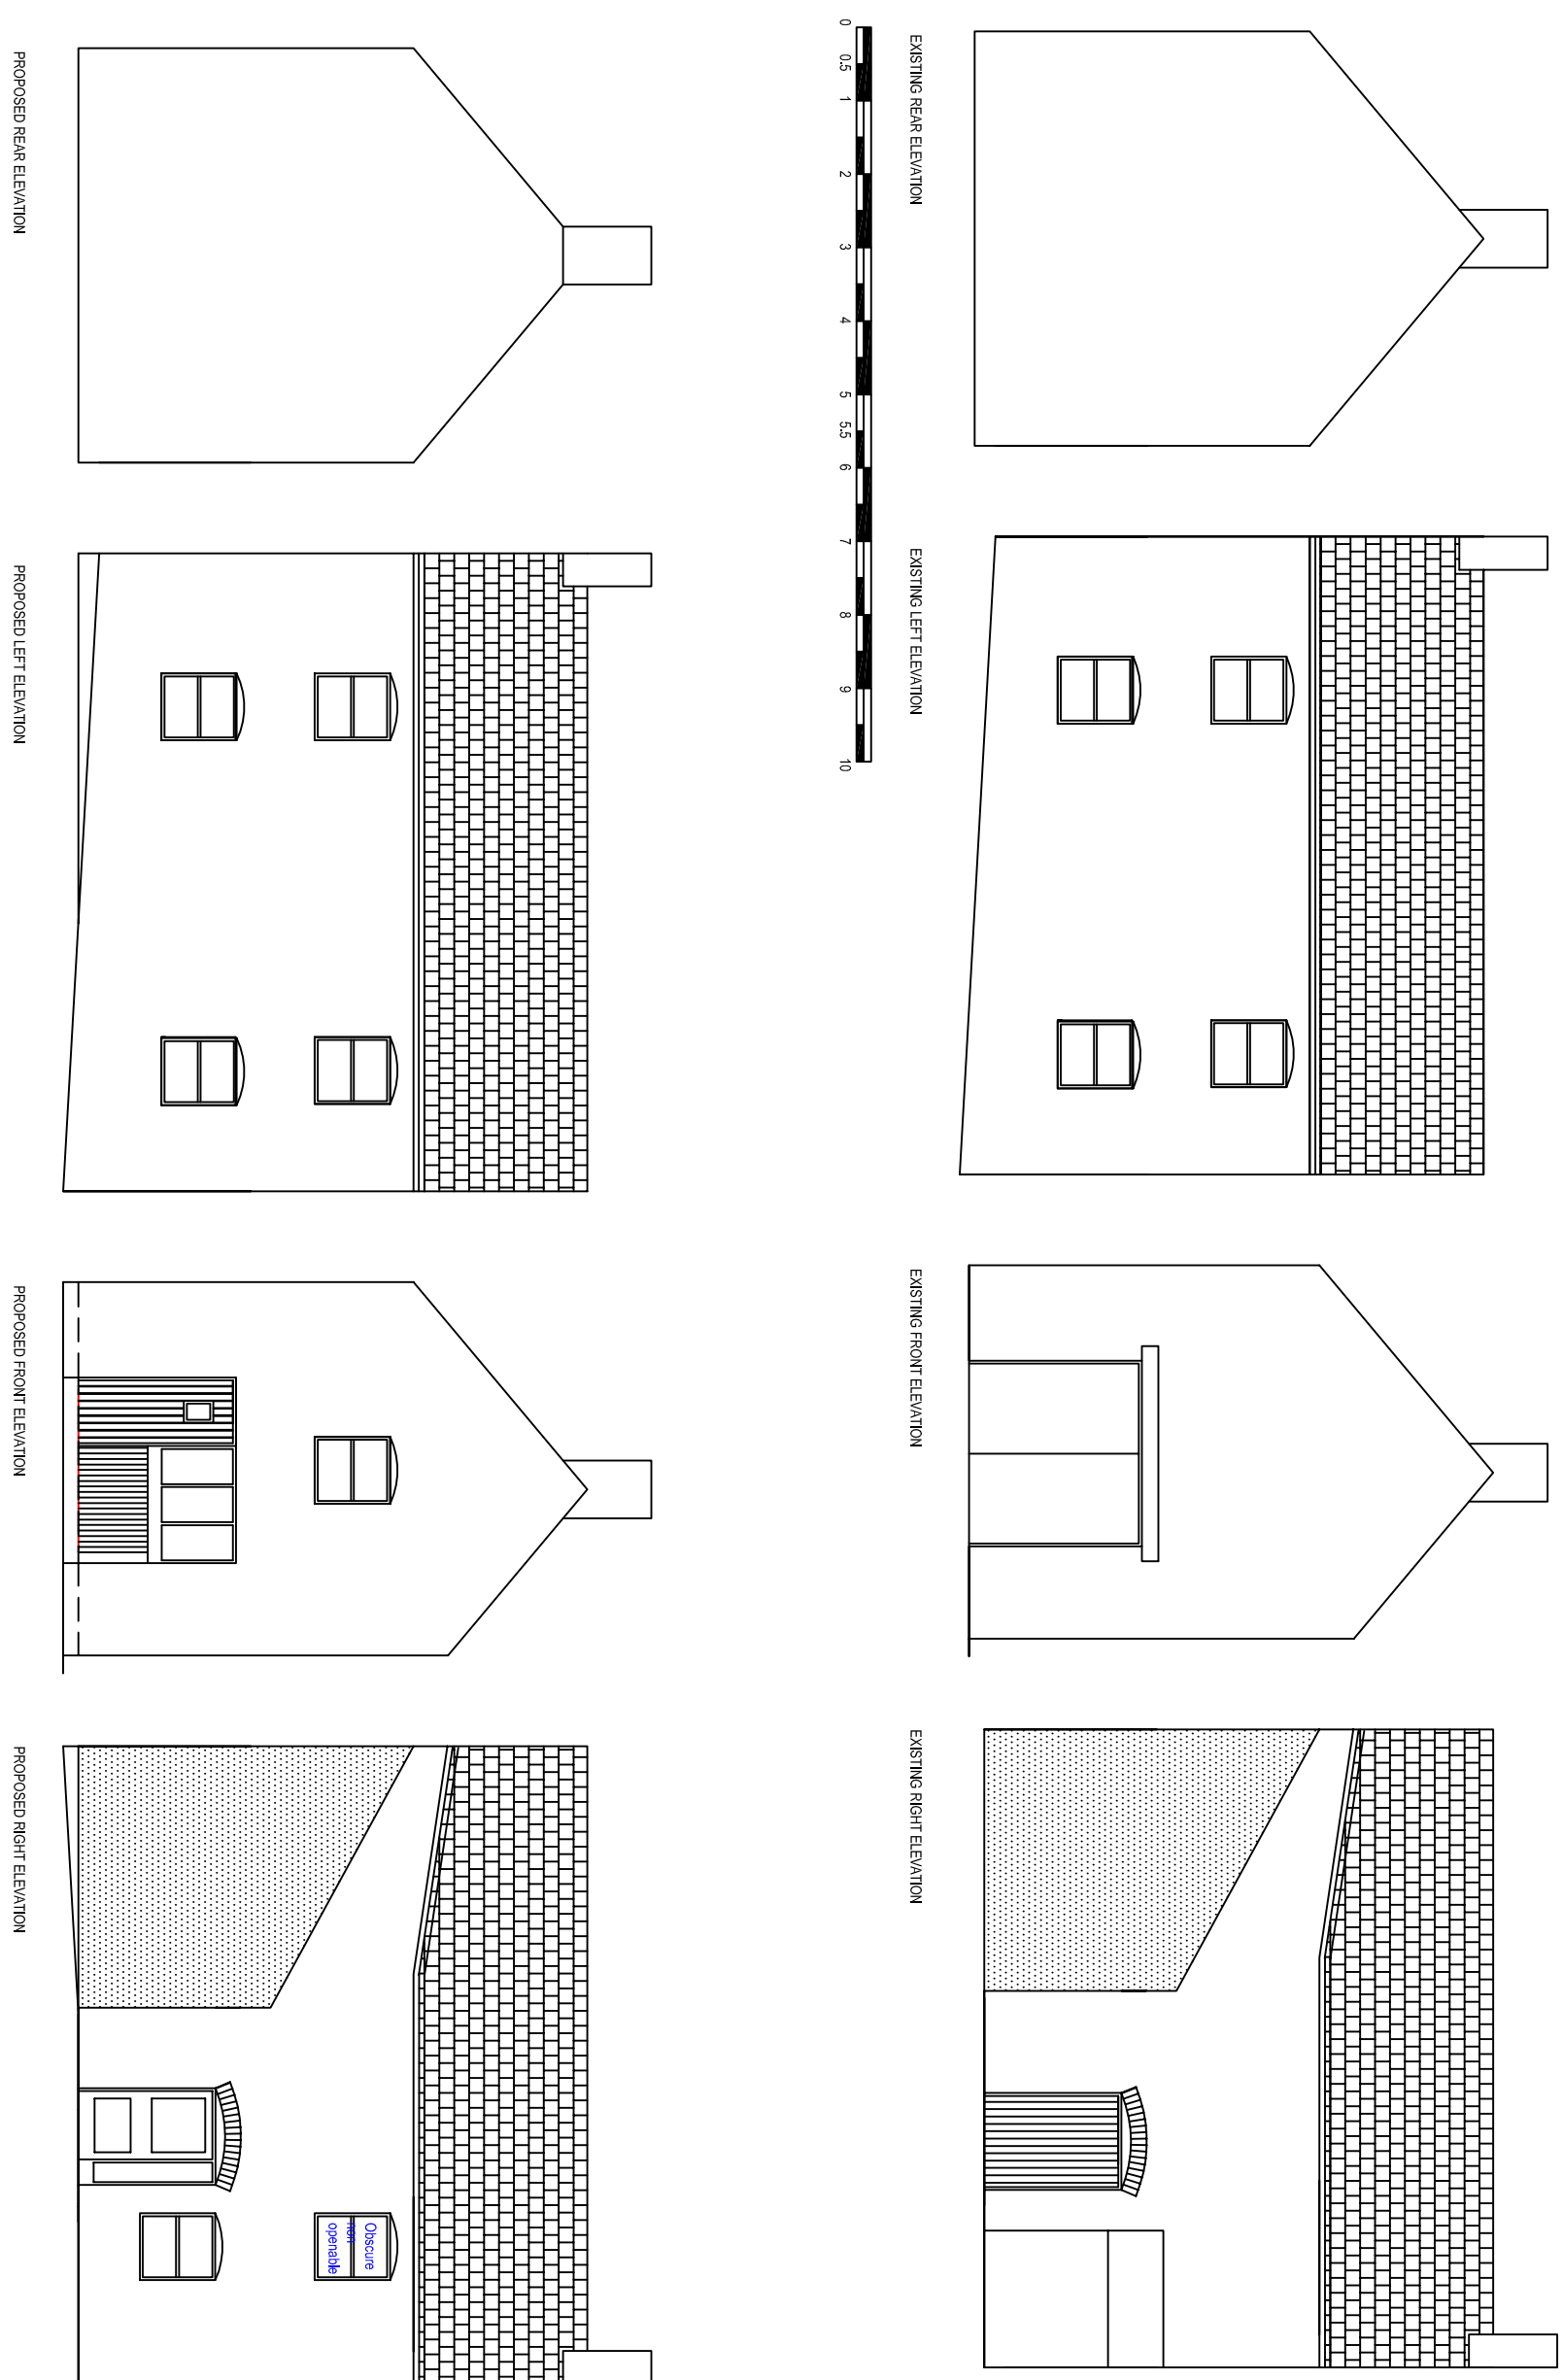

Location plan 1 : 1000

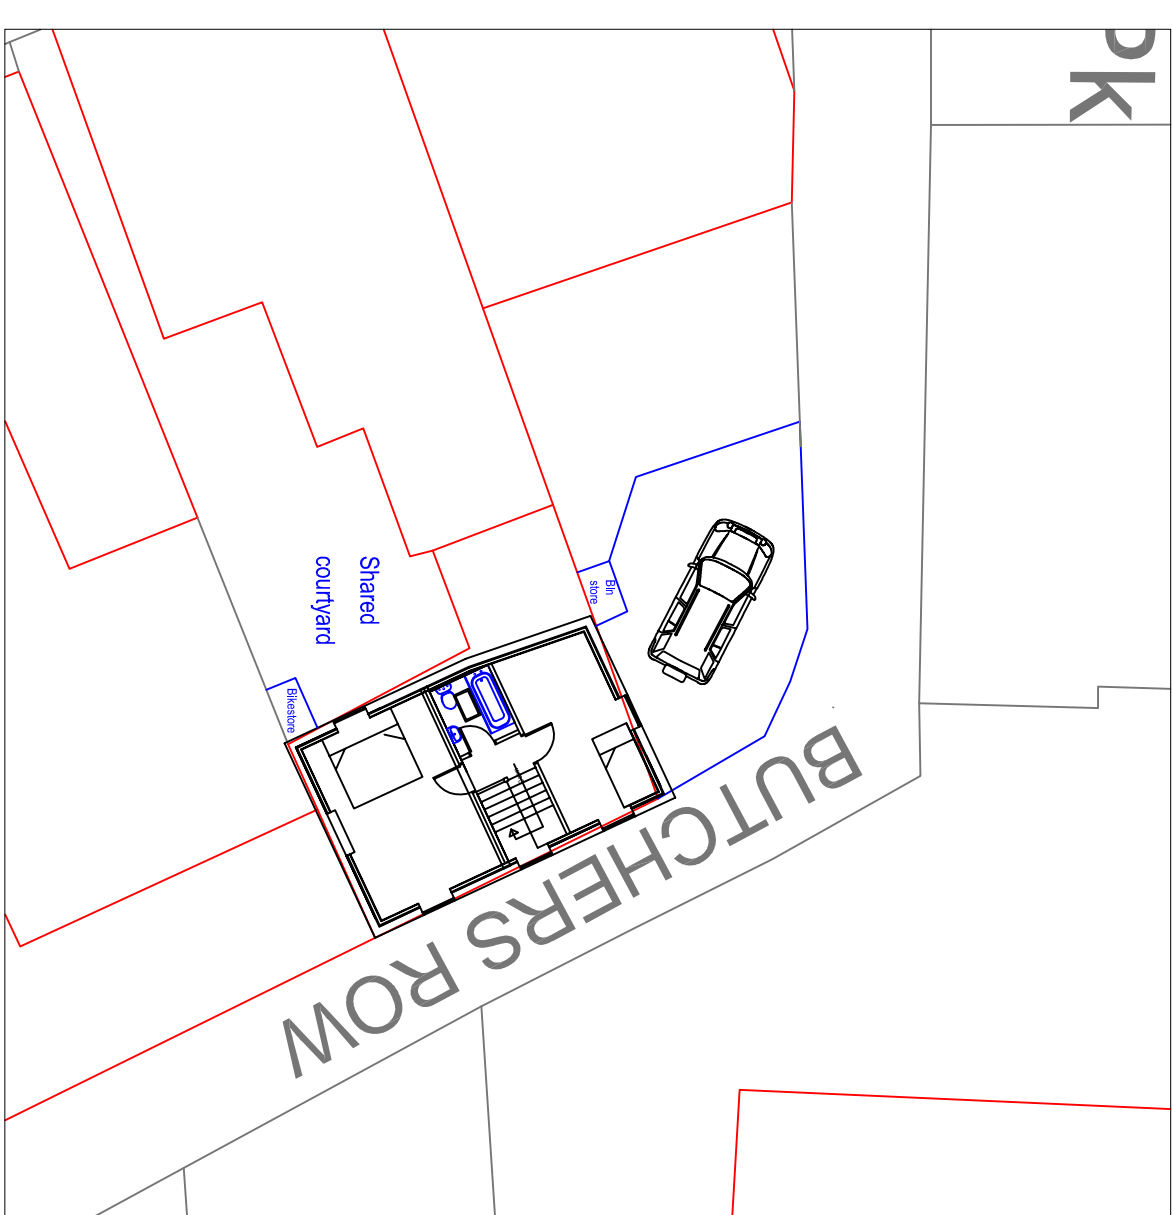

Block plan 1 : 200

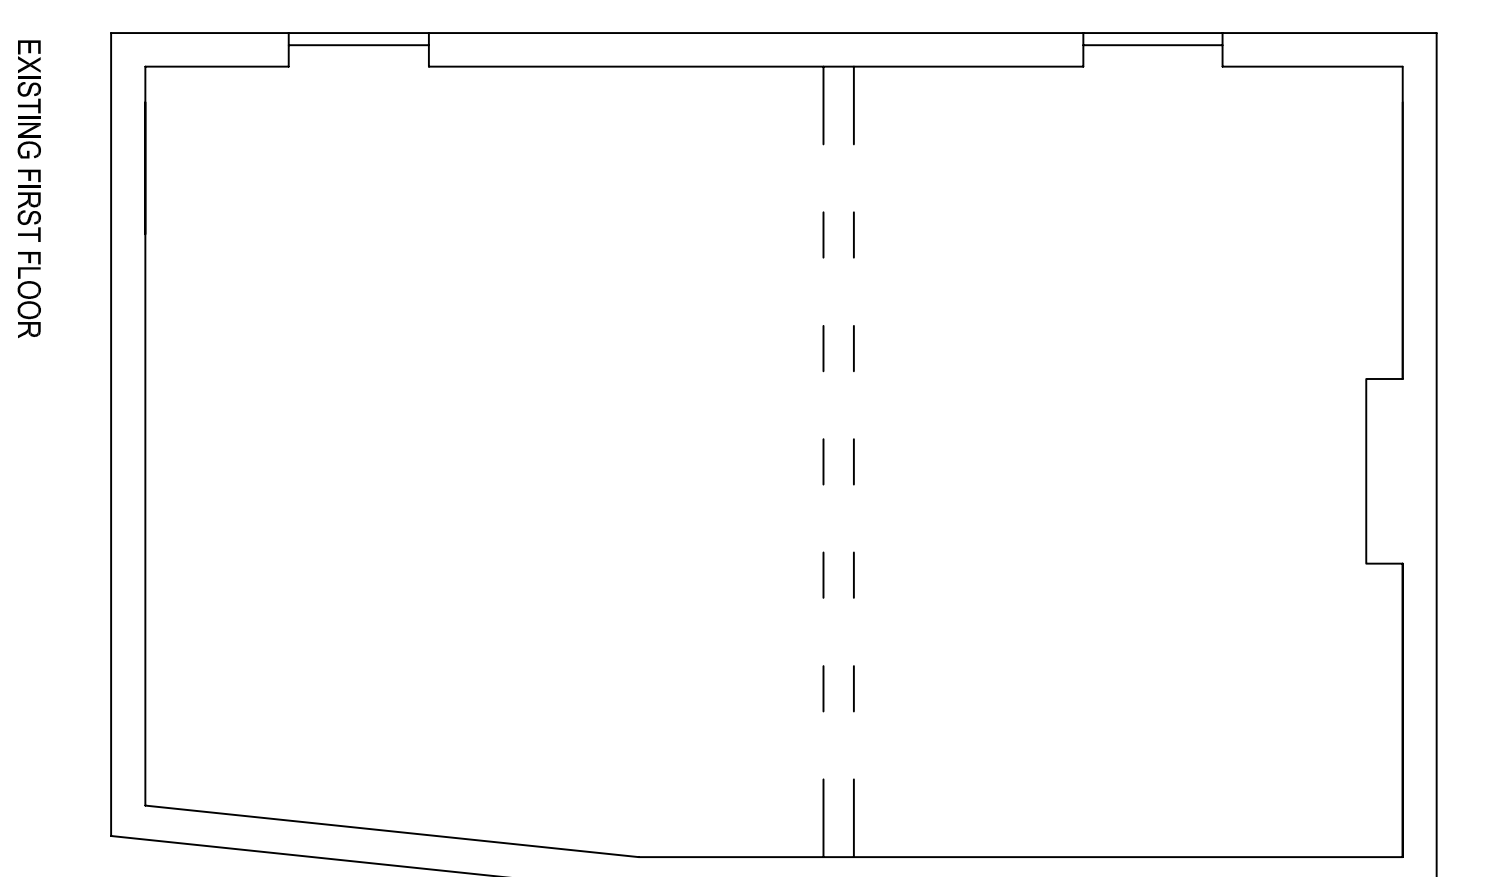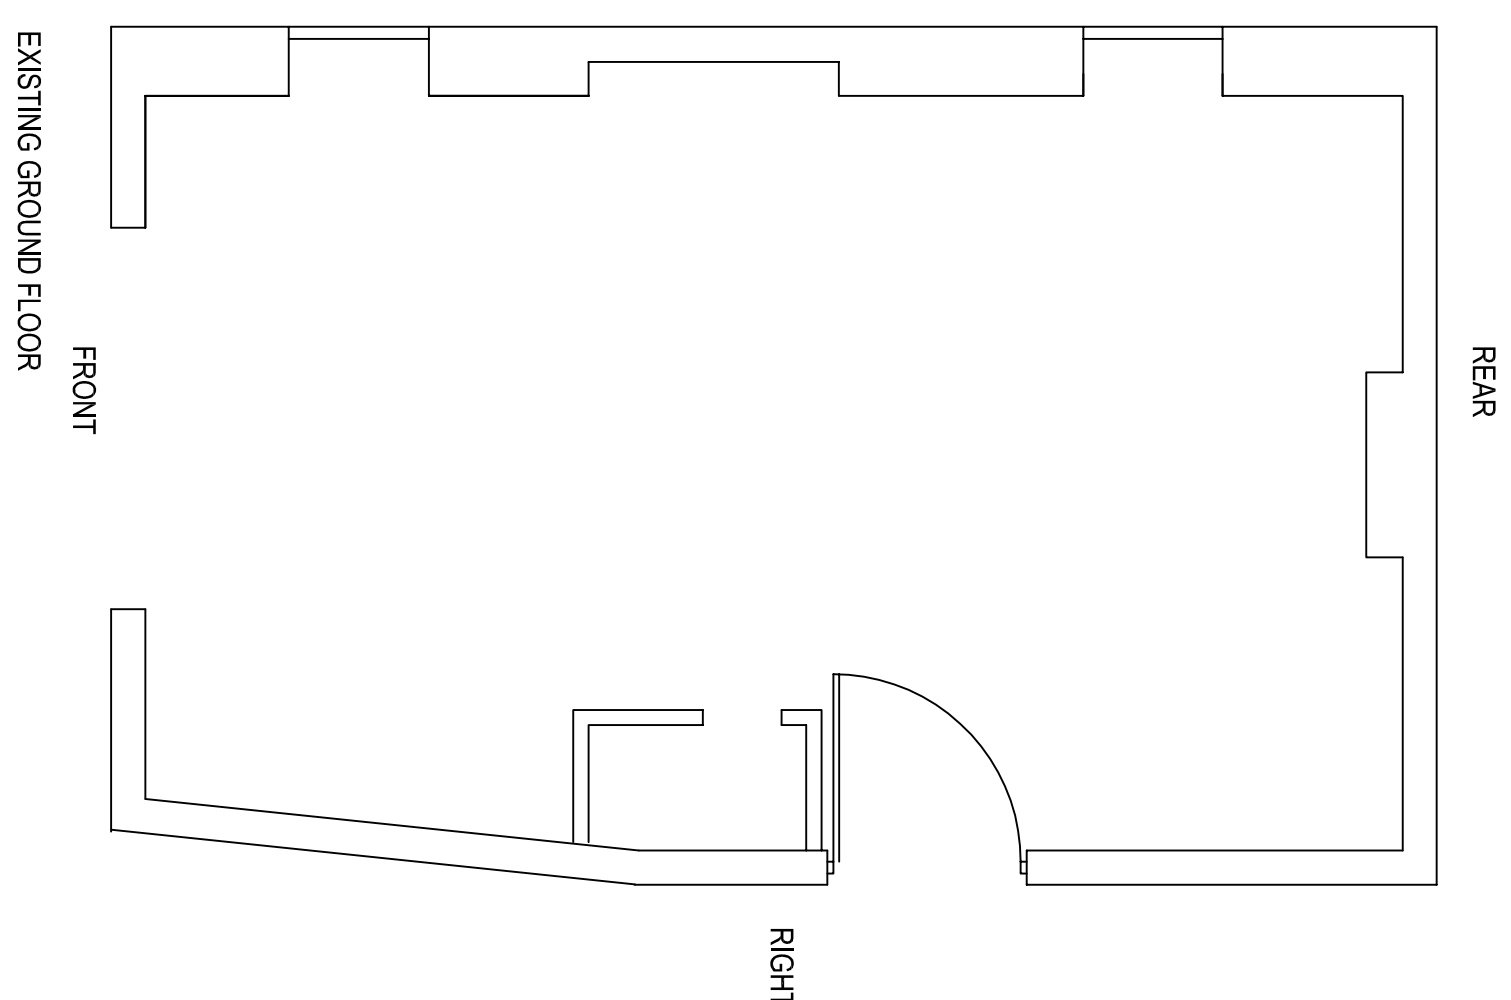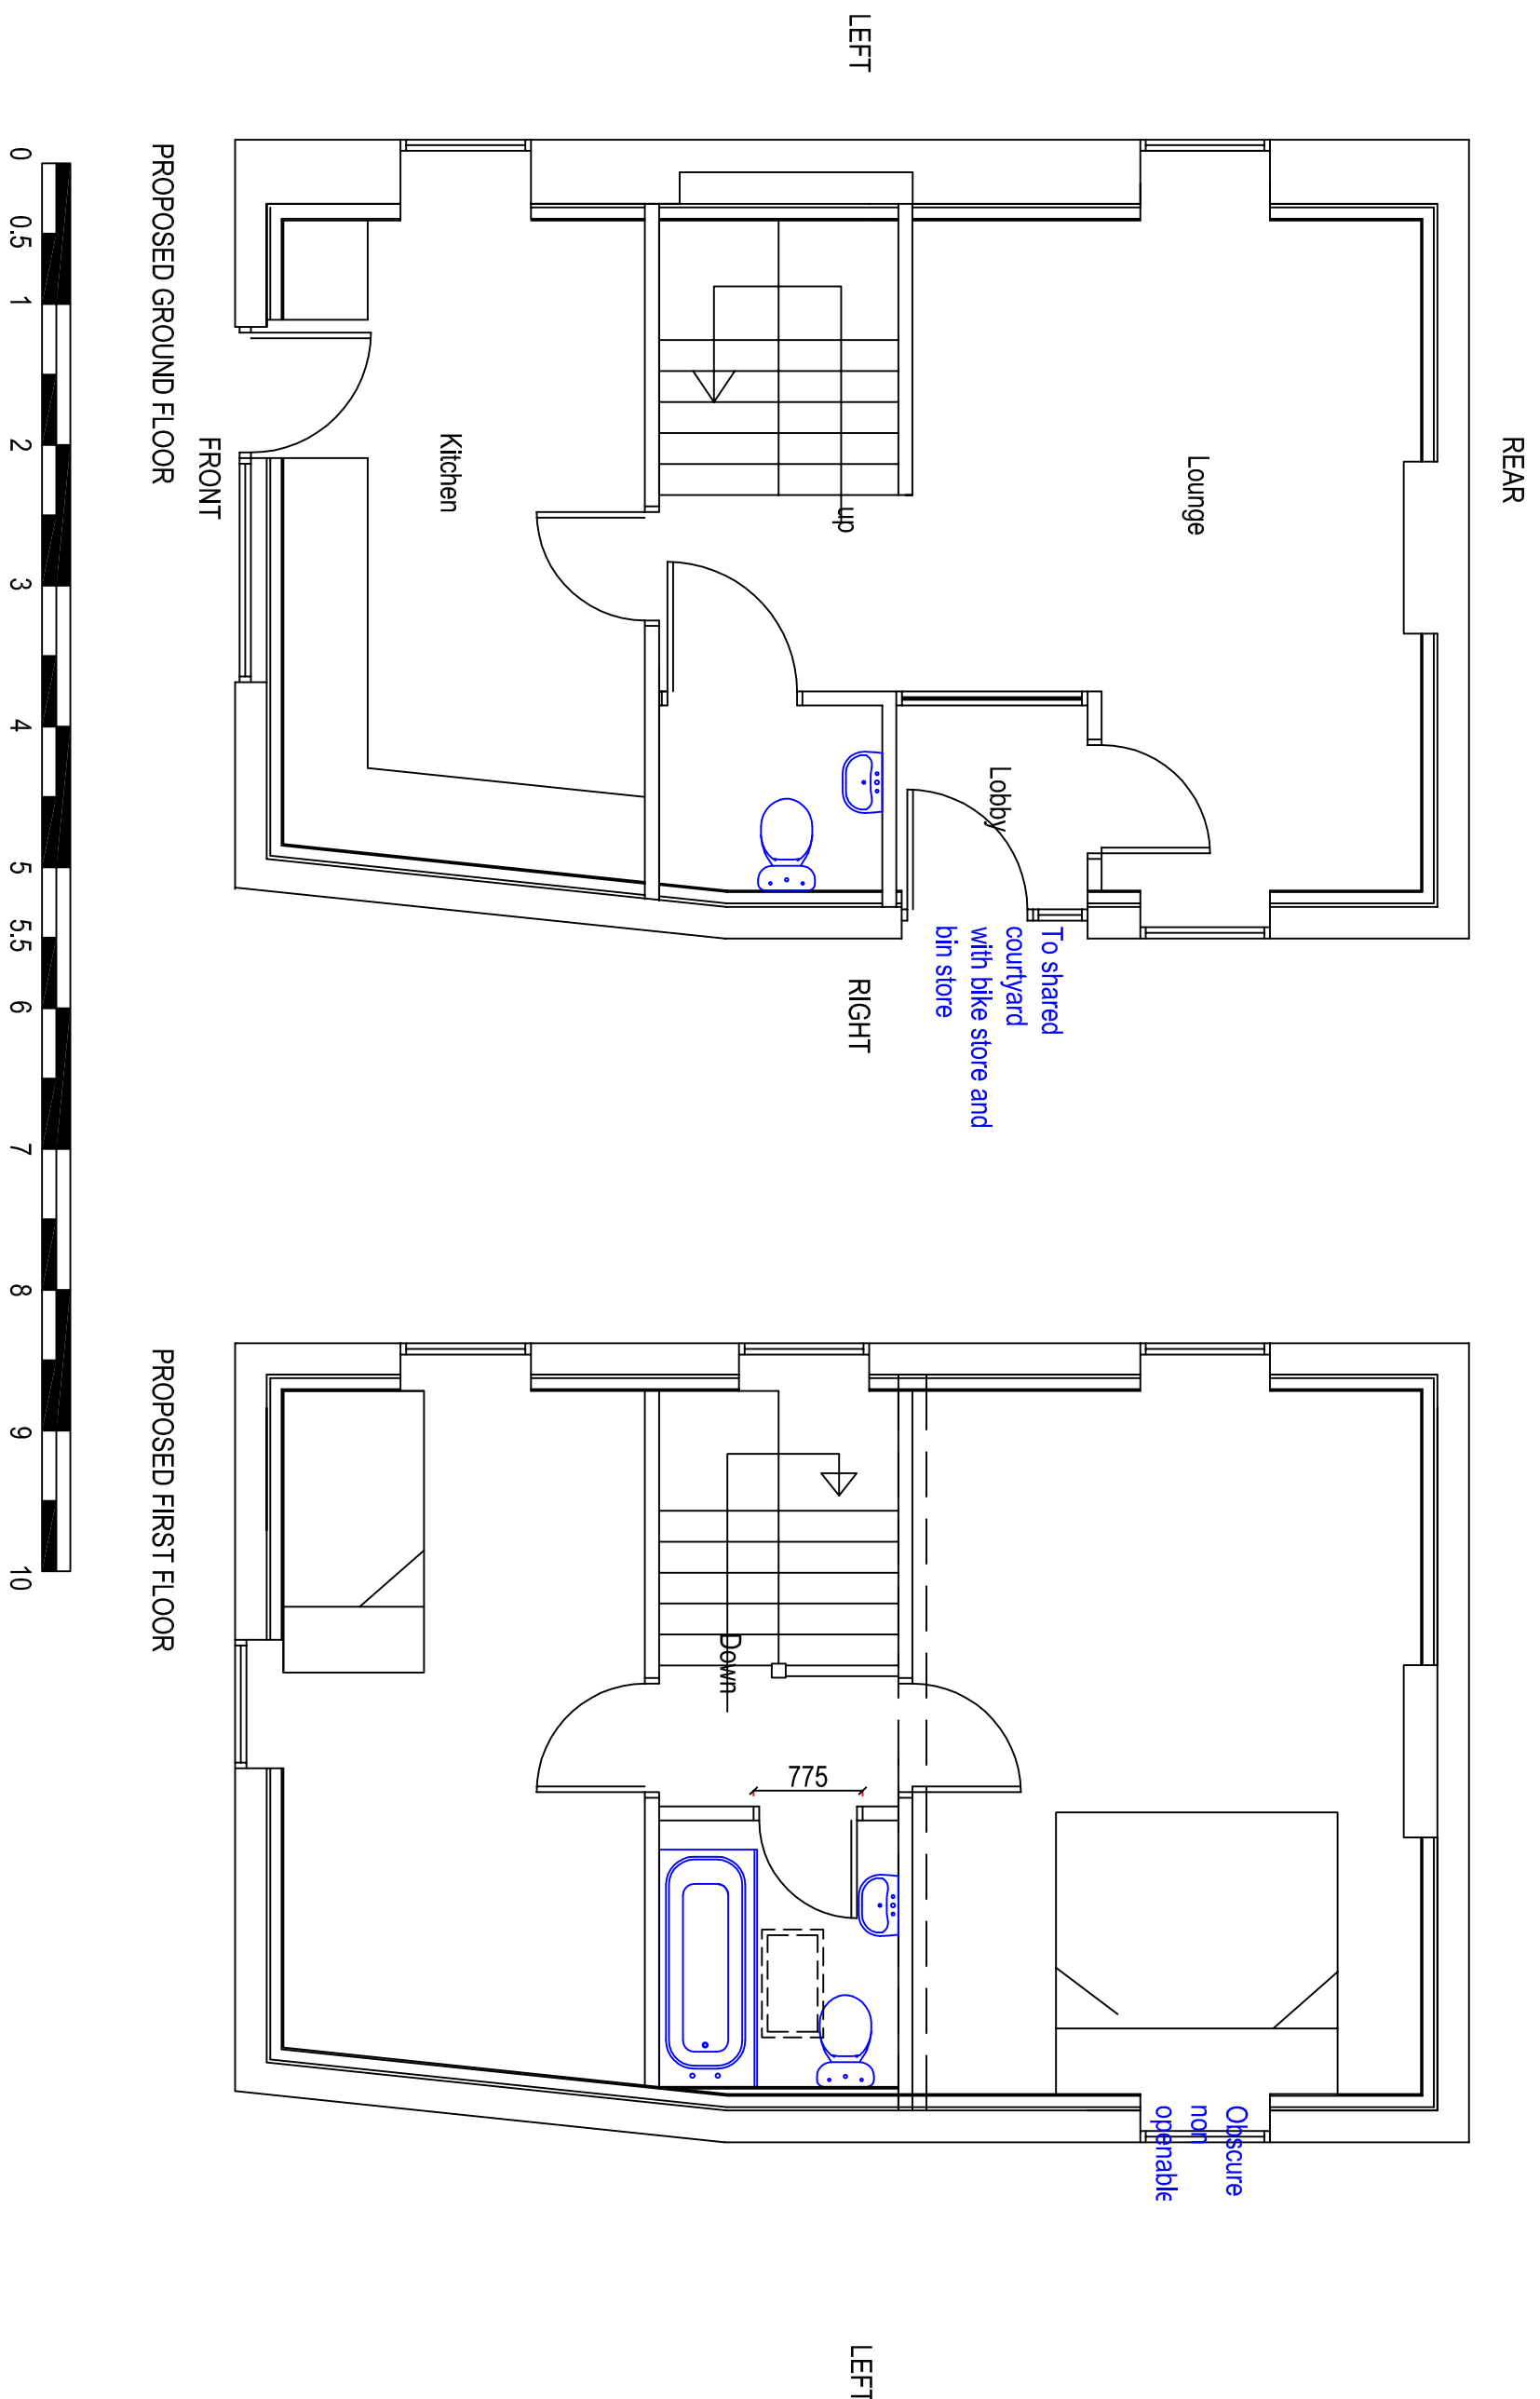

PLATT
WHITE
Partnership

Nova House, 94 Boughton
Chester, CH3 5AQ.
Tel: 01244 314111, Fax: 01244 314700
e-mail: info@plattwhite.co.uk
Web: www.plattwhite.co.uk

Client Mr F Ellis,