
Appendix AV E: Alternative Gresford Road Vehicular and Pedestrian Access Drawings

Drawing TPMA5021_019 – 3 Arm Compact Roundabout Gresford Road

Drawing TPMA5021_100_001 – Zebra Pedestrian Crossing

Drawing TPMA5021_100_002 – Zebra Pedestrian Crossing



Note:
Layout is subject to detailed design

Rev:	Description:	Date:	By:	Chkd:
------	--------------	-------	-----	-------



Curtins Consulting Ltd,
10 Oxford Court, Bishopgate, Manchester, M2 3WQ
t: 0161 236 2394
e: manchester@curtins.com
www.curtins.com

Structures • Civils • Environmental • Infrastructure • Transport Planning • Sustainability • Expert Advisory Services
Birmingham • Bristol • Cardiff • Douglas • Edinburgh • Kendal • Leeds • Liverpool • London • Manchester • Nottingham


Status: **PRELIMINARY**

Project: **HOME FARM RESIDENTIAL DEVELOPMENT, LLAY**


Drg Title: **3 ARM COMPACT ROUNDABOUT GRESFORD ROAD**

Scale:	Size:	First Issue:	Drawn:	Checked:
1:500	A3	16.04.2015	RT	KY

Drg No:	Rev:
TPMA5021_019	

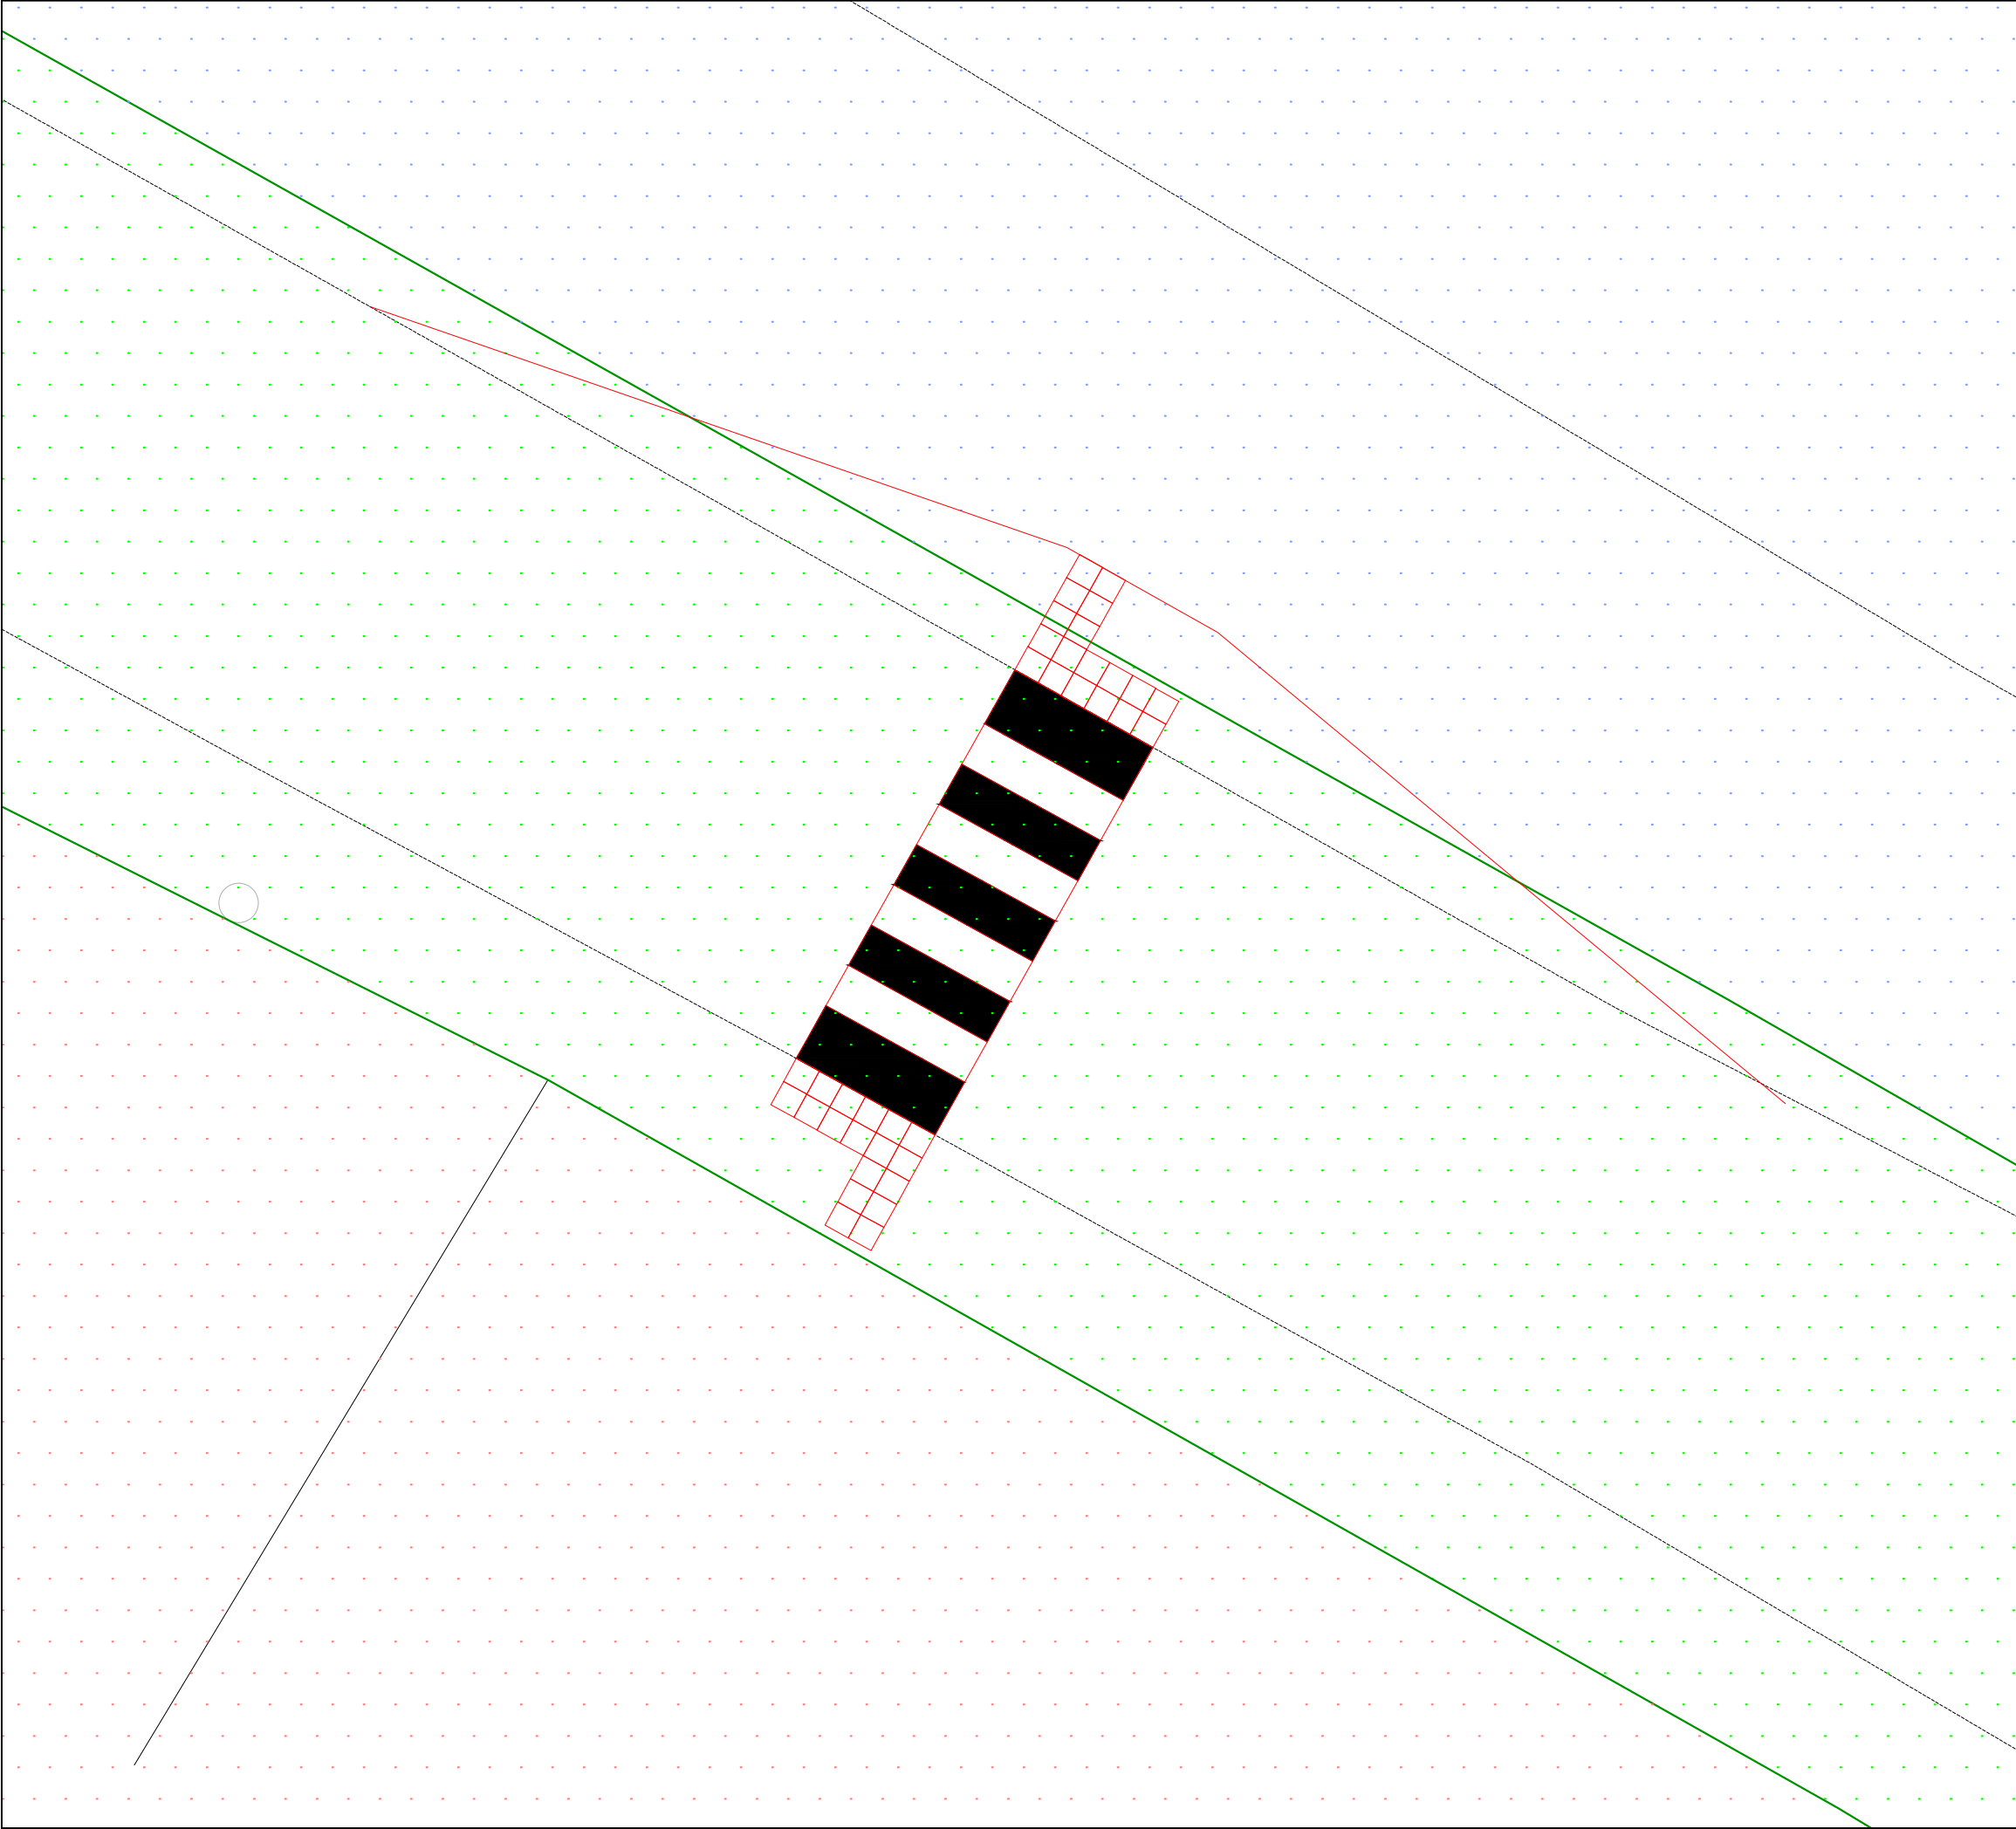

Rev:	Description:	Date:	By:	Chkd:
 Curtins Consulting Ltd, Curtin House, Columbus Quay, Riverside Drive, Liverpool, L3 4DB t: 0151 726 2000 e: liverpool@curtins.com www.curtins.com Structures • Civils • Environmental • Infrastructure • Transport Planning • Sustainability • Expert Advisory Services Birmingham • Bristol • Cardiff • Douglas • Edinburgh • Kendal • Leeds • Liverpool • London • Manchester • Nottingham				
Status: PRELIMINARY				
Project: Llay Residential Development				
Drg Title: Zebra Pedestrian Crossing				
Scale: 1:100	Size: A3	First Issue: 31/05/2016	Drawn: TL	Checked: KY
Drg No: TPMA5021_100_001				Rev: /
© This drawing is the copyright of Curtins Consulting Ltd				

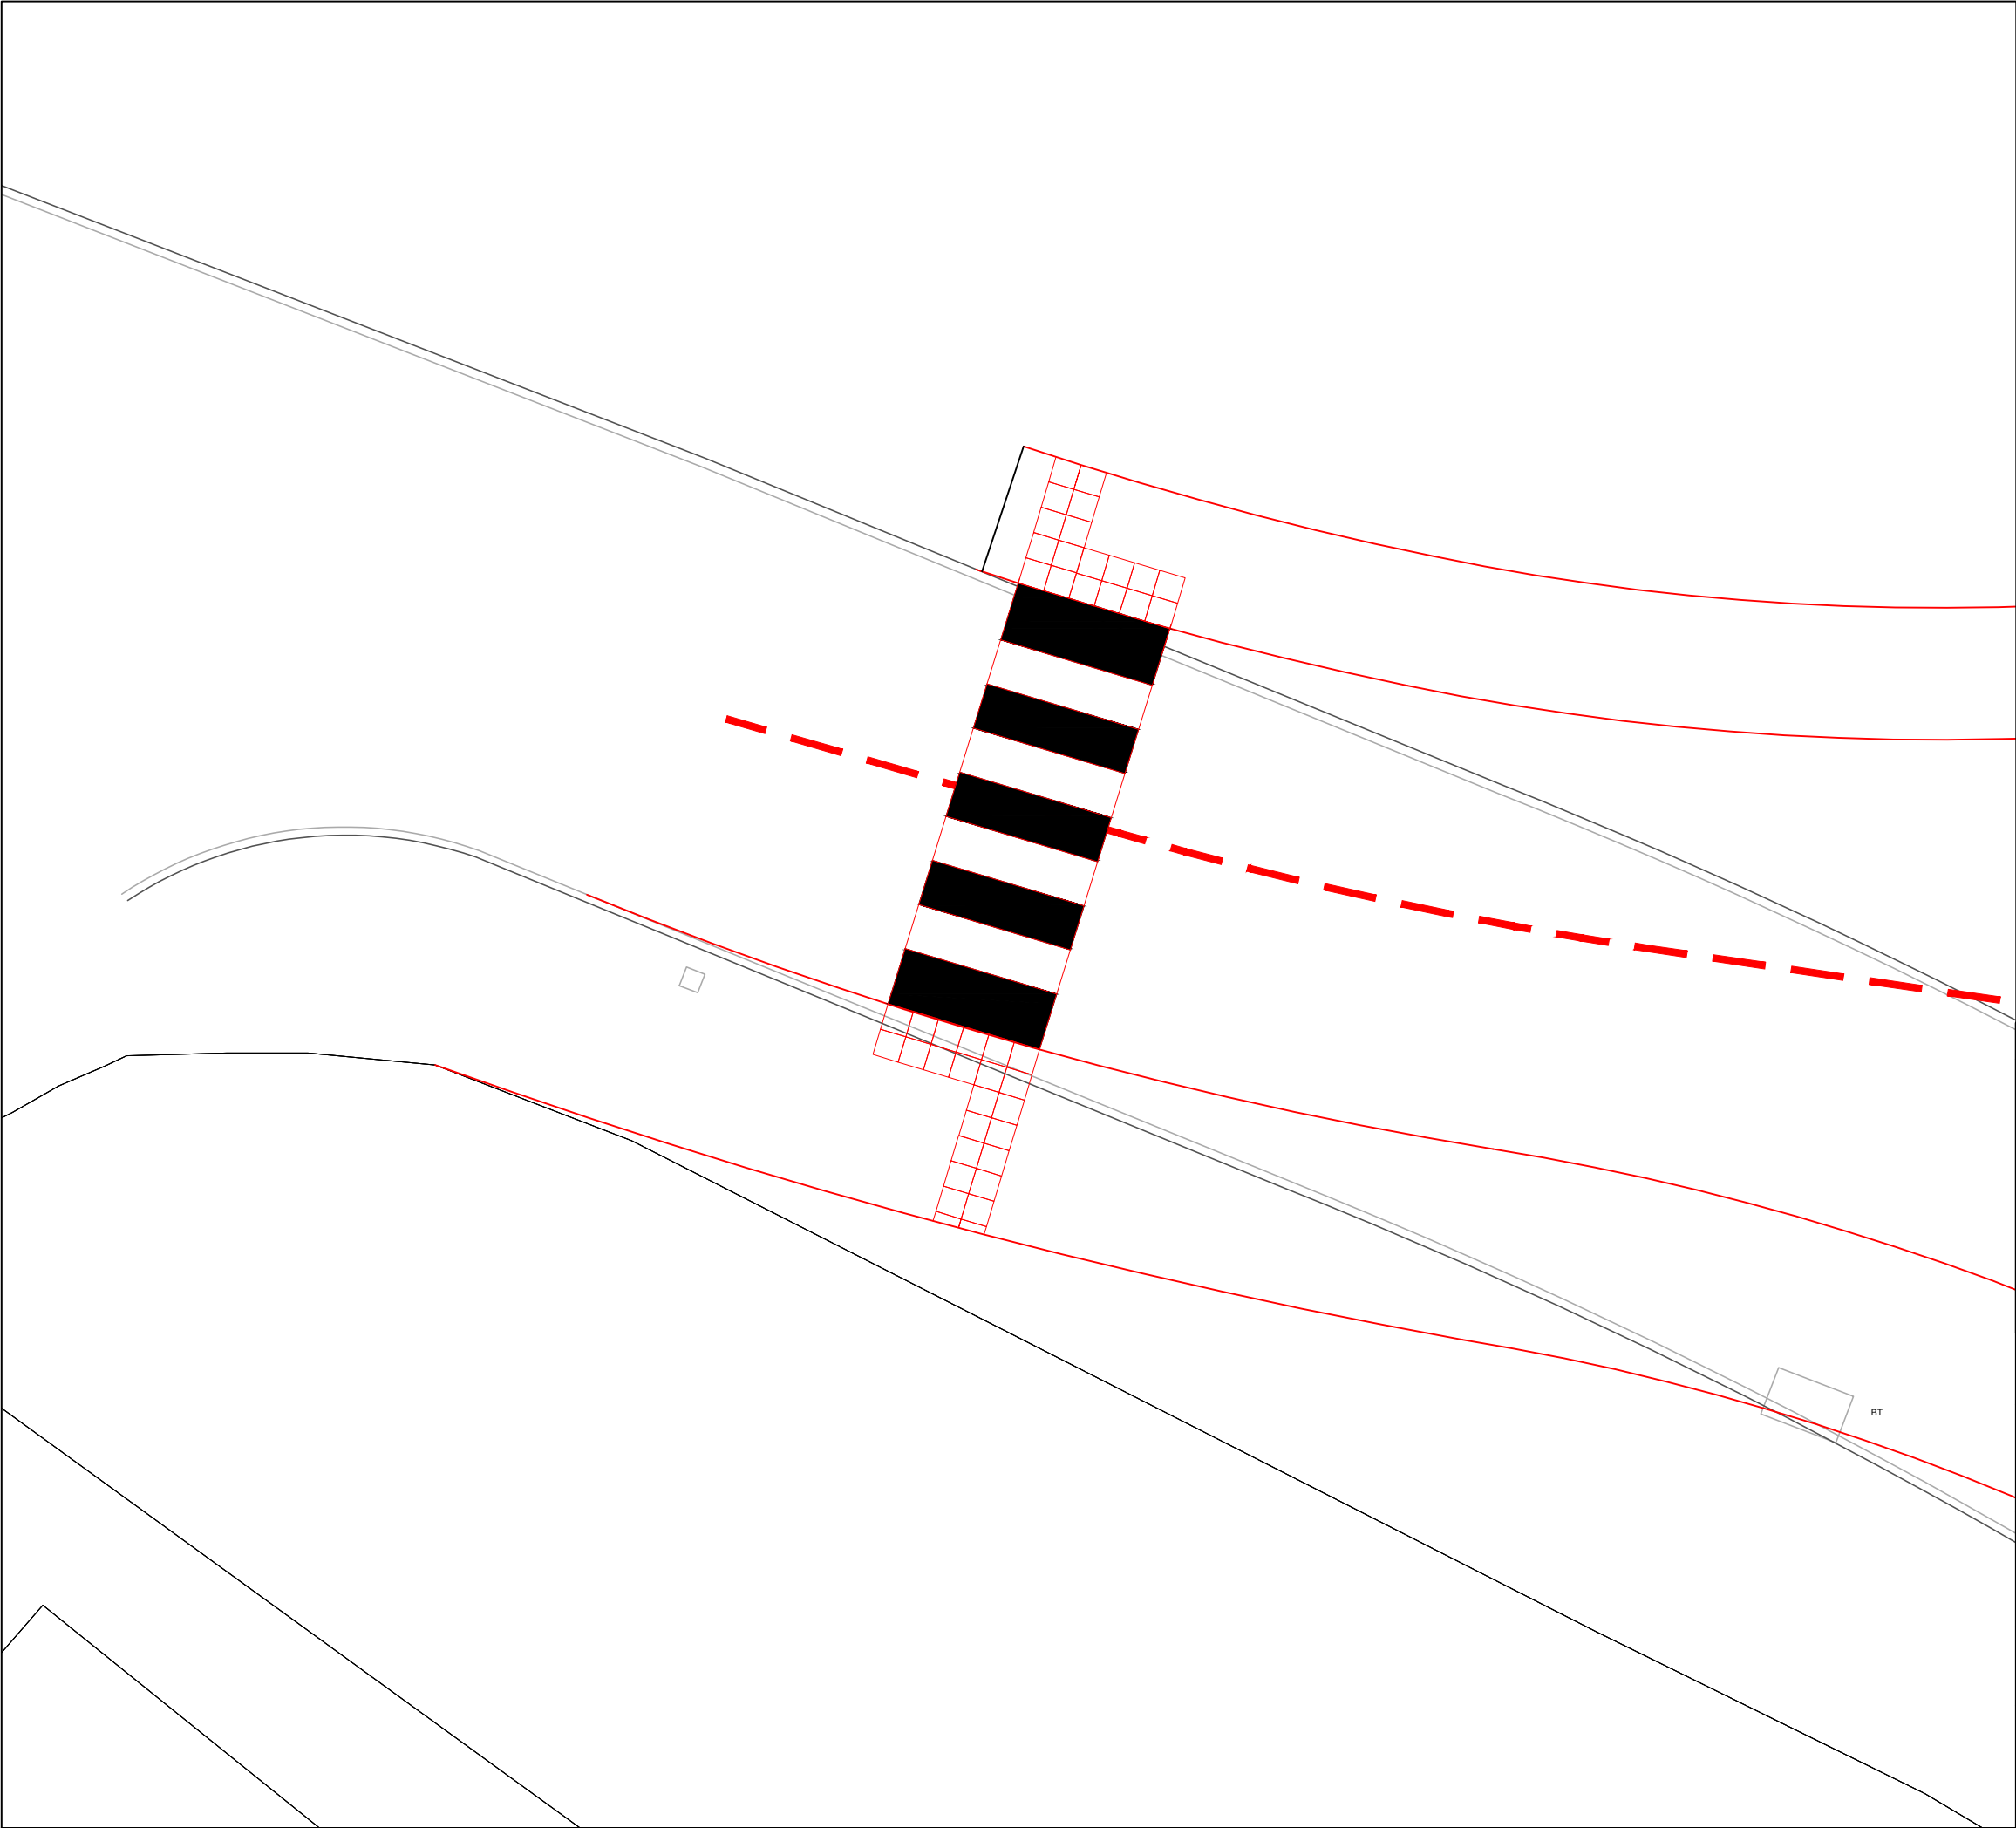

Rev:	Description:	Date:	By:	Chkd:
 Curtins Consulting Ltd, Curtin House, Columbus Quay, Riverside Drive, Liverpool, L3 4DB t: 0151 726 2000 e: liverpool@curtins.com www.curtins.com Structures • Civils • Environmental • Infrastructure • Transport Planning • Sustainability • Expert Advisory Services Birmingham • Bristol • Cardiff • Douglas • Edinburgh • Kendal • Leeds • Liverpool • London • Manchester • Nottingham				
Status: PRELIMINARY				
Project: Llay Residential Development				
Drg Title: Zebra Pedestrian Crossing				
Scale: 1:100	Size: A3	First Issue: 31/05/2016	Drawn: TL	Checked: KY
Drg No: TPMA5021_100_002				Rev: /
© This drawing is the copyright of Curtins Consulting Ltd				