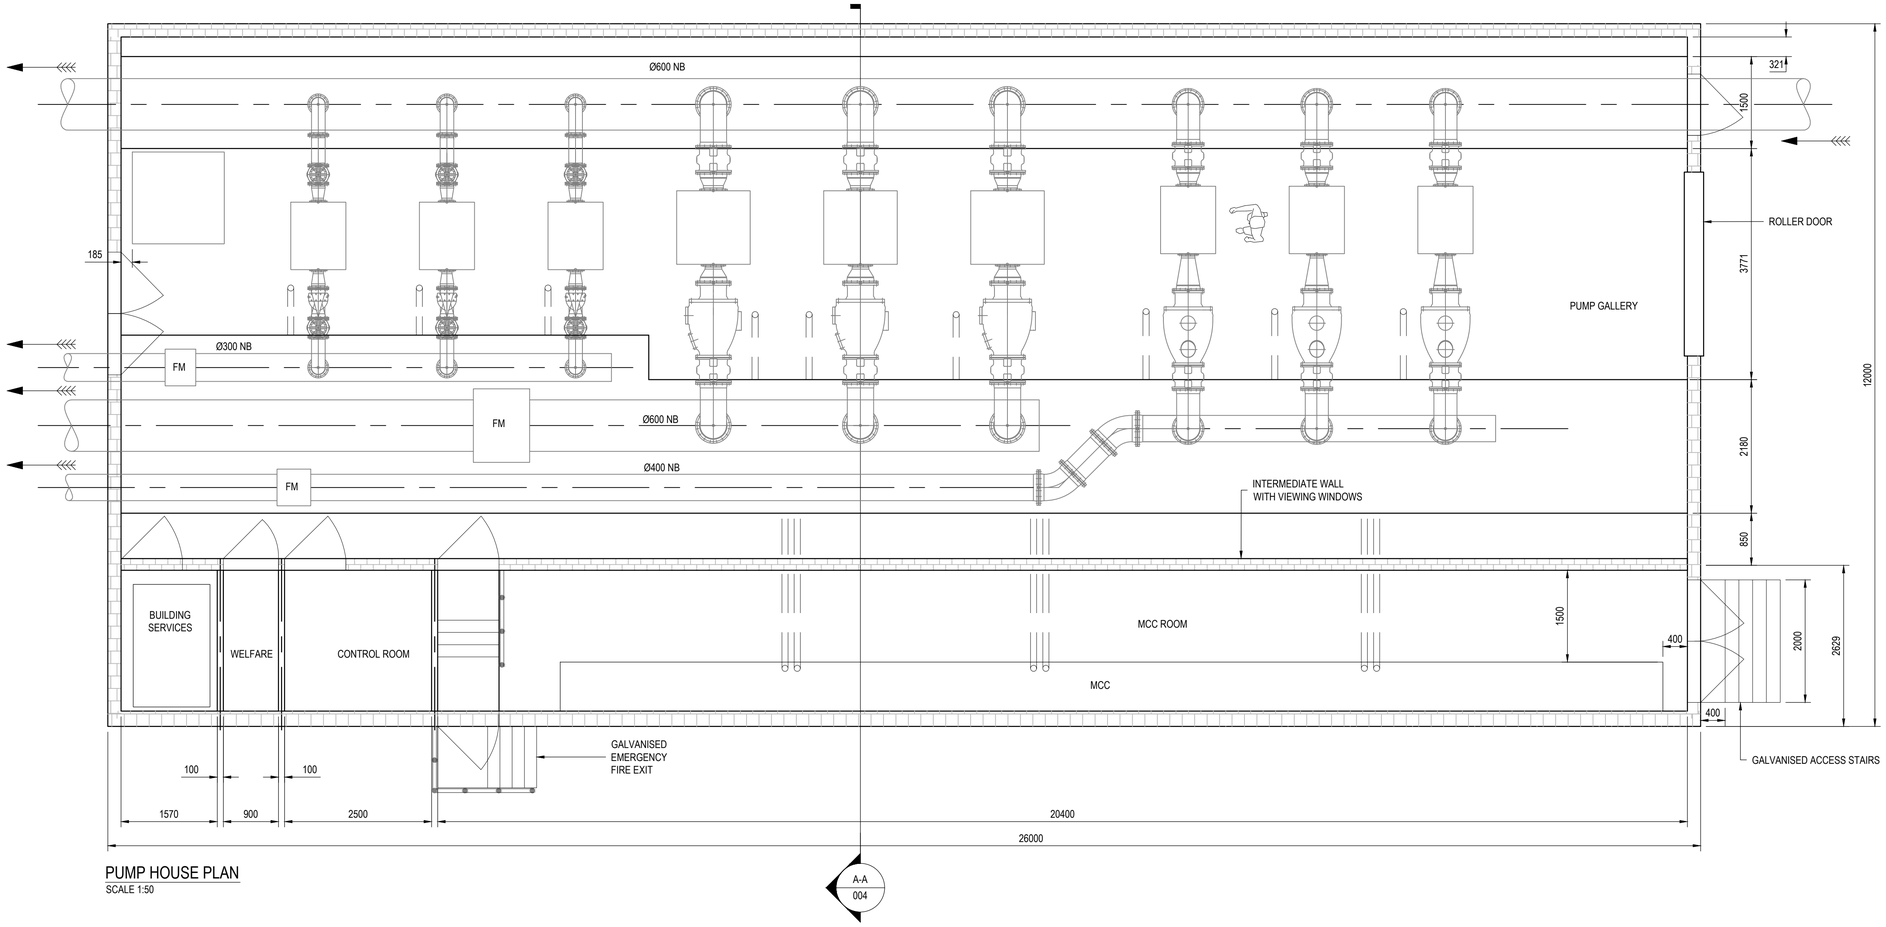

PUMP HOUSE PLAN

SCALE 1:50

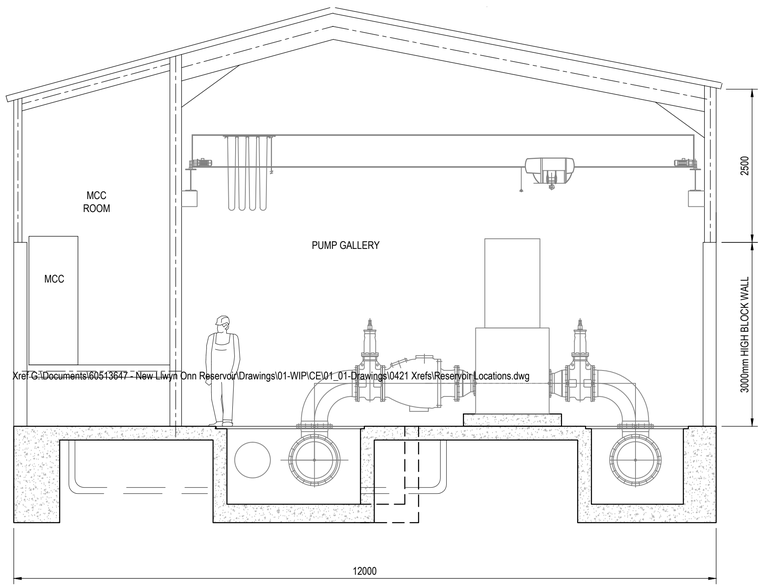

SECTION 'A-A'

SCALE 1:50

SAFETY, HEALTH AND ENVIRONMENTAL INFORMATION BOX

IT IS ASSUMED THAT ALL WORKS ON THIS DRAWING WILL BE CARRIED OUT BY A COMPETENT CONTRACTOR WORKING, WHERE APPROPRIATE, TO AN APPROPRIATE METHOD STATEMENT.

THIS DRAWING IS TO BE USED ONLY FOR THE PURPOSE OF ISSUE THAT IT WAS ISSUED FOR AND IS SUBJECT TO AMENDMENT.

NOTES

1. THIS DRAWING IS TO BE READ IN CONJUNCTION WITH ALL OTHER RELEVANT DOCUMENTATION.
2. DO NOT SCALE FROM THIS DRAWING, USE ONLY PRINTED DIMENSIONS.
3. ALL DIMENSIONS IN MILLIMETRES, ALL CHAINAGES, LEVELS AND COORDINATES ARE IN METRES UNLESS DEFINED OTHERWISE.
4. THIS DRAWING IS TO BE READ IN CONJUNCTION WITH THE PROJECT HEALTH & SAFETY FILE FOR ANY IDENTIFIED POTENTIAL RISKS.

Revision Details	By / Check	Date	Suffix
DEE VALLEY LOGO UPDATED	NB / MMcl	SEPT 16	P02
PLANNING	NB / MMcl	AUG 16	P01

Purpose of issue

PLANNING

Client

Dŵr Dyffryn Dyfrdwy
Eich cwmni dŵr lleol
Dee Valley Water
Your local water company

FARRANS

TES

Project Title

NEW LLWYN ONN
SERVICE RESERVOIRS

Drawing Title

PUMP HOUSE
FLOOR PLAN AND SECTION

Designed	Drawn	Checked	Approved	Date
	NB	MMcl	RB	AUG 16

URS Internal Project No.	Suitability
60513647	
Scale @ A1	Zone
1:50	

THIS DOCUMENT HAS BEEN PREPARED PURSUANT TO AND SUBJECT TO THE TERMS OF AECOM'S APPOINTMENT BY ITS CLIENT. AECOM ACCEPTS NO LIABILITY FOR ANY USE OF THIS DOCUMENT OTHER THAN BY ITS ORIGINAL CLIENT OR FOLLOWING AECOM'S EXPRESS AGREEMENT TO SUCH USE, AND ONLY FOR THE PURPOSES FOR WHICH IT WAS PREPARED AND PROVIDED.

Beechill House
Beechill Road, Belfast
BT8 7RP
Tel:+44 (0)28 9070 5111
Fax:+44 (0)28 9079 5651
www.aecom.com

AECOM

Drawing Number: DVLO-ACM-PH-xx--DR-CE-00002

Rev: P02

Plot Date : 9/28/2016 4:33 PM
File Name : PH-0000\.00002-ELEVATIONS