


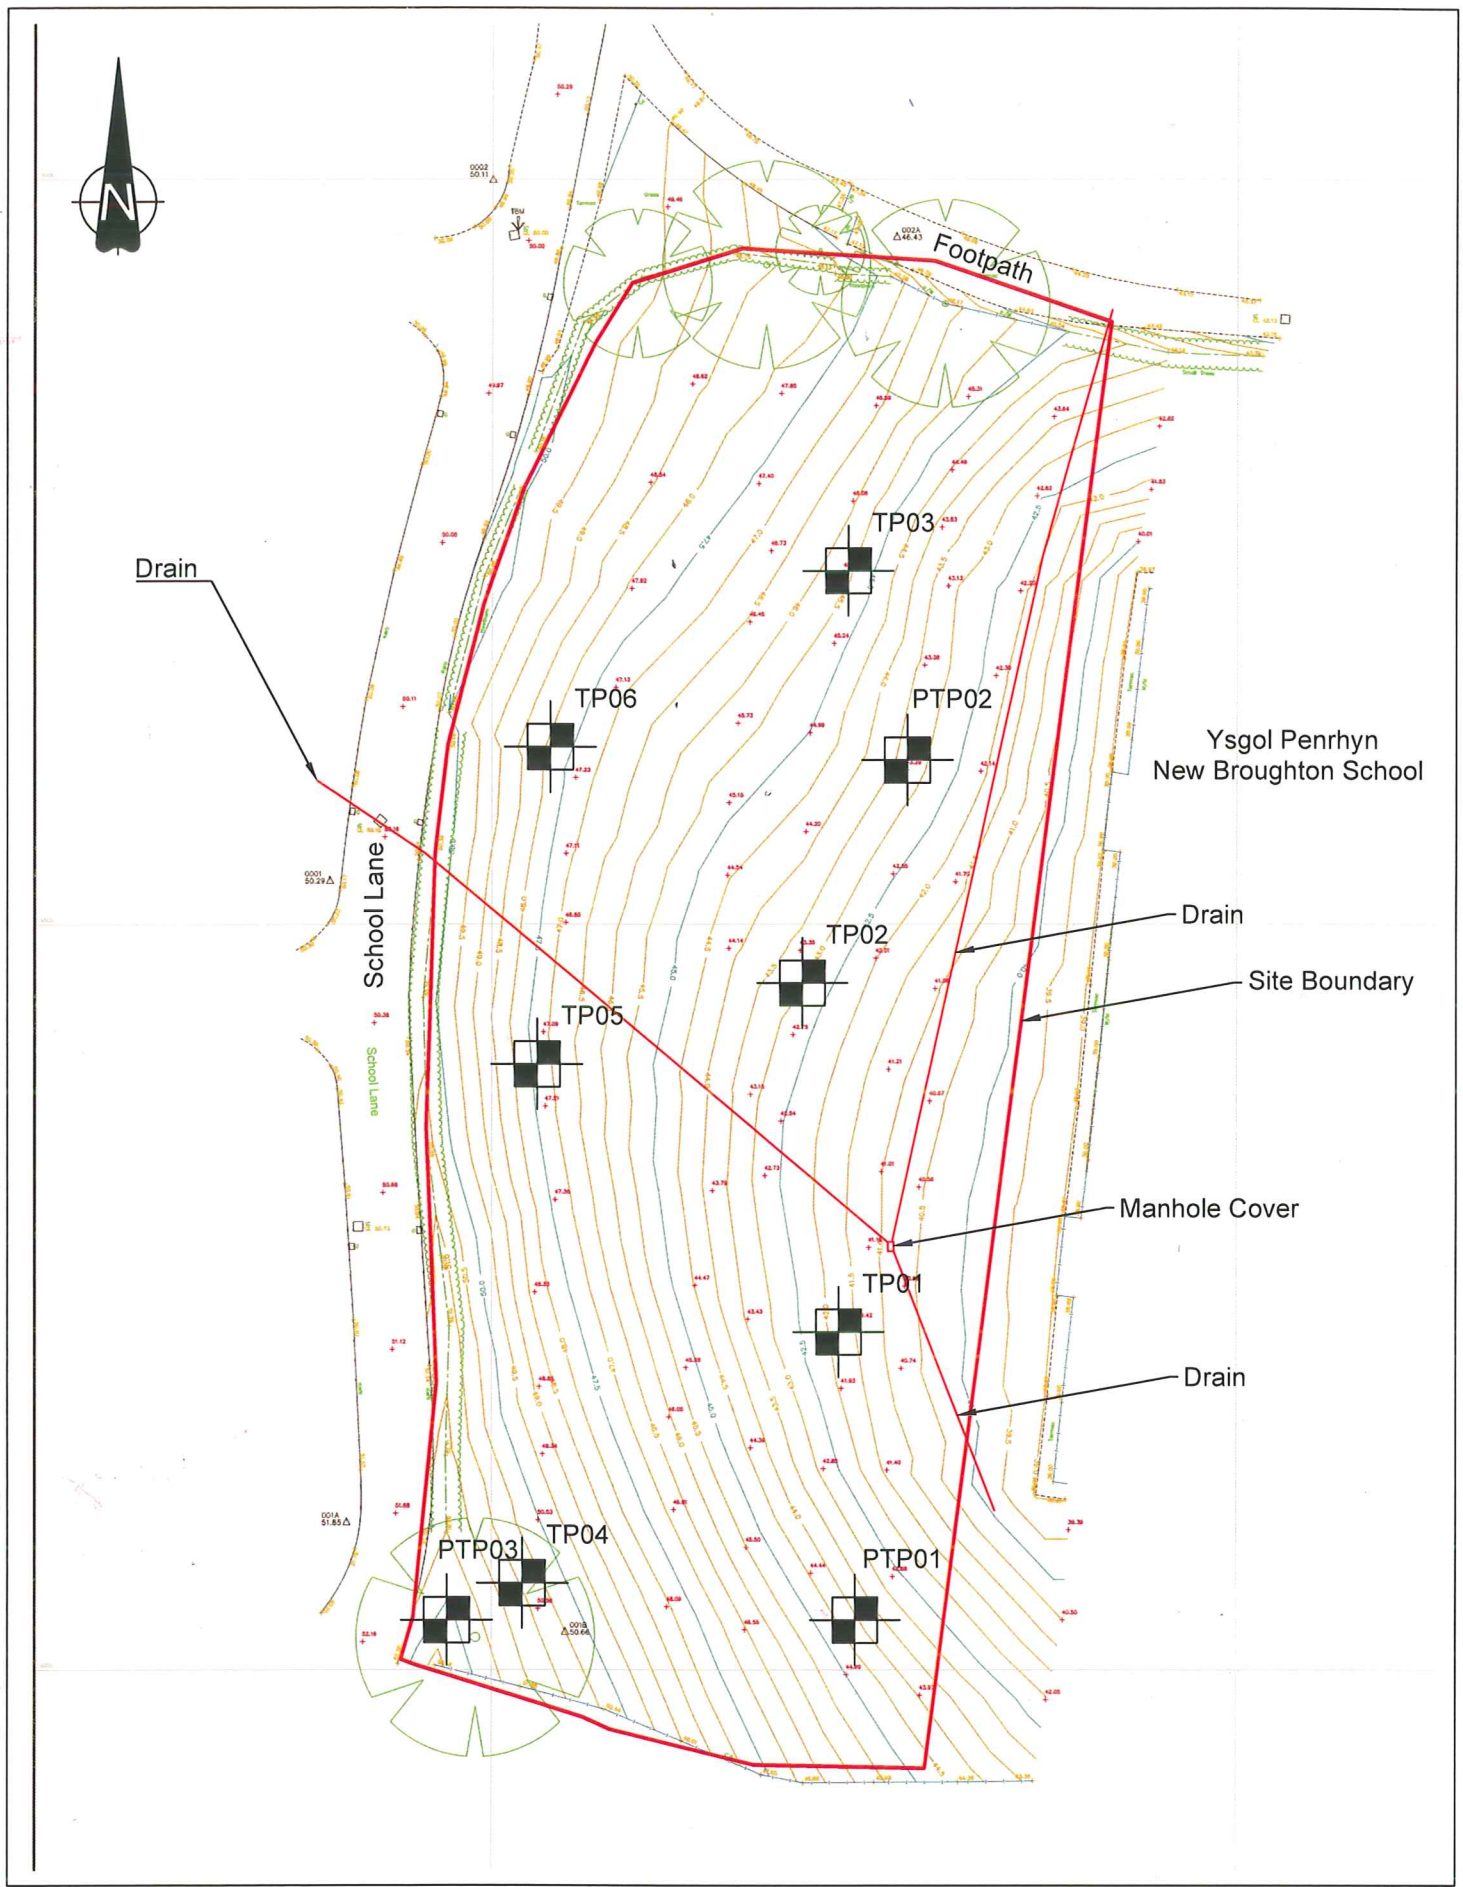

SCALE 1:500 @ A4

Figure Title

**SITE LAYOUT
& TP LOCATIONS**

FIGURE 2