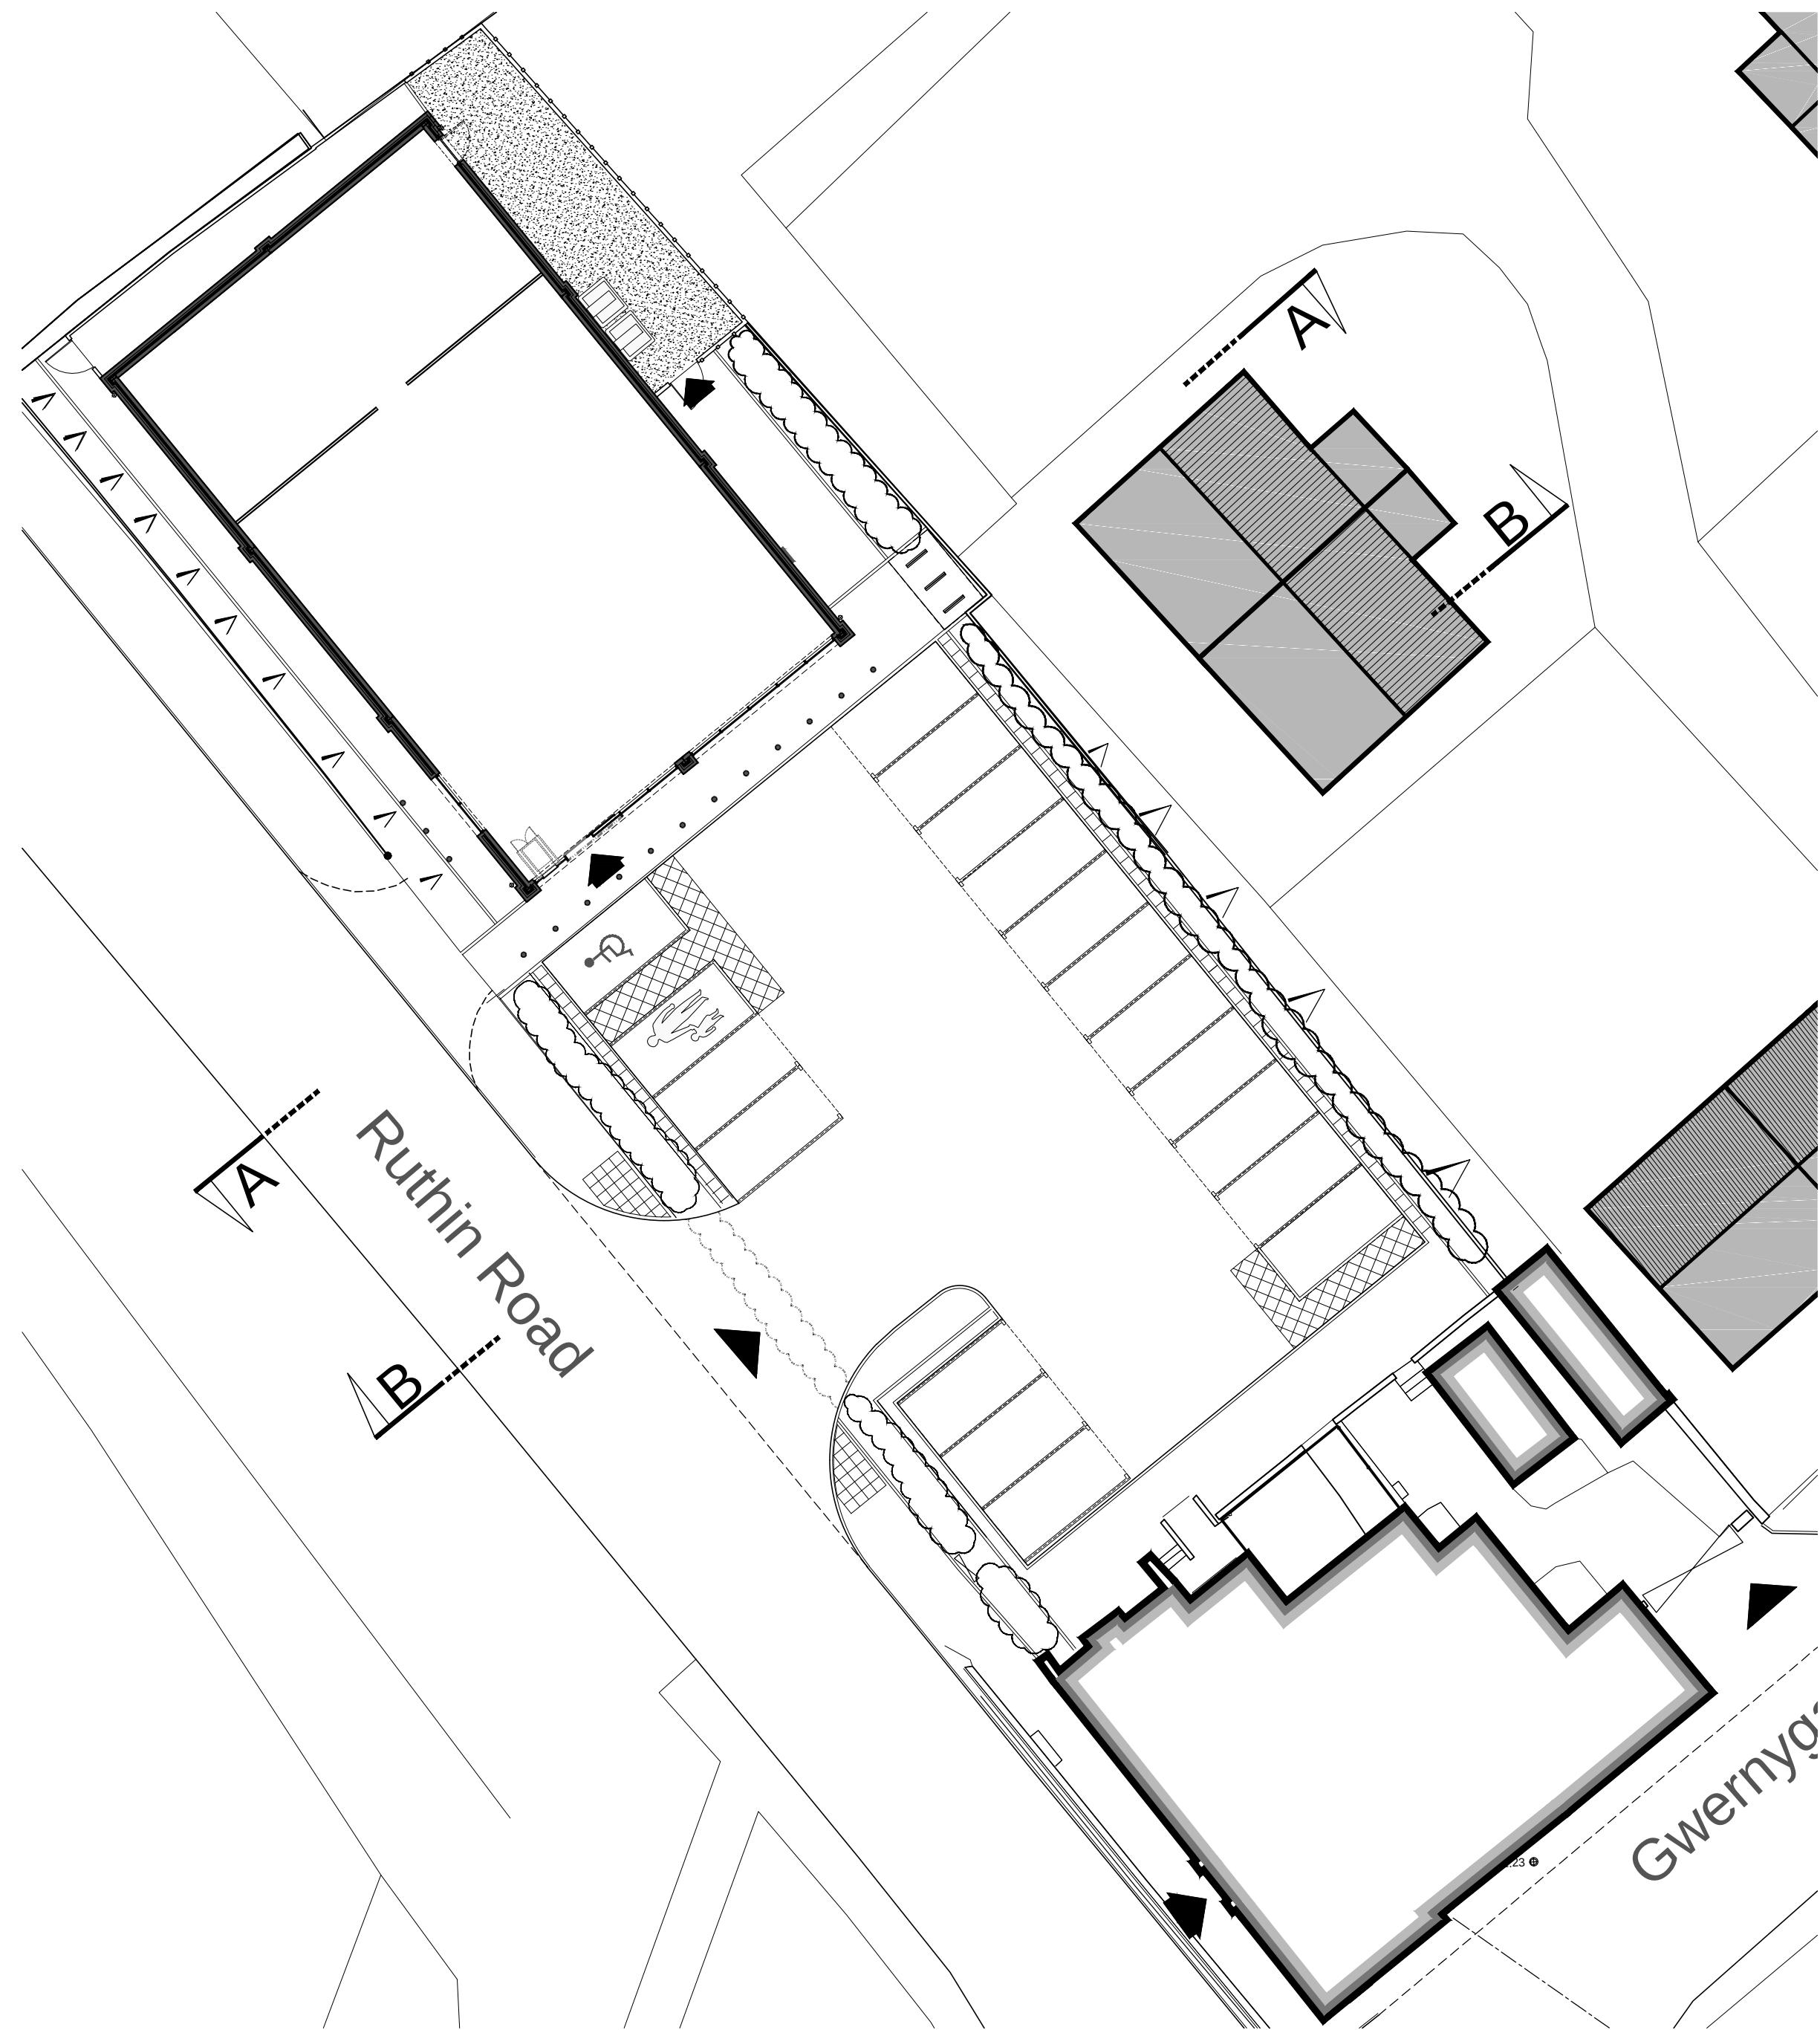
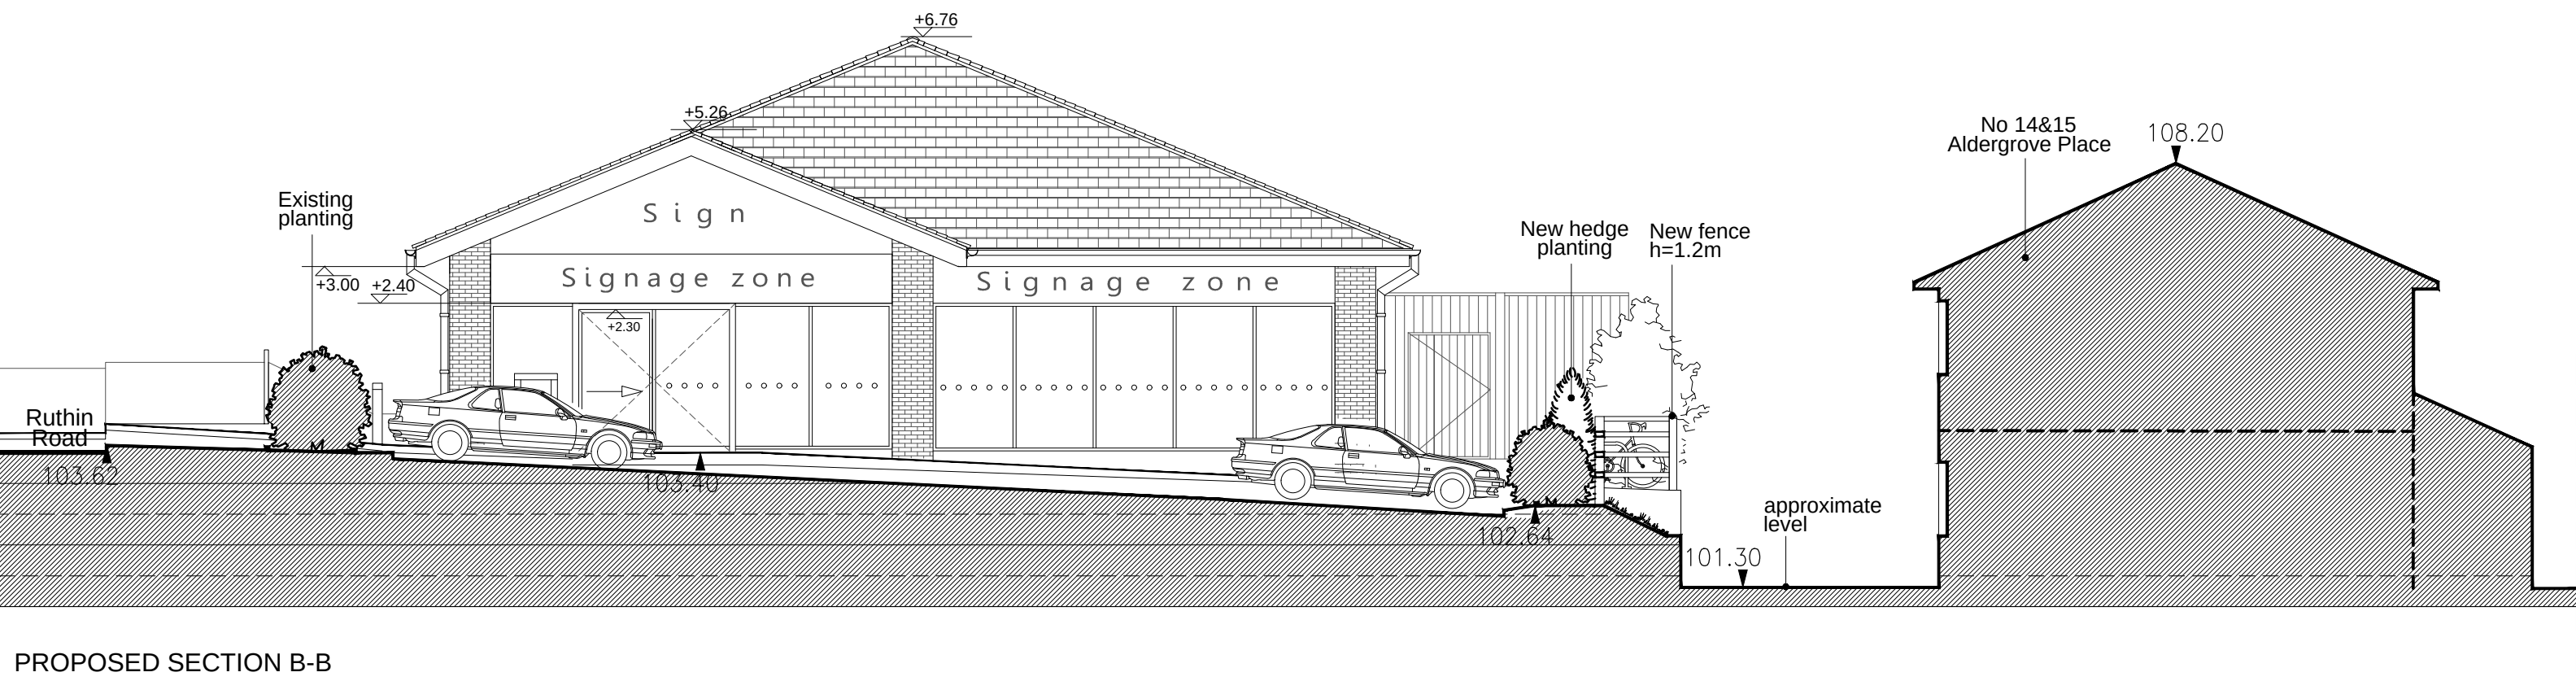
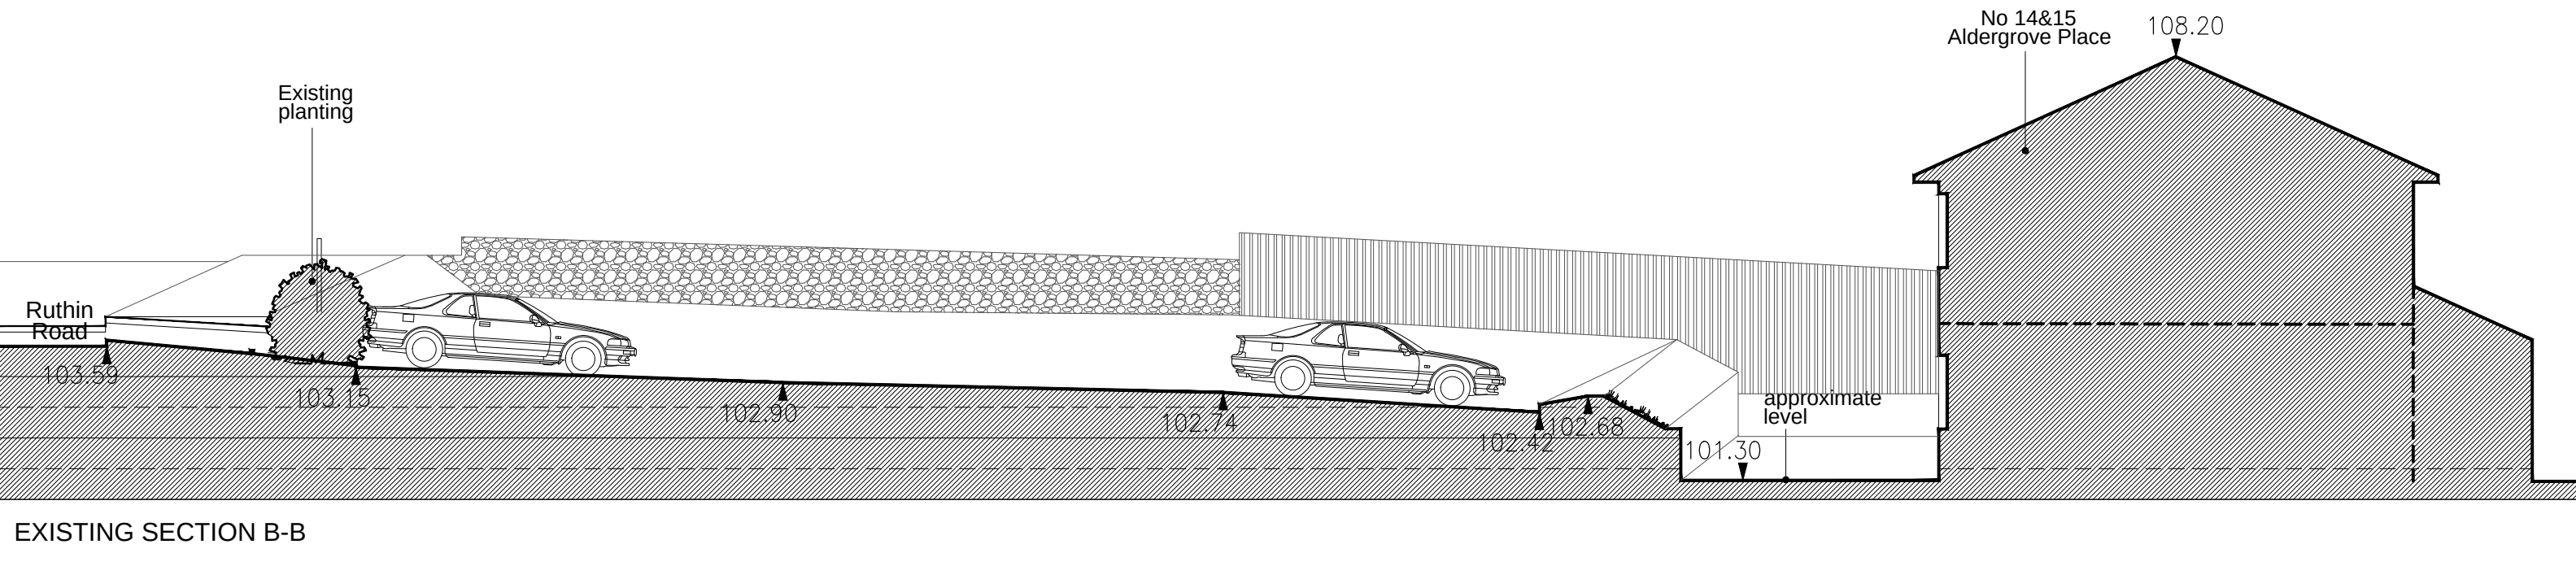
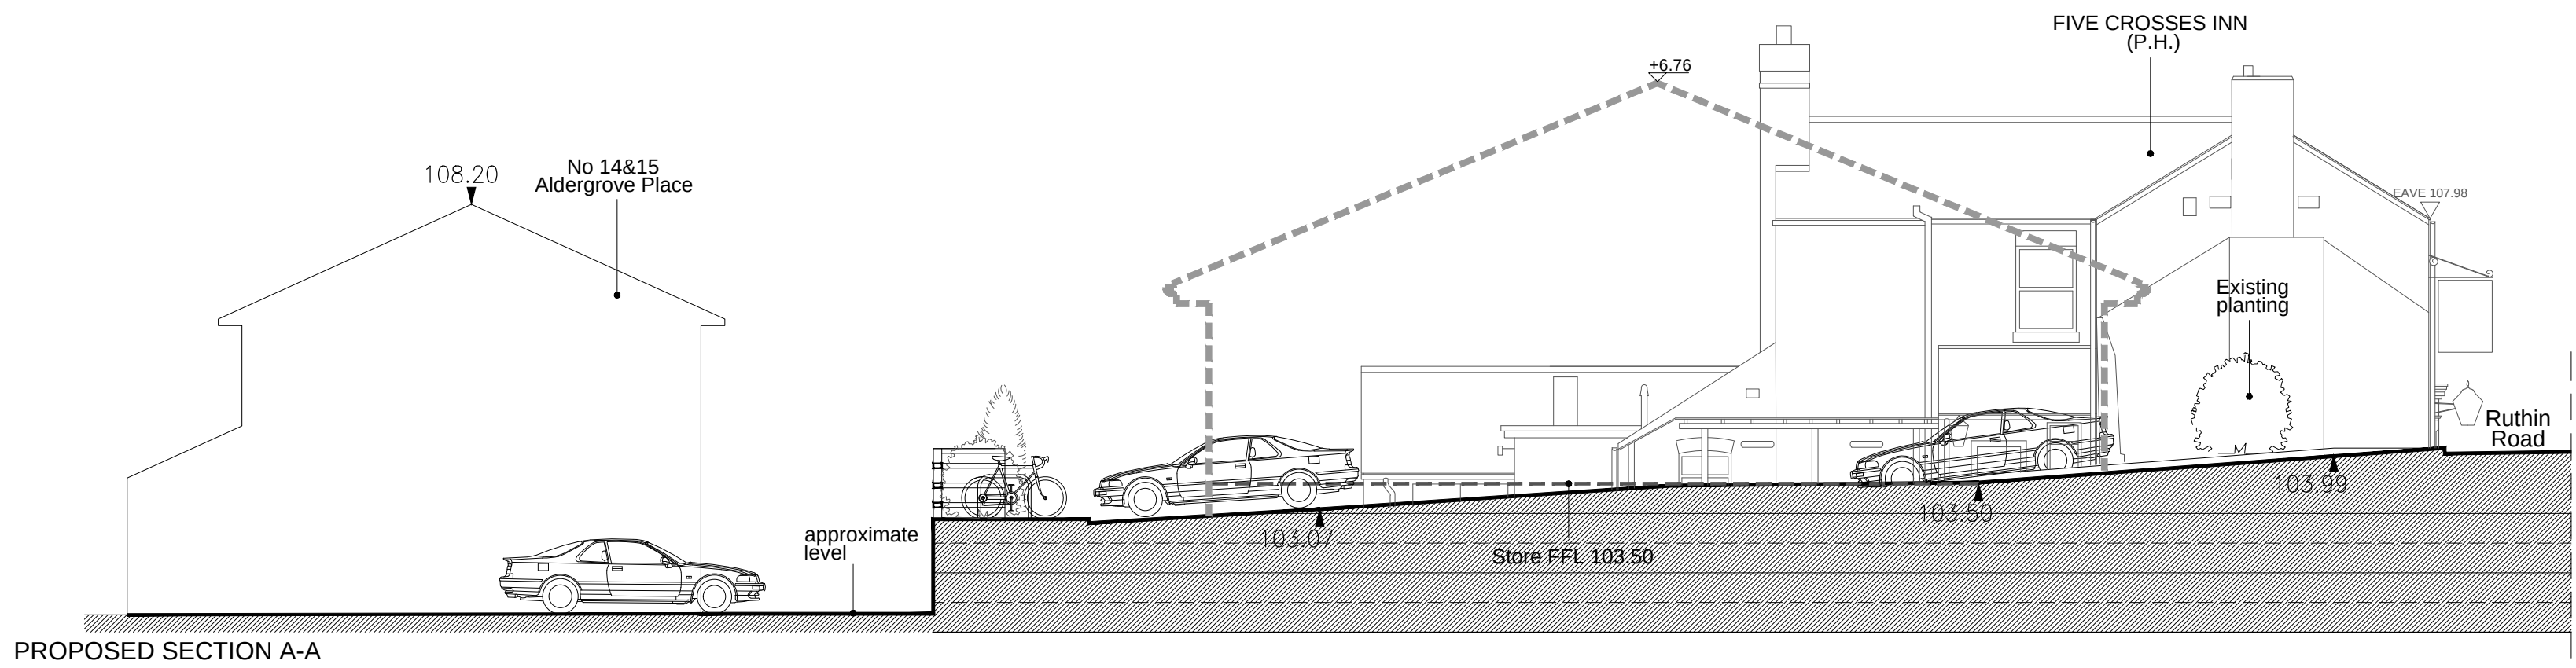
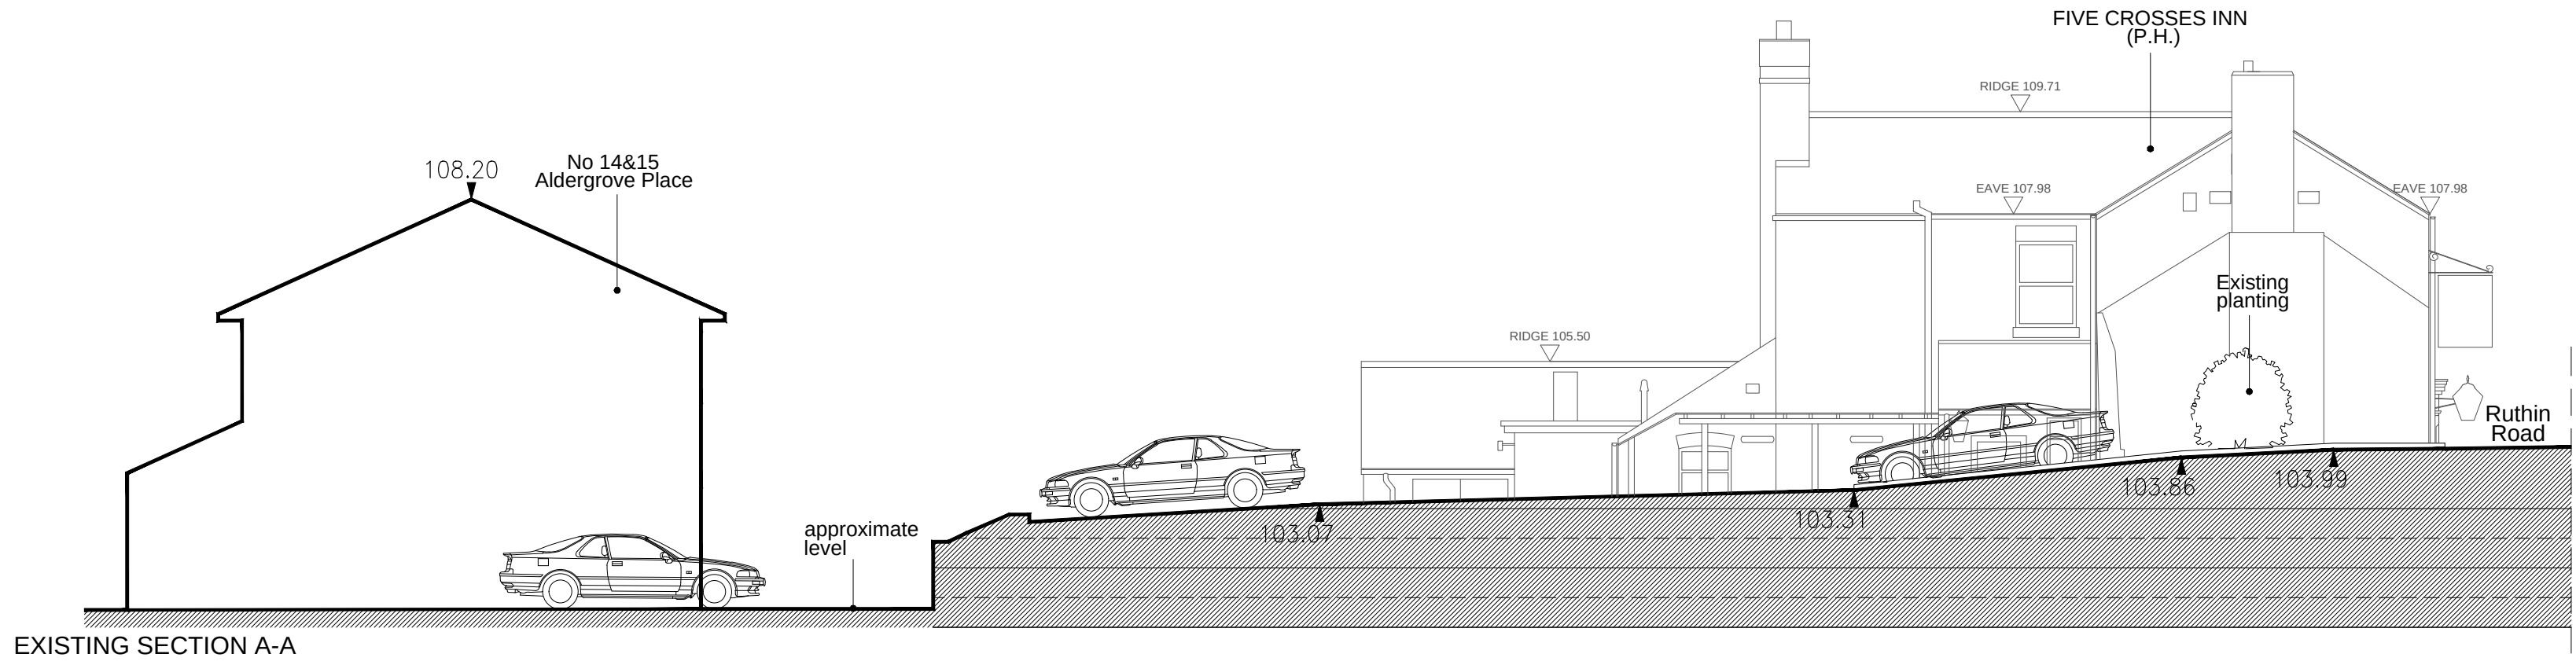


REVISION	DATE	NOTES	CHK
----------	------	-------	-----

FOR PLANNING

Client
NEW RIVER RETAIL LTD.

Project
PROPOSED RETAIL STORE
THE FIVE CROSSES INN, RUTHIN ROAD
WREXHAM, LL11 3UT

Drawing Title
EXISTING & PROPOSED SECTIONS
THROUGH THE SITE

Drawn	Checked	Paper Size	Scale	Date
ASG	PH	A1	1:100	11.11.14
Project No.	Drawing No.	Revision		
131106	T29-0307	-		

**CORSTORPHINE
+WRIGHT**

Brook Hall ■ Brook Street ■ Warwick ■ CV34 4BL
t 01926 288992 ■ w www.corstorphine-wright.com