


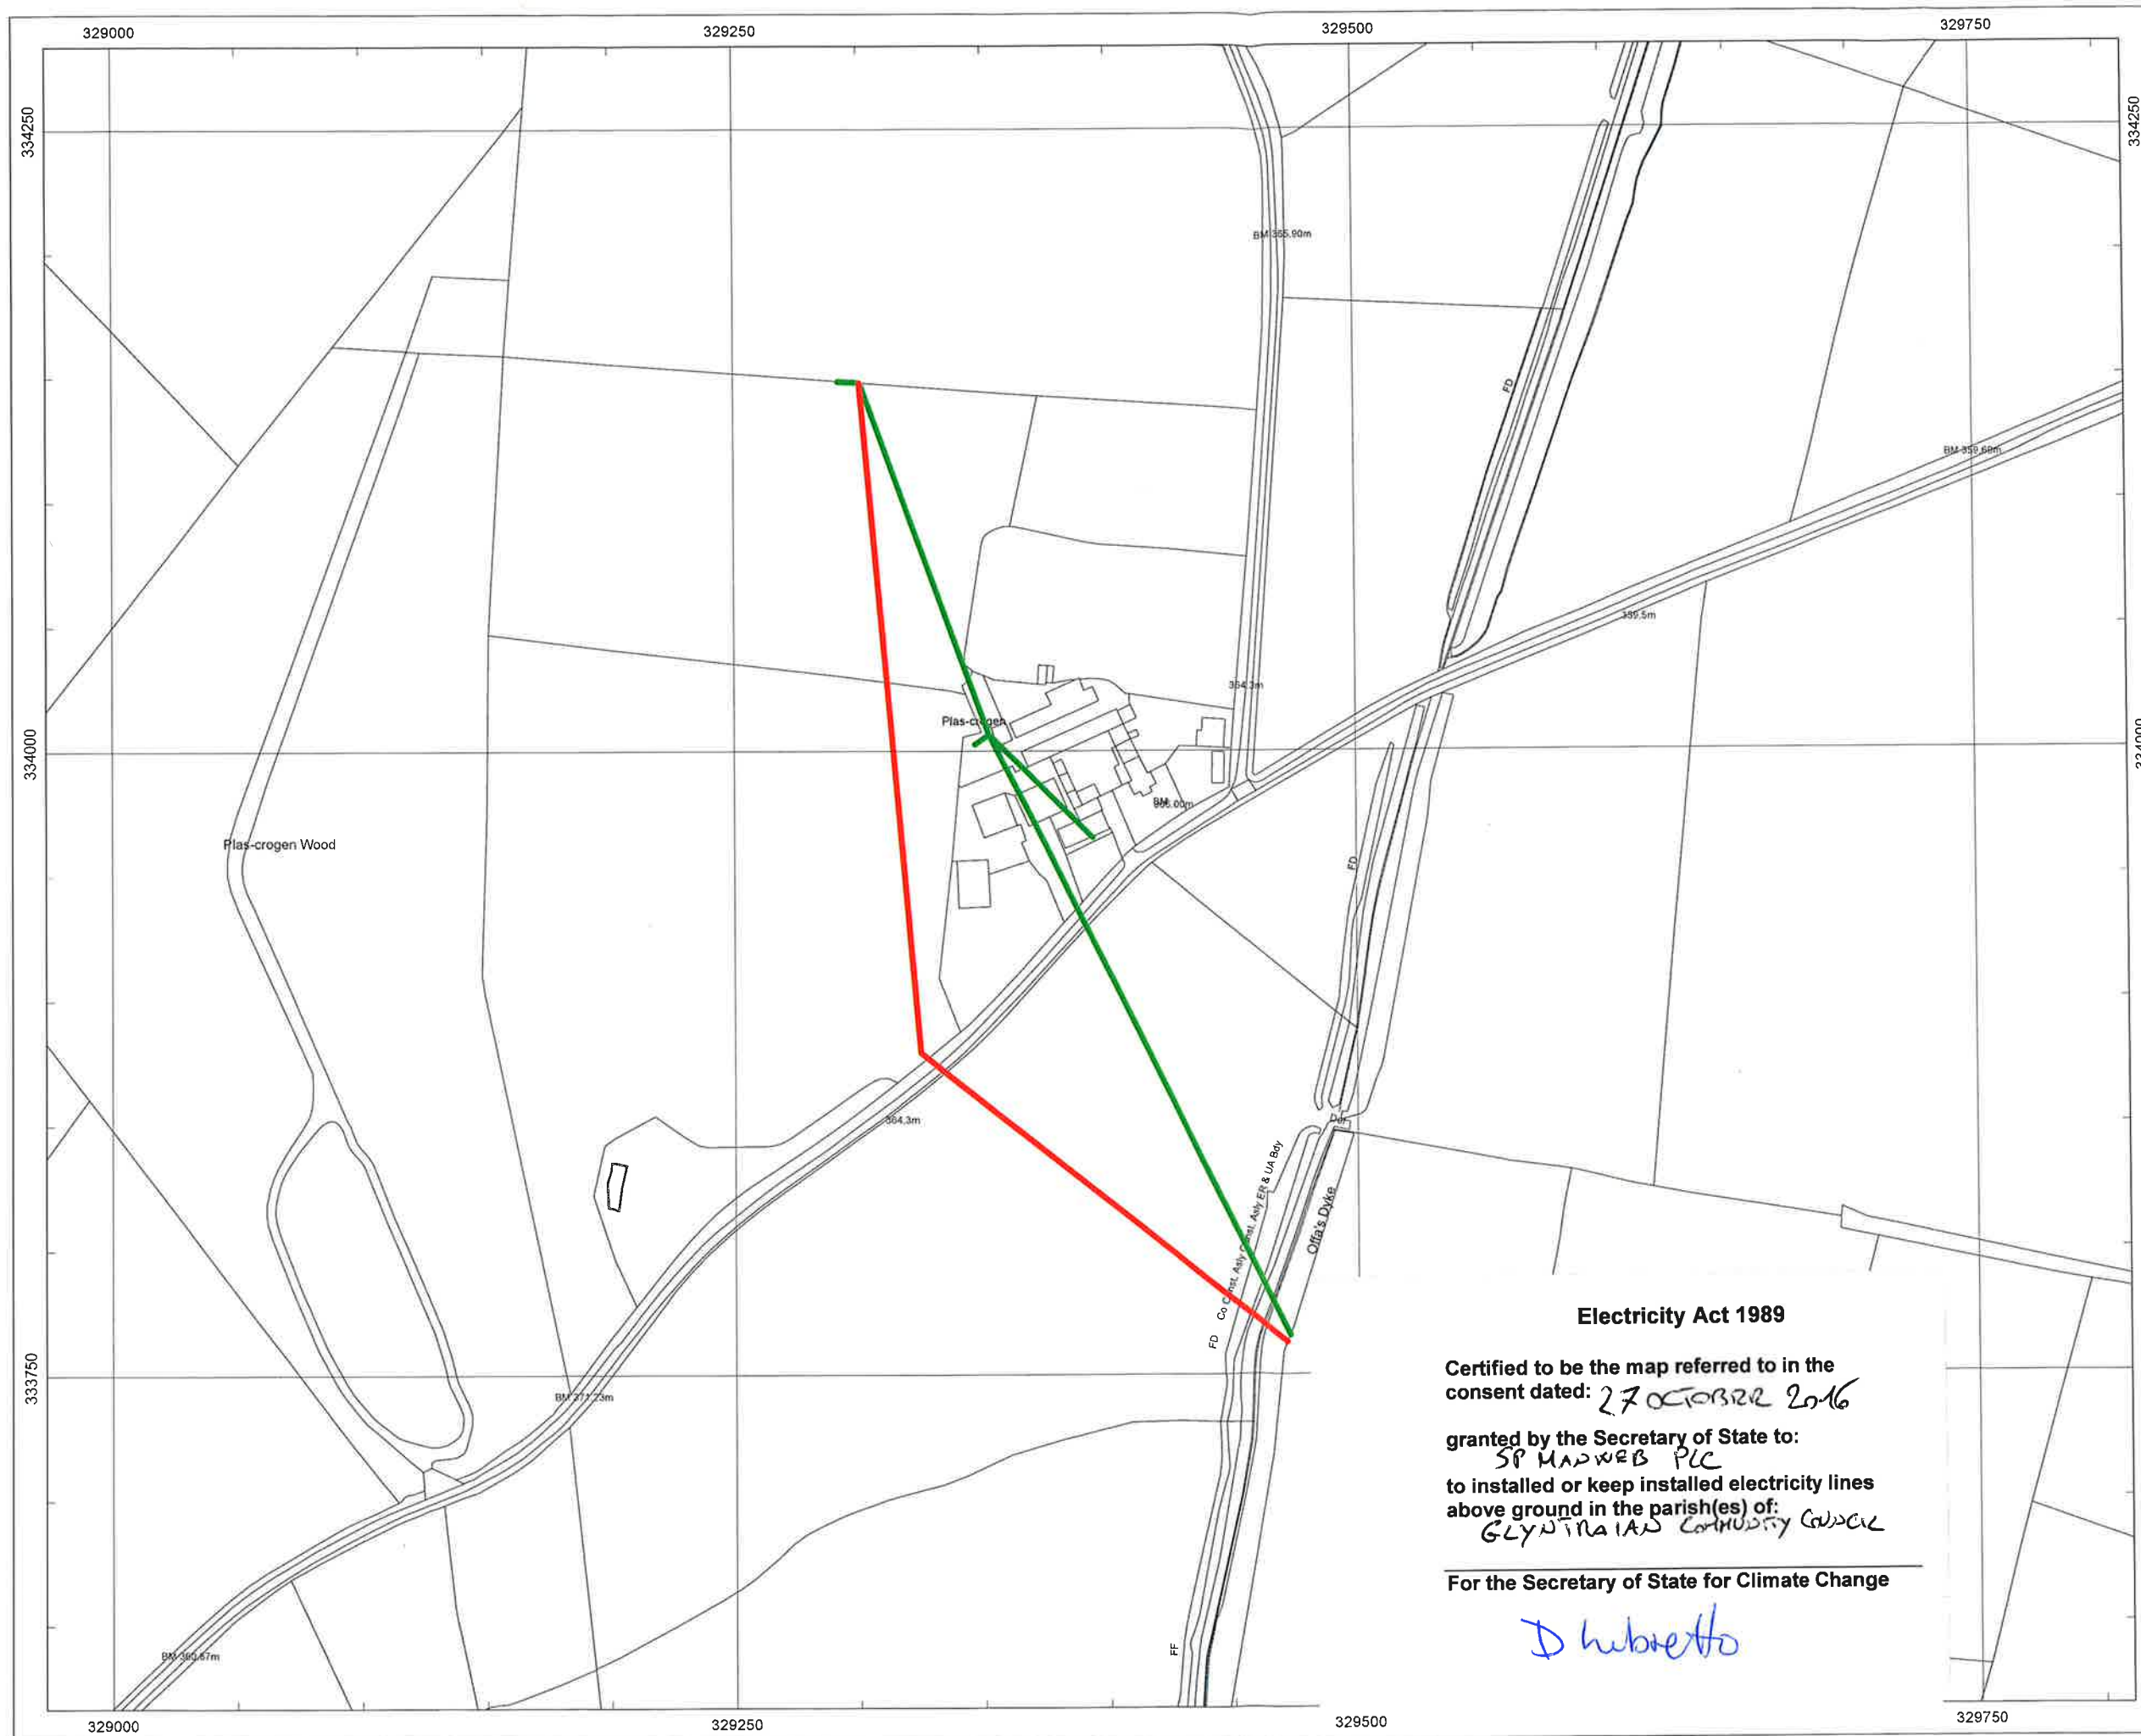

Network
— Recovery
— Conductor



PROJECTION	DATUM	SCALE	PAGE SIZE
BNG	OSGB36	1:2500	A3

ISSUE	DATE	DRN	CHK	APR	ISSUE NOTES
A	22-3-16	AH	RE	JB	

BPI DESIGN NUMBER:
374784-39 Llanstlin-Racecourse L857 Circuit Phase 3 rev4 07.01.2016

THIS DRAWING WAS PRODUCED BY:
FREEDOM TECHNICAL SERVICES
UNIT 6, ZONE 3, TENTH AVENUE
DEESIDE INDUSTRIAL PARK,
FLINTSHIRE, CH5 2UA



For Information Only

11kV OHL Rebuild Project

Llanstlin - Racecourse L857 Circuit -
Phase 3

Form B Plan

DRAWING NO:
FGC-376544-FB-01

CIRCUIT NO:
MW90702

This drawing was compiled using the most current data at the time of publication.
Ordnance Survey digital map data © Crown copyright 2014. All rights reserved.
License no. 100019036
Contains Ordnance Survey data © Crown copyright and data



Electricity Act 1989

Certified to be the map referred to in the
consent dated: 27 OCTOBER 2016

granted by the Secretary of State to:
SP ENERGY PLC
to installed or keep installed electricity lines
above ground in the parish(es) of:
GLYNTHIRIAID COMMUNITY COUNCIL

For the Secretary of State for Climate Change

D Lubretto

