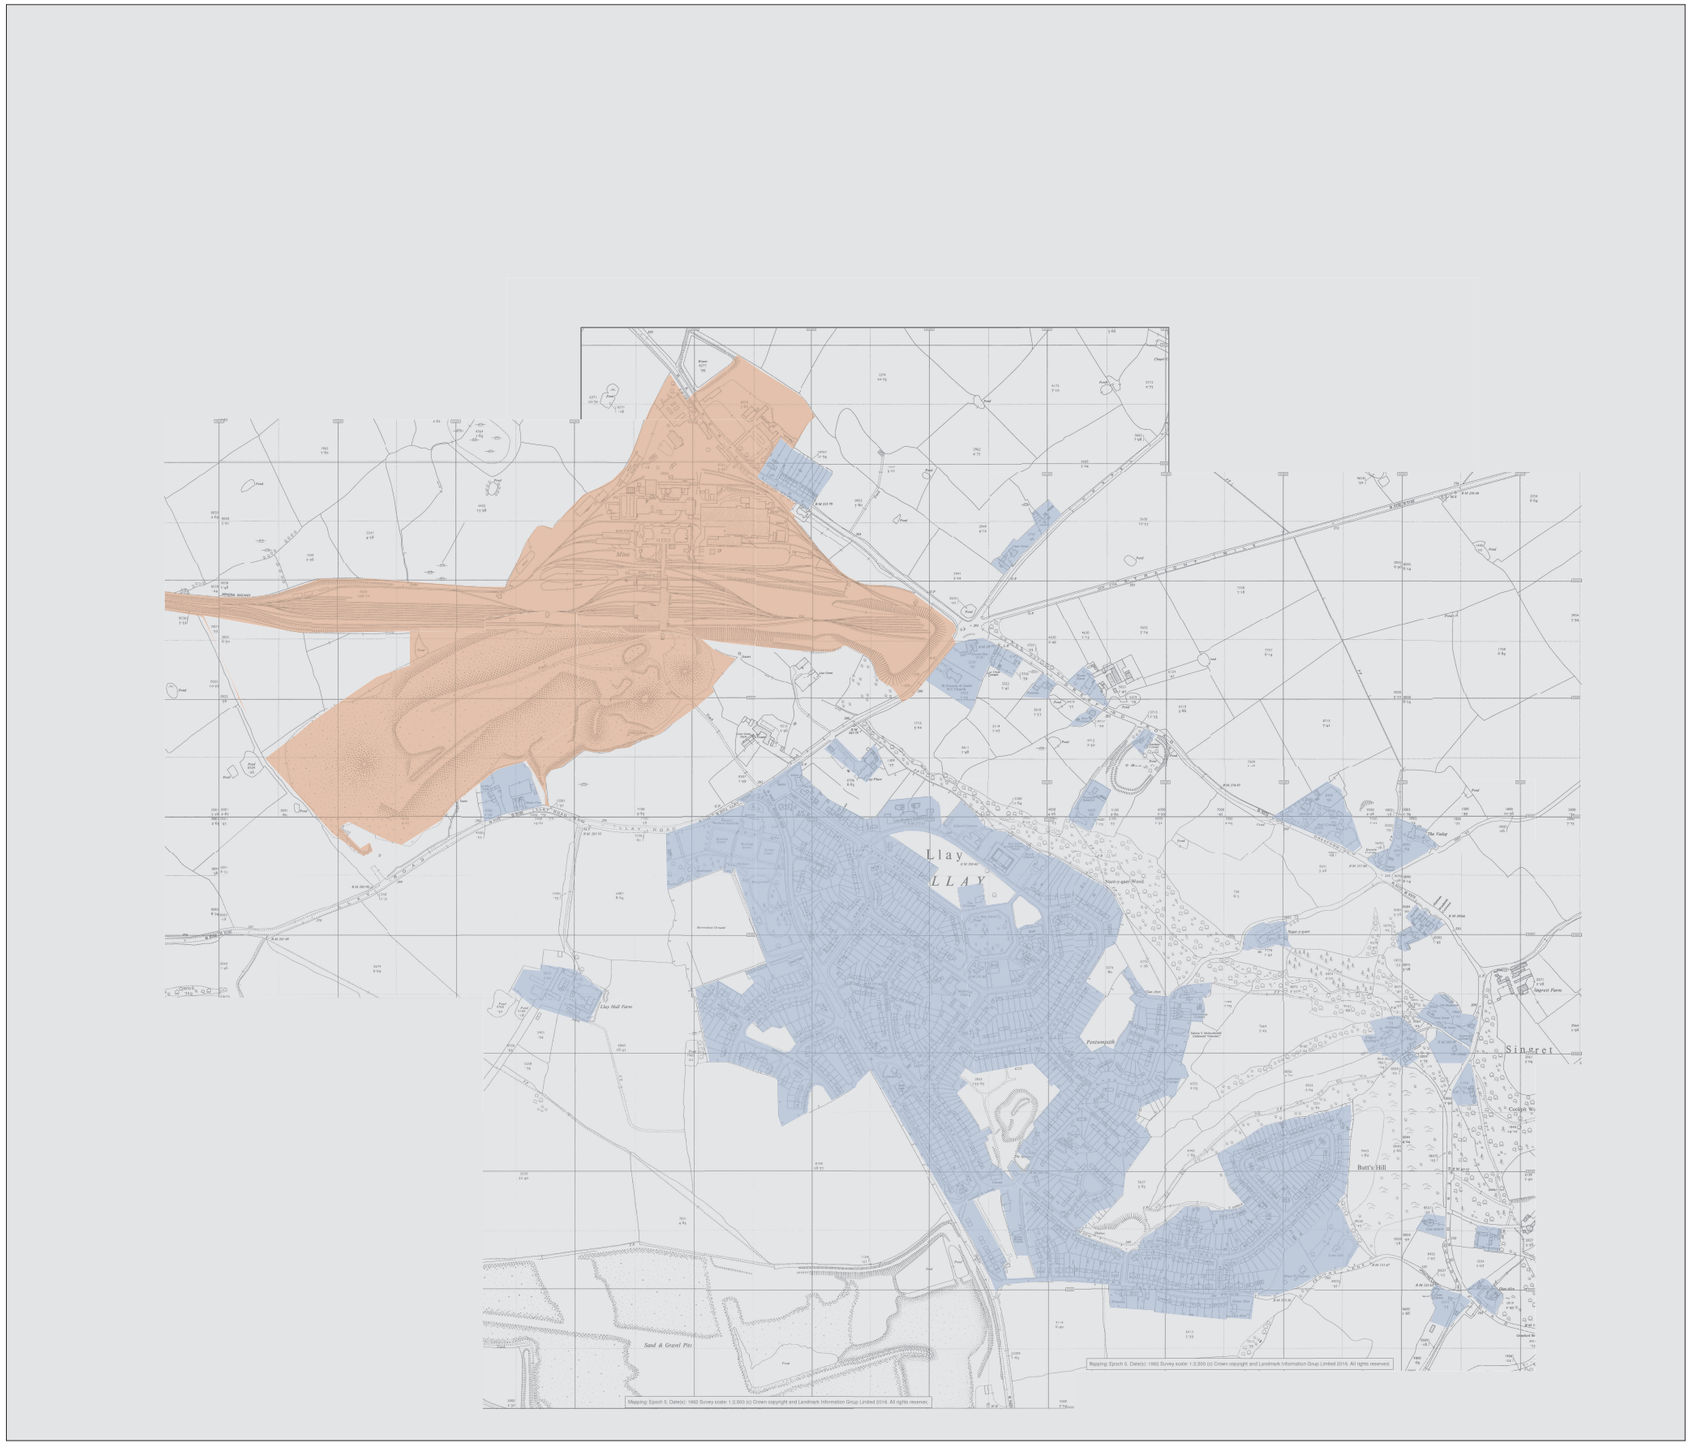

SOURCE: ORDNANCE SURVEY

LLAY 1962

N

Drawing Key

- Industrial development
- Residential development & supporting facilities/services

This drawing is the copyright of Michael Cunningham Architects. It must not be reproduced or used in any way without written permission from Michael Cunningham Architects.
All dimensions in millimeters and to be checked on site prior to commencement of any works.
Do not scale from this drawing.
Builder to verify all dimensions, heights and levels prior to commencement of work.
No encroachment onto neighbours property without written permission.
The contractor in preparing his estimate shall visit the site and acquaint himself with the problems involved & shall allow in his price for any detail whether indicated or not which may be reasonably considered necessary to ensure a neat structurally sound & workmanlike job.
The contractor shall issue all statutory notices to the Local Authority at commencement, during progress & completion of the works.

Revision C Date 19.10.16	Amendments made in line with comments from SH	Drawn RC Checked MC
Revision B Date 19.10.16	Amendments made in line with comments from SH	Drawn RC Checked MC
Revision A Date 18.10.16	Amendments made in line with comments from SH	Drawn RC Checked MC

MDG
Cleveland House
41 Shaw Street
Liverpool
L6 1HL
0151 207 9431

Job Title
Home Farm
Gresford Road
Llay
Wrexham
LL12
UK

Drawing Name
1962

Drawing Status

Drawn by RC — Date 26.09.16
Checked by MC — Date 26.09.16

Drawing Scale 1:10000 @A3
Status

Layout ID 653 P (00) 004.3
Revision C