


4.8m wide entrance

to Pen ycae

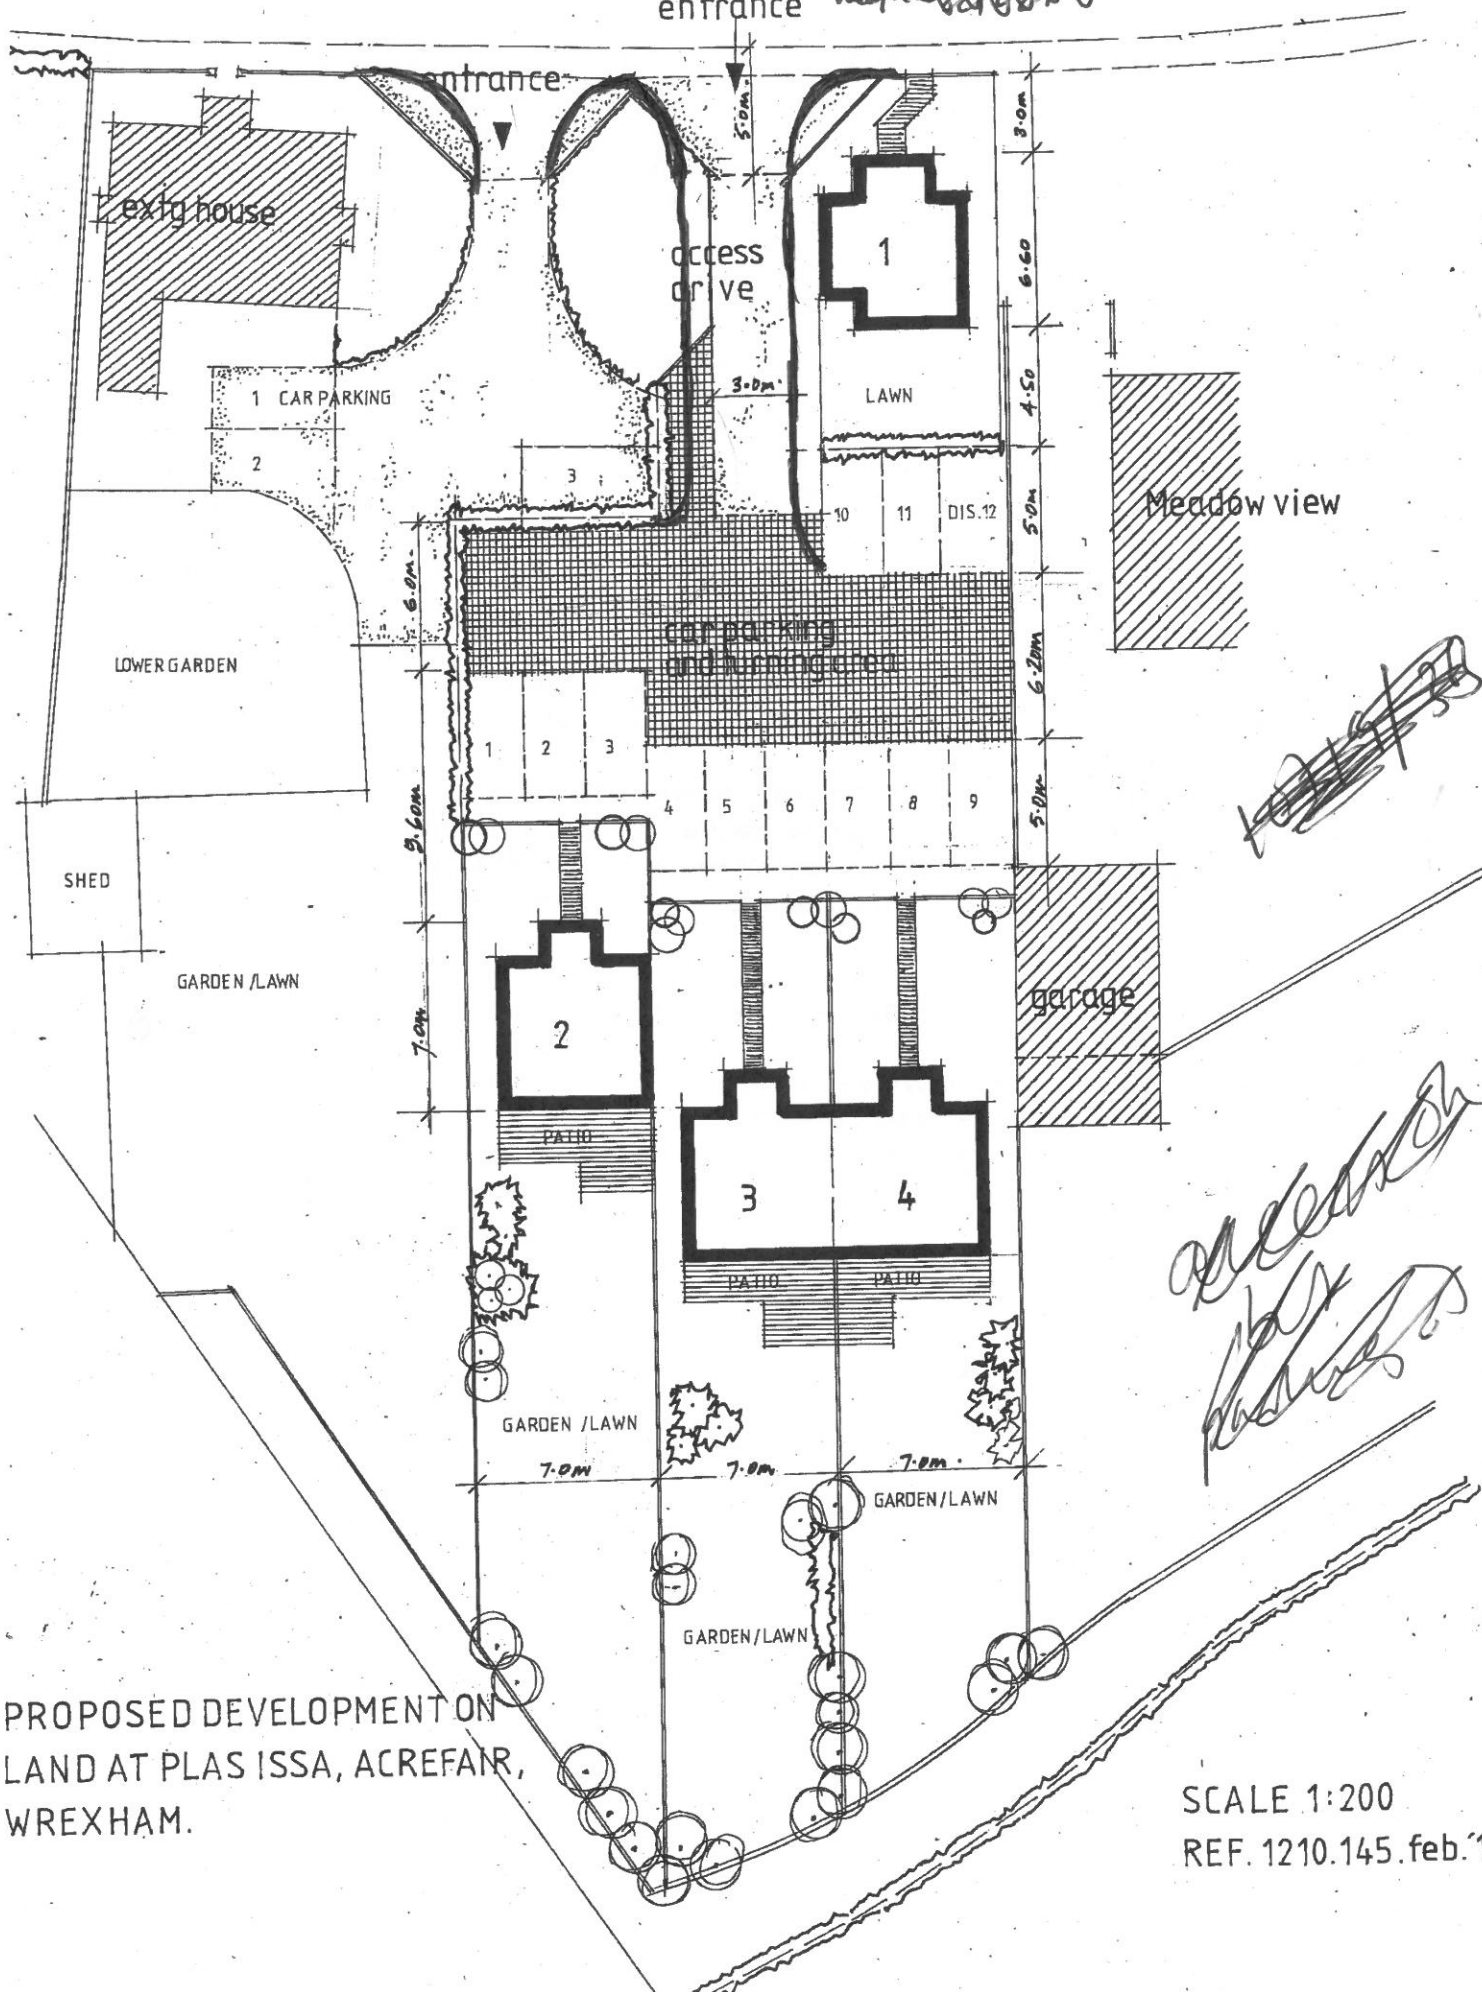

PROPOSED DEVELOPMENT ON
LAND AT PLAS ISSA, ACREFAIR,
WREXHAM.

SCALE 1:200
REF. 1210.145.feb.'17