



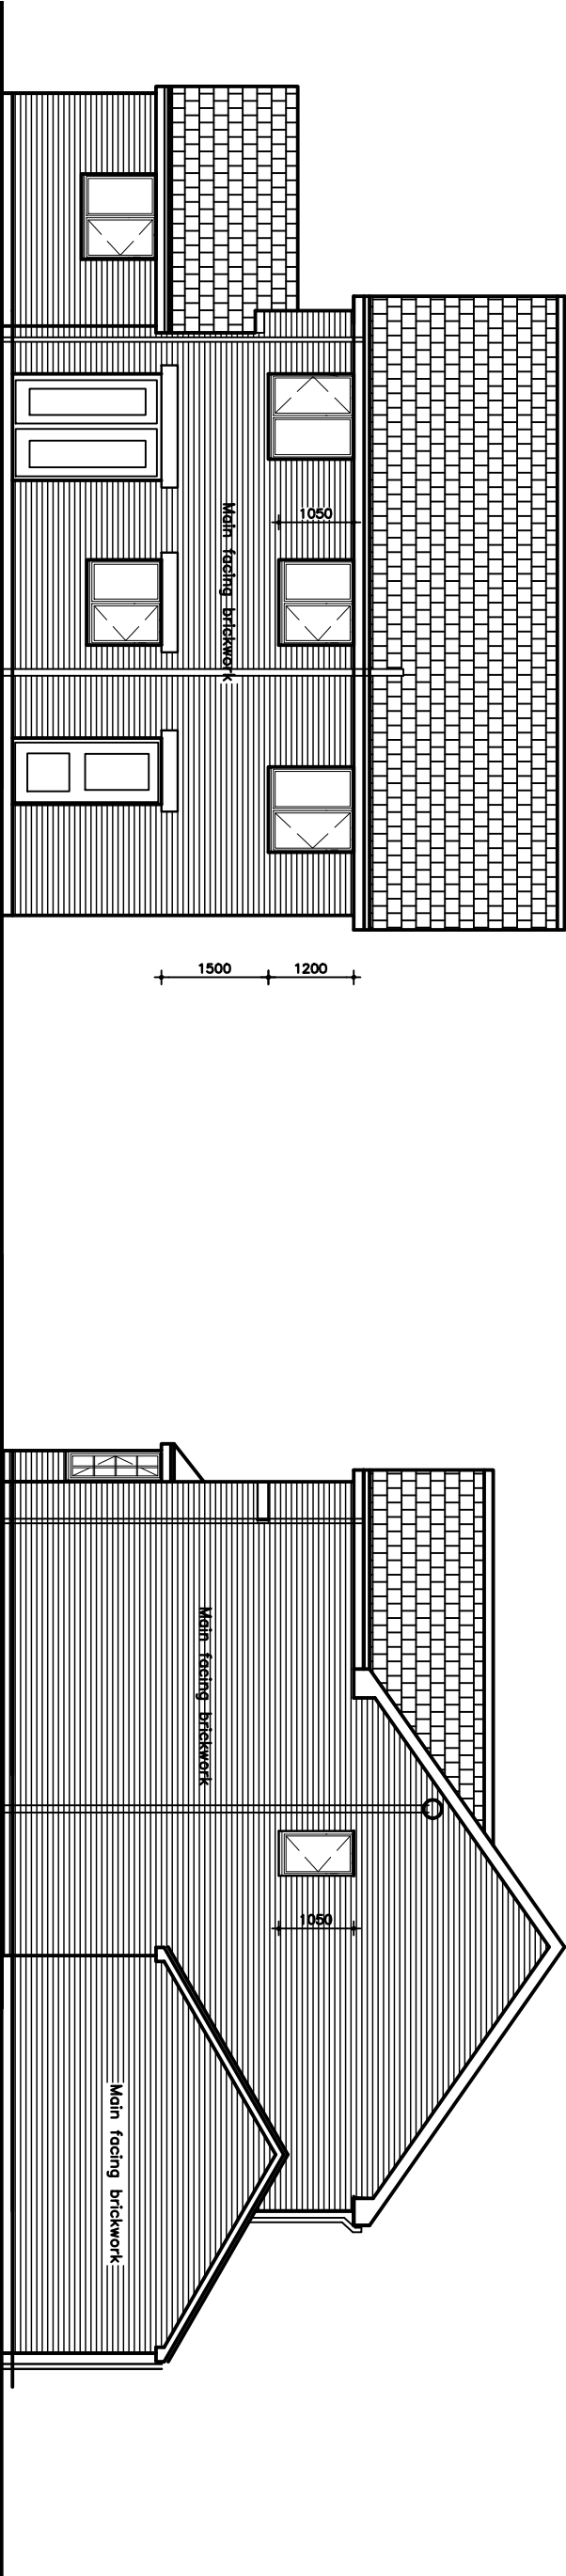

Rear Elevation

Side Elevation

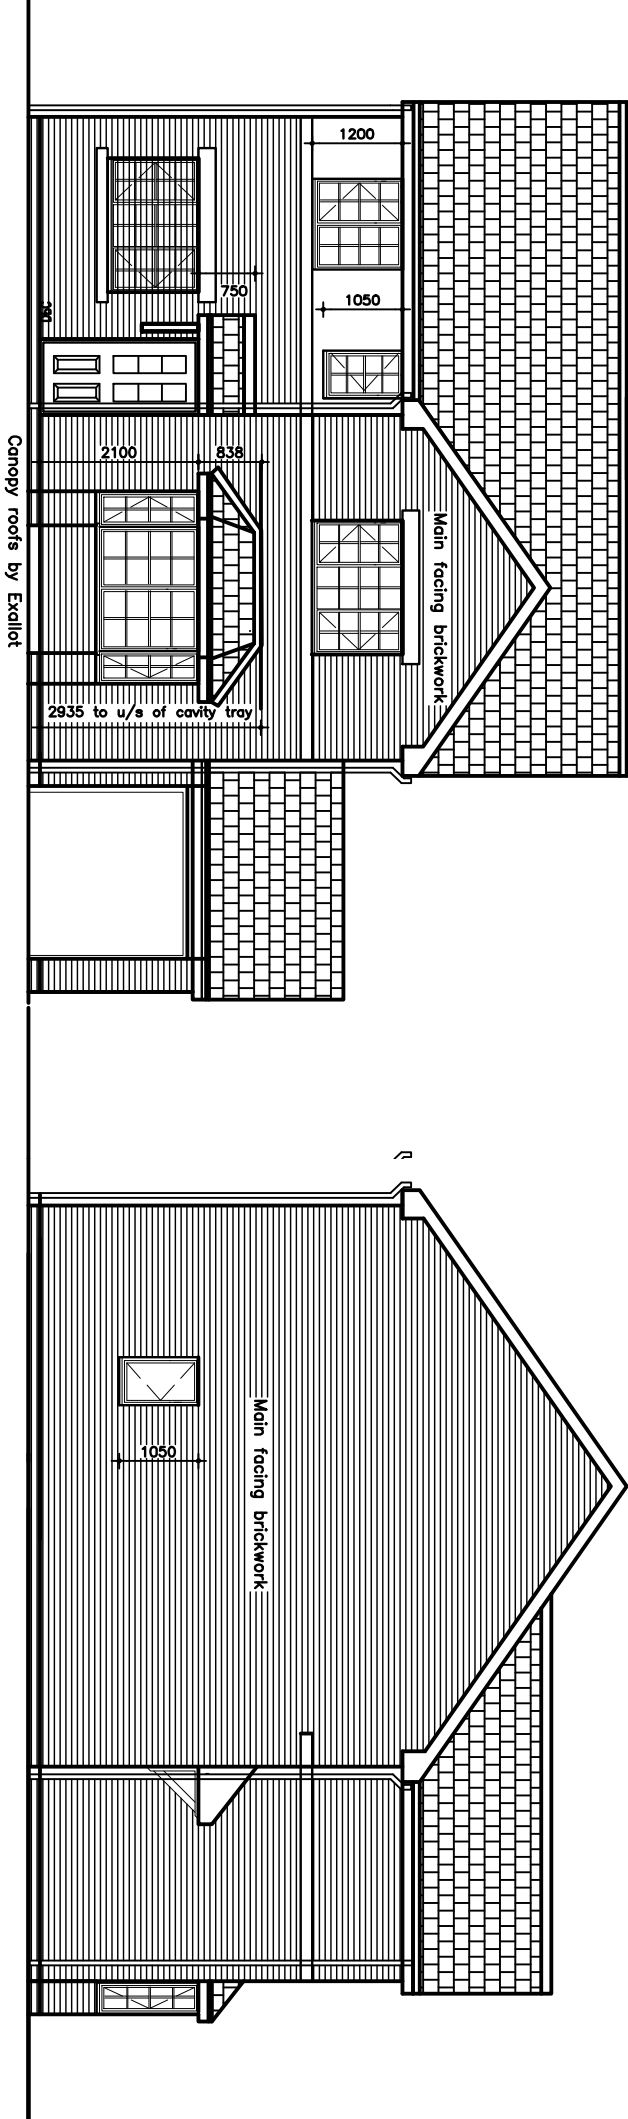

Front Elevation

Side Elevation

REVISIONS
Rev A Window added to wc. 16.4.07
Rev C Cav. trays added and Exallot roofs
Rev D Additional garage window added
Rev E Handed to as to be built

CARWRIGHT
Architectural & planning services

SG ESTATES
AWARD WINNING HOUSING DEVELOPER

**Land at Summerhill Road
Wrexham**

House type Richmond II
Plot 10 only

Elevations Correct for Plot

Scale:- 1:50

WD-R2/5

E