




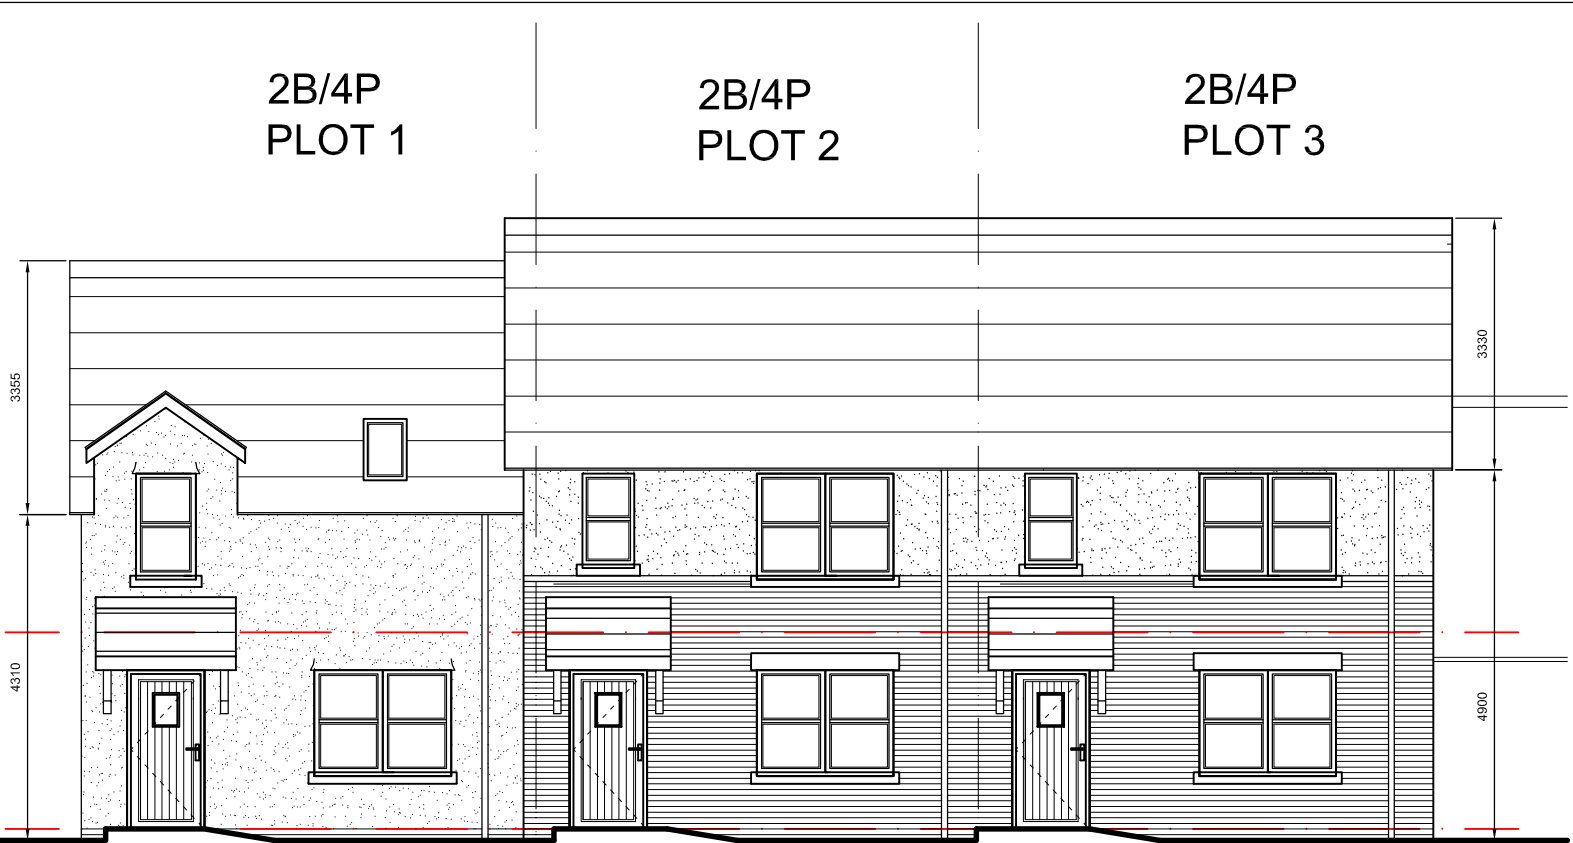


FRONT ELEVATION

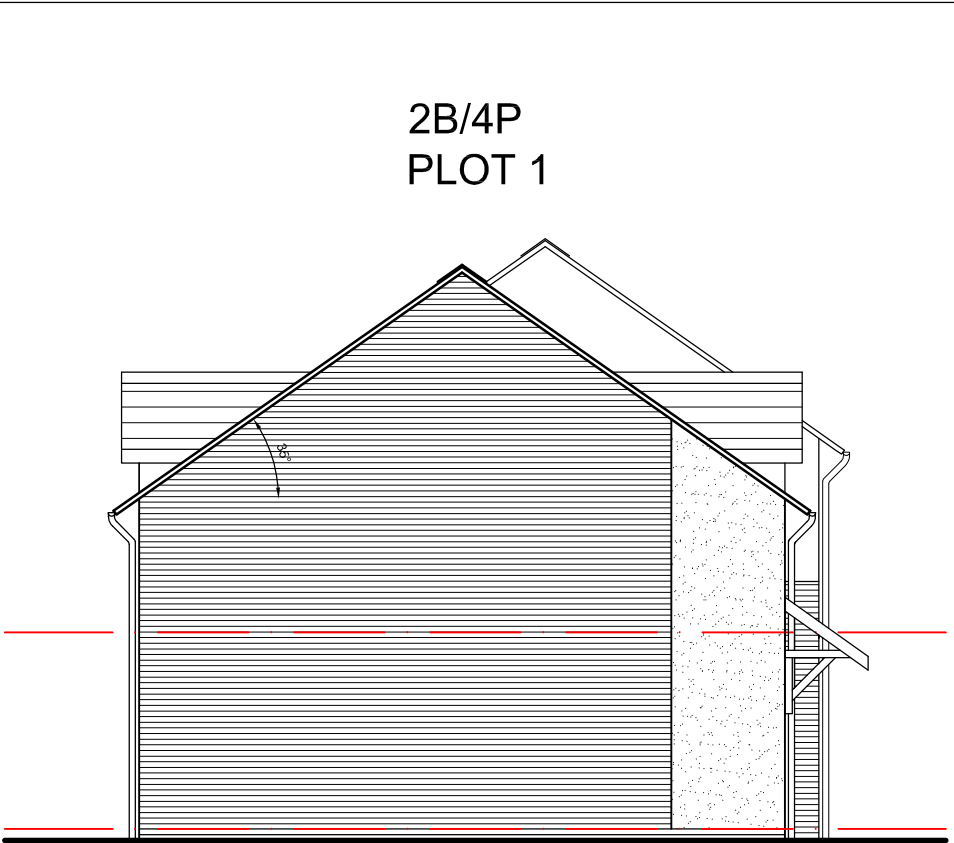

SIDE ELEVATION

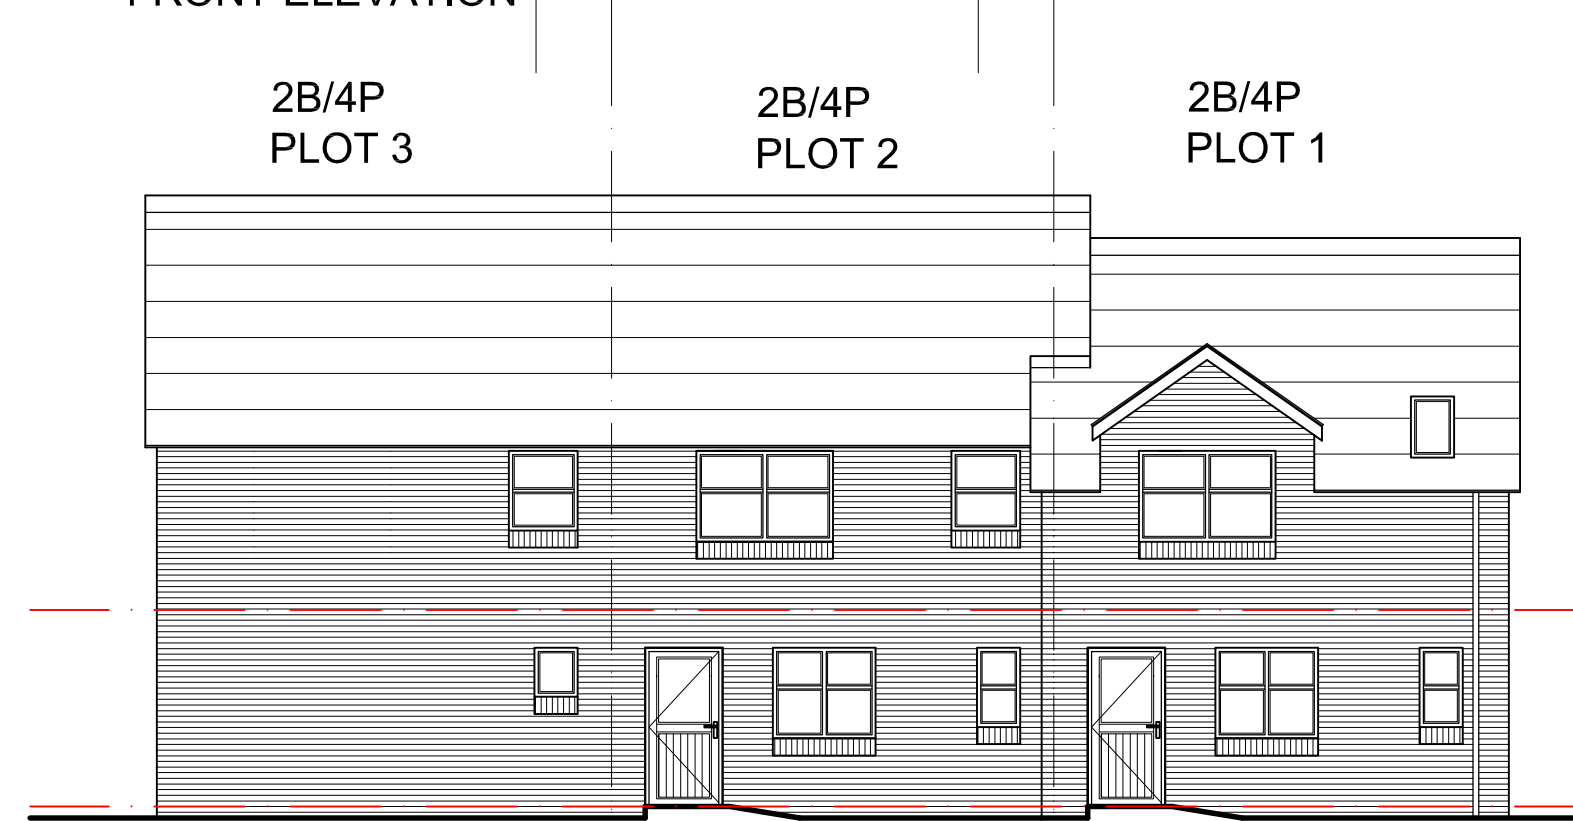

REAR ELEVATION

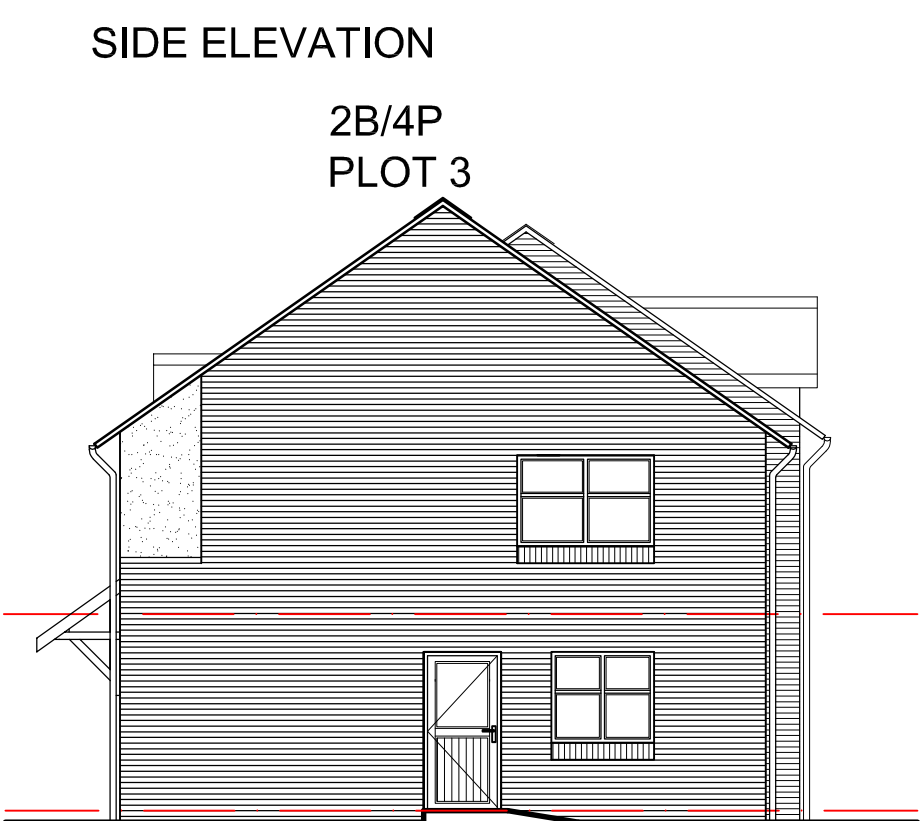

SIDE ELEVATION

MATERIALS:
Dark Brown conc. tiles & ridge tiles.
White uPVC double glazed window & door units to profiles shown.
Red brickwork or Smooth Render & projecting brick string course & stone window heads & cills as shown to front, soldier course to rear.
Traditional style timber & leaded mono-pitch porches with conc. tiles as main roof.
White uPVC fascias & barge boards to main roof. Black uPVC rainwater goods.

0 10 20 50mm NATURAL SCALE



A		16/07/15 - Updated to suit new site layout.		C.B.		IAS	
Rev:	Description:			Initial:		Chkd:	
Client		GRWP CYNEFIN		Drawg. Title		HOUSE ELEVATIONS	
Project		Gwalia Road, Pentre Broughton LL11 6BY		Scale		1:100	
				Drawn		C.B.	
				Chkd.		Date	
				Drawg. No.		Revision	
				Gwalia/L(2)03		A	
						05/02/15	