

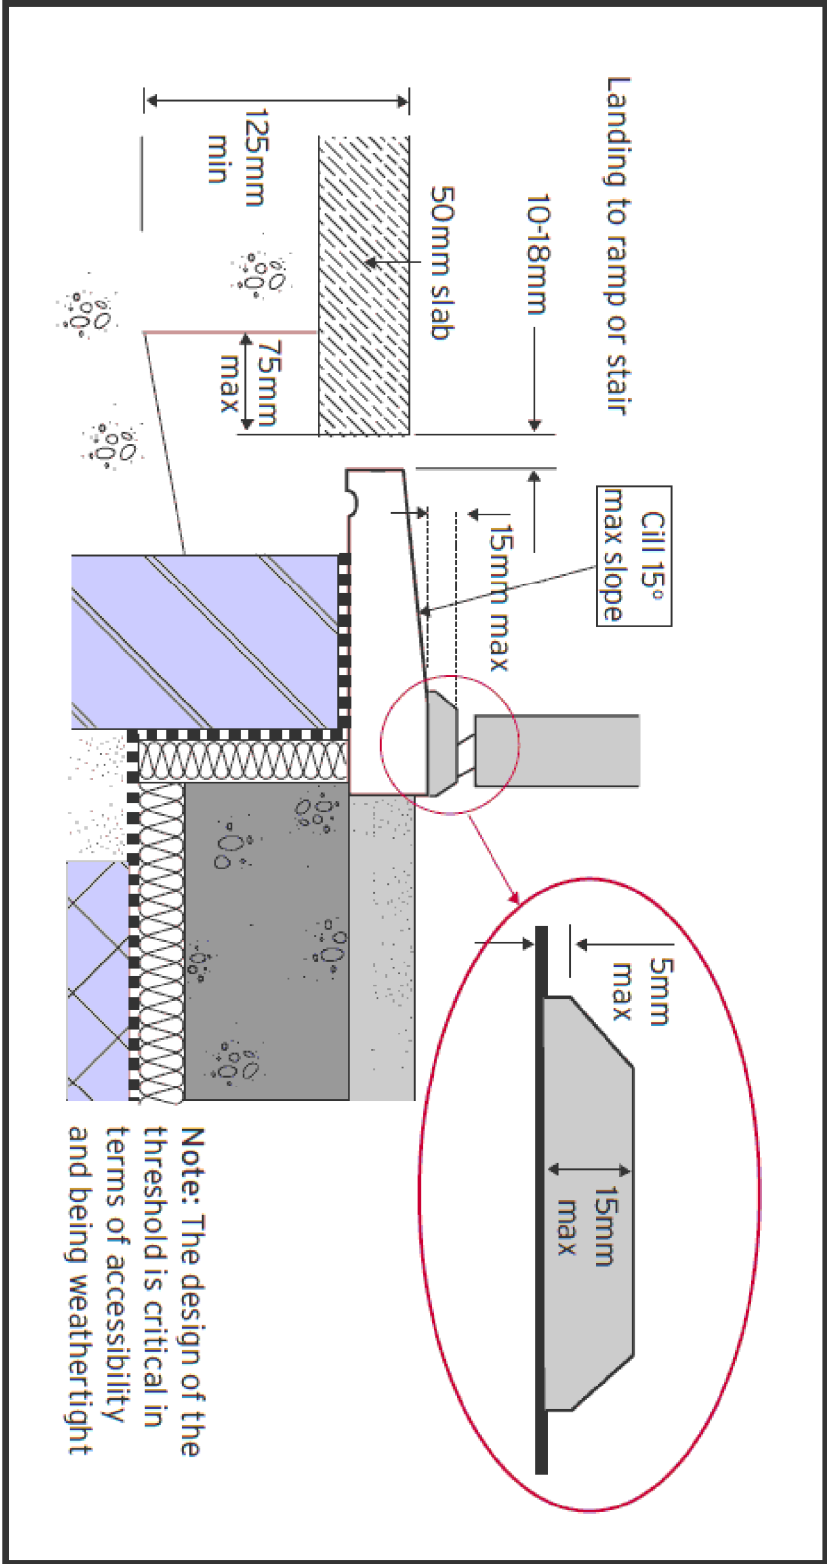


HEAD DETAIL

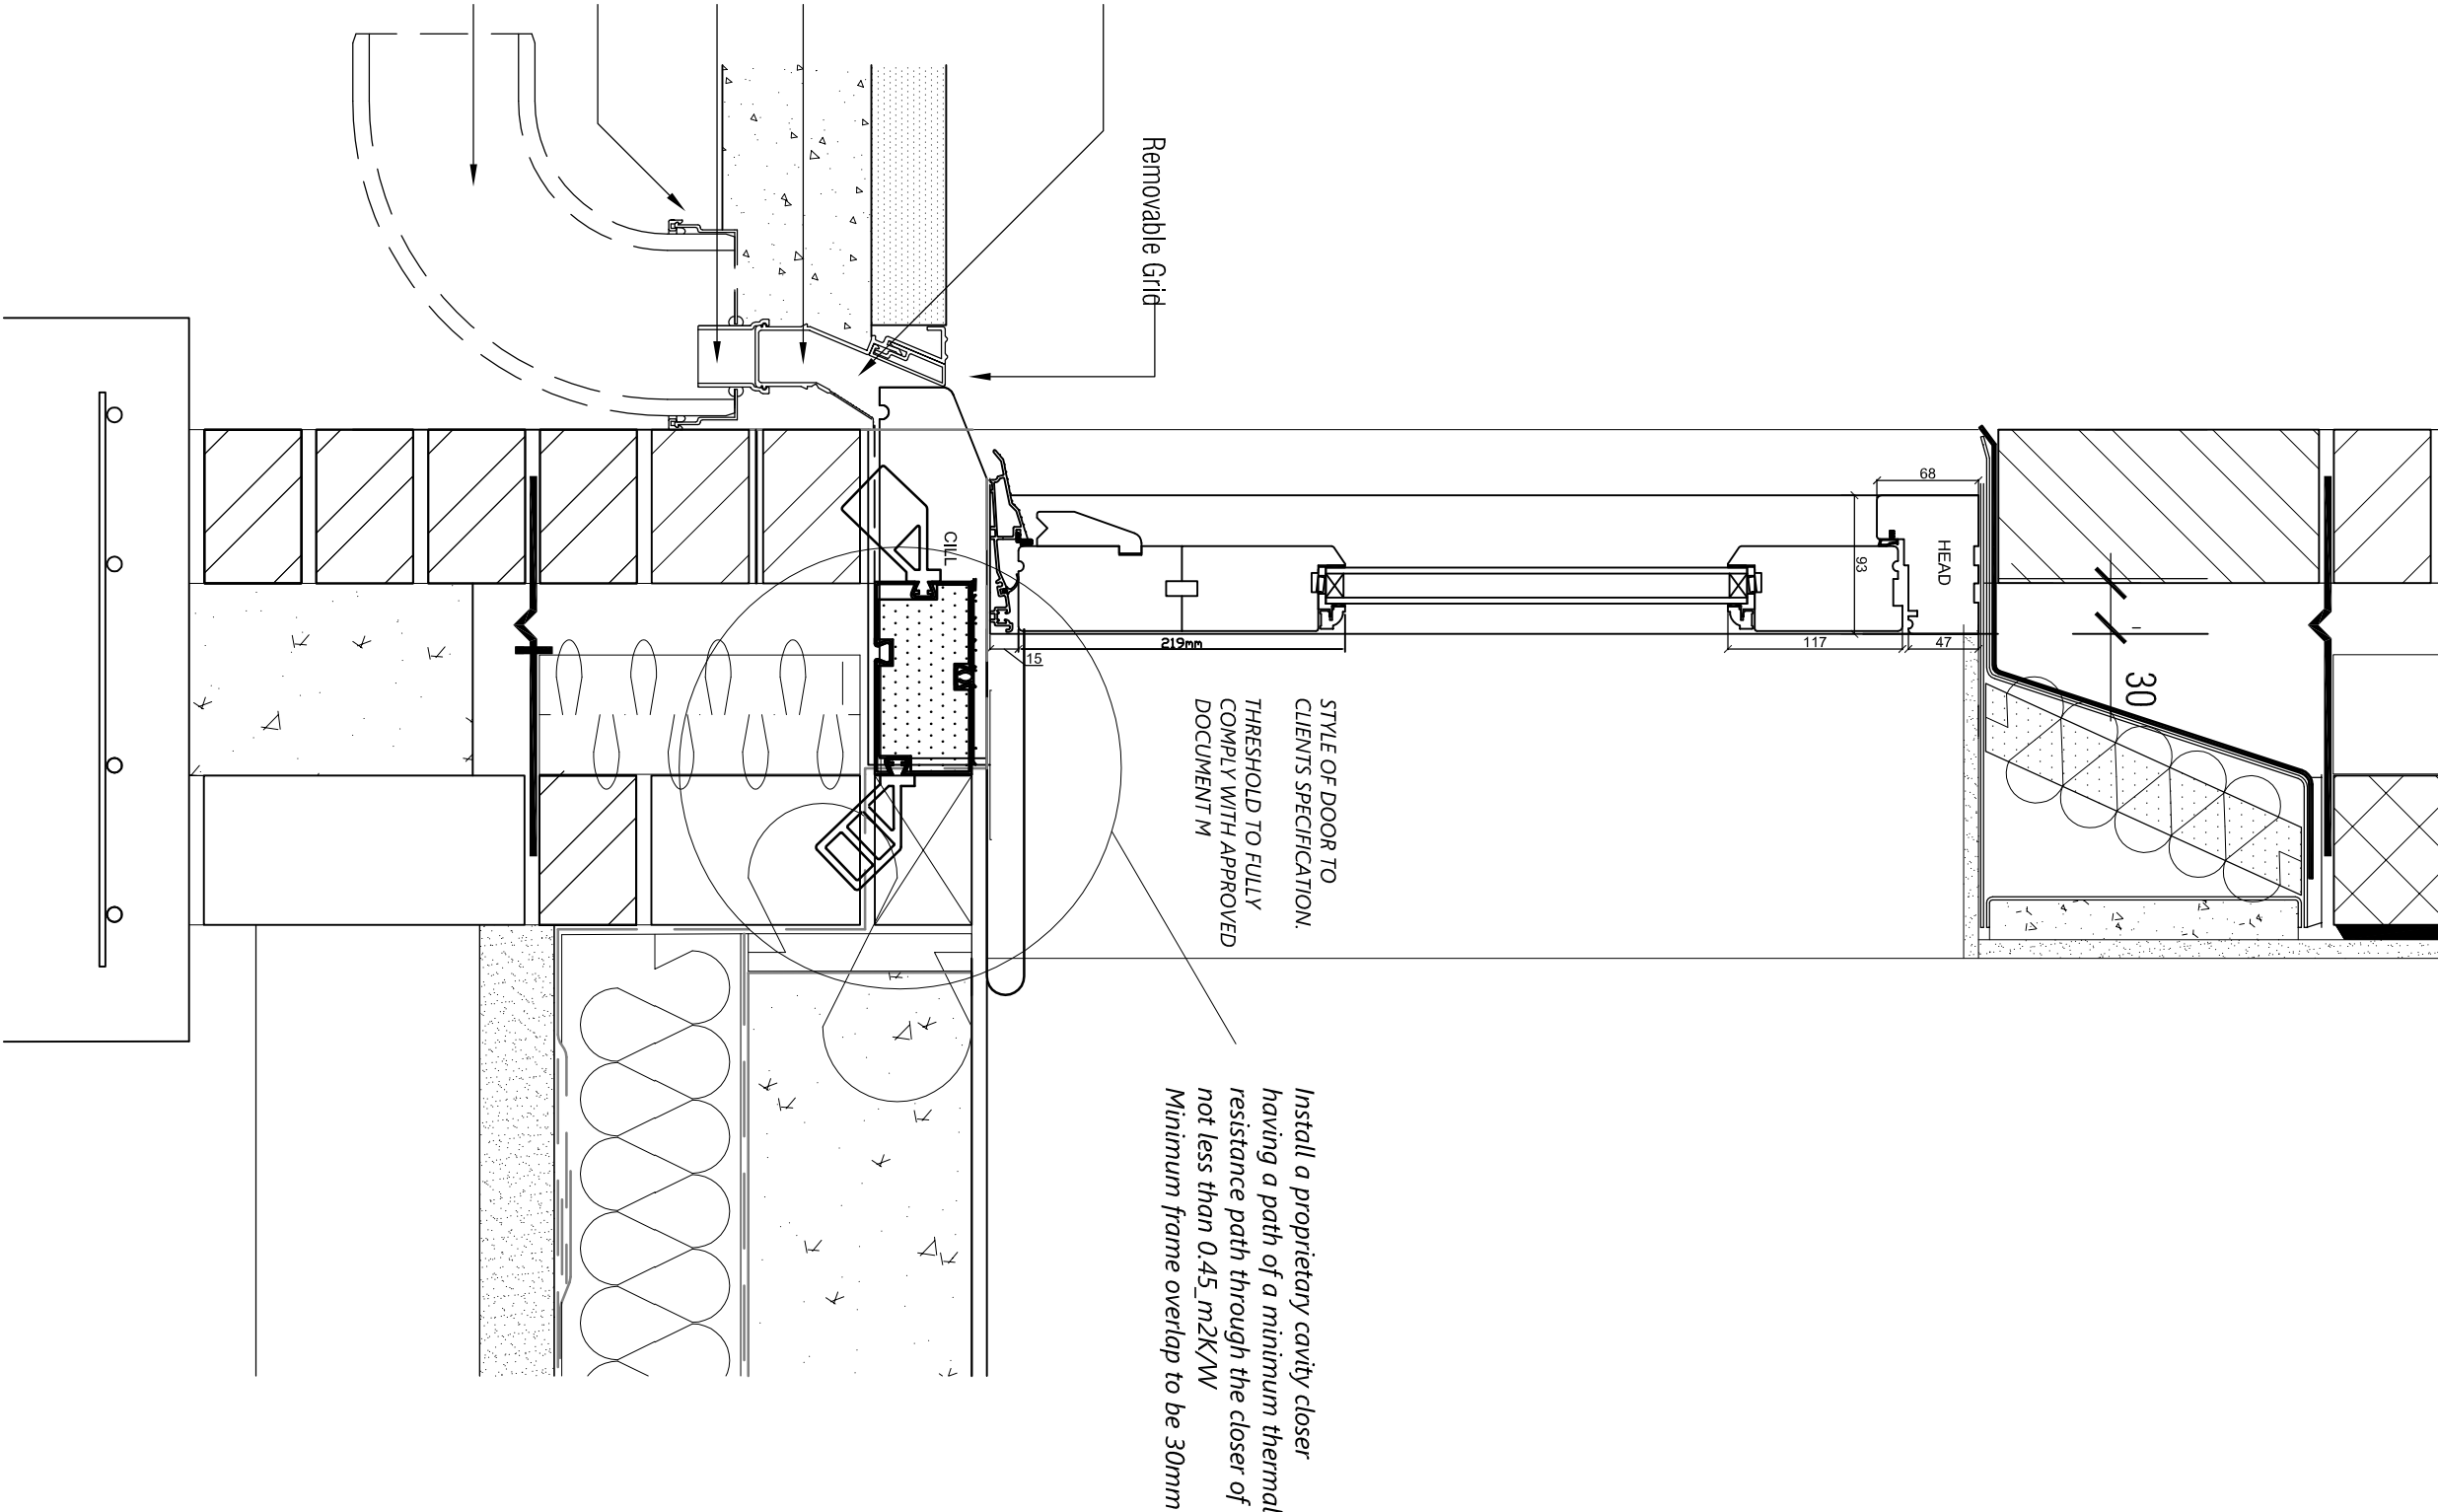

ACCESSIBLE THRESHOLD

JAMB DETAIL

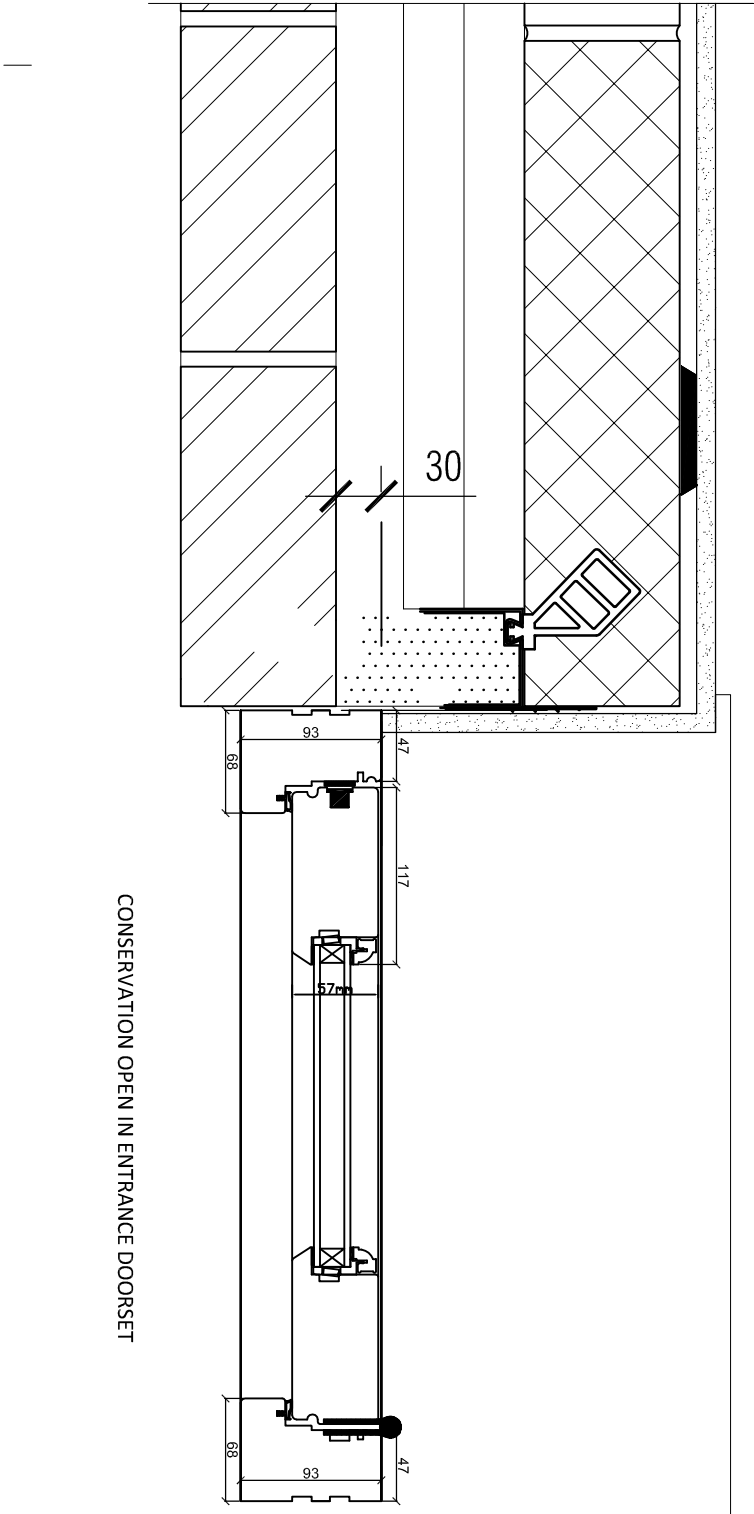

CILL DETAIL

© COPYRIGHT. DO NOT SCALE. CHECK DIMENSIONS ON SITE. REPORT ANY ERRORS OR OMISSIONS TO ARCHITECT

Parry Davies Architects

Chartered Architects.

PROJECT TITLE	Land to rear of Sontley Road/ Erddig Road, Wrexham	DATE	August 2015	SCALE	1:5 @A2	DRAWN	KEG	CHK
DRWG. TITLE	Doorway Details	DRWG. NOS.	13.5436/14	REV				
Studio 55:20, North Wales Business Park, Abergele LL22 8LJ				Tel: 01745 585517 E-mail: PDPArchitects@aol.com				

