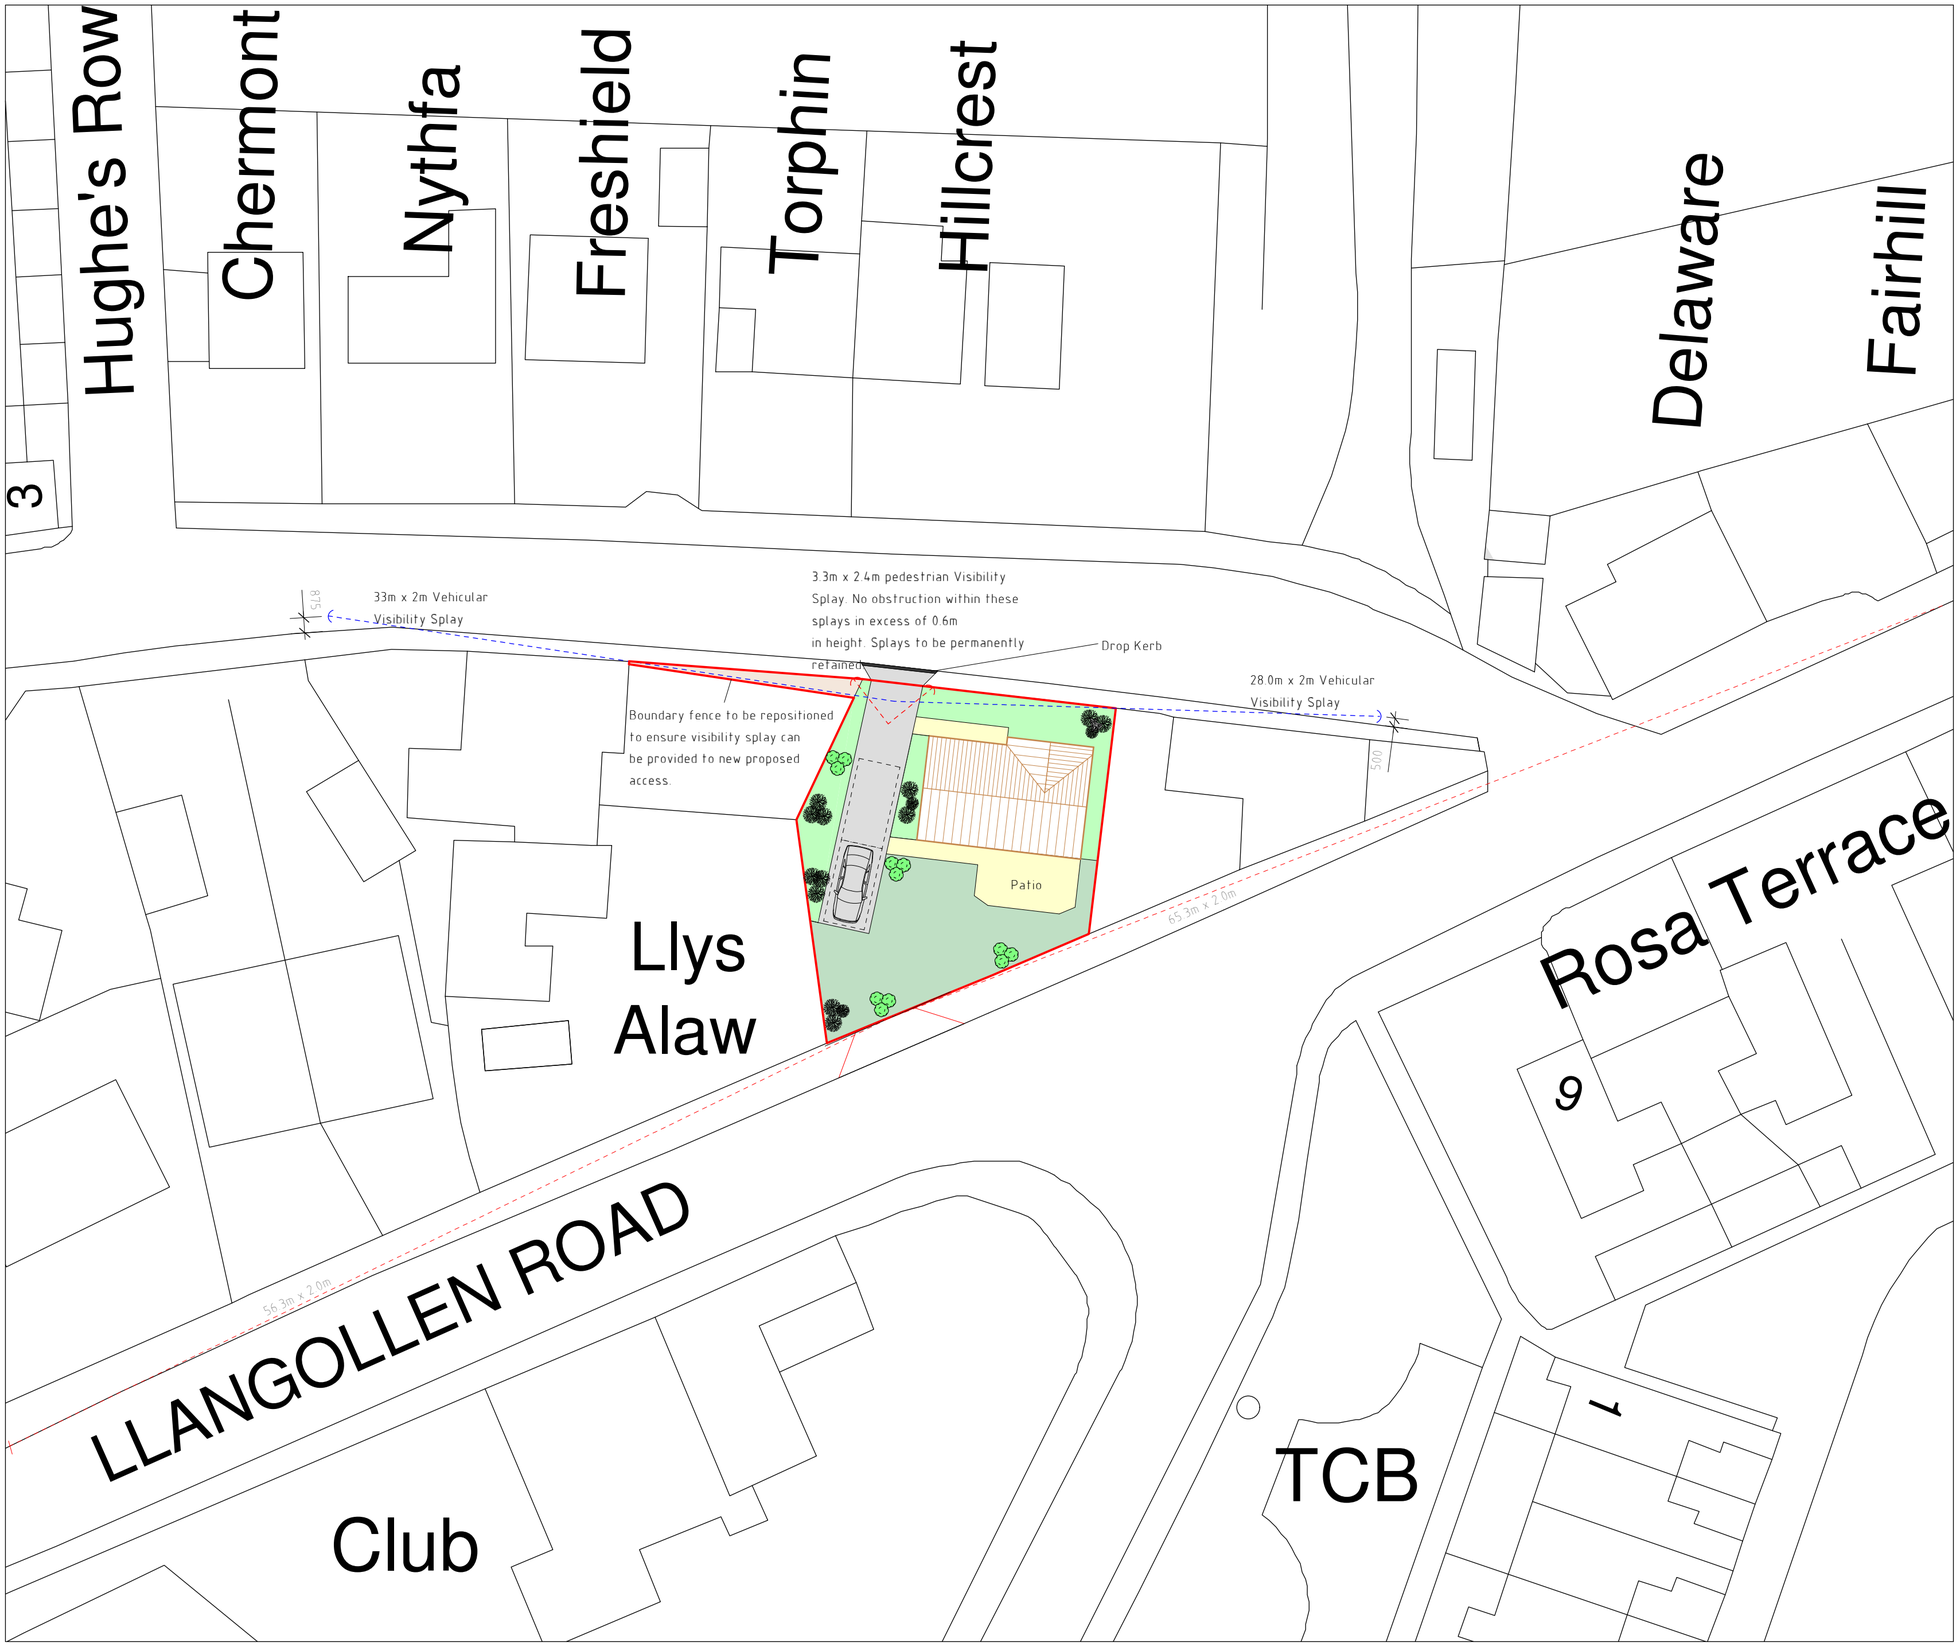

Highways Plan 1:250

Rev	Date	Detail	Initial
B	11/15	Splay and alternative access	SIH
A	10/15	Design Amends	D.J.E

Project:
Proposed residential development on land adj to Glan Llyn, Bethania Road, Acrefair, Wrexham.

Title:
Proposed:
Highways Plan

Scale: (A2)
1:250

Drawn By:
D.J.Edwards

Date:
Sept 2015

Drawing No:
K016/003

Sheet:
1 of 1

blueprint
architectural services

partner LABC

Office 3K4,
Redwither Business Tower,
Wrexham. LL13 9XT
Tel: 01978 356500
www.blueprintarchitectural.com