


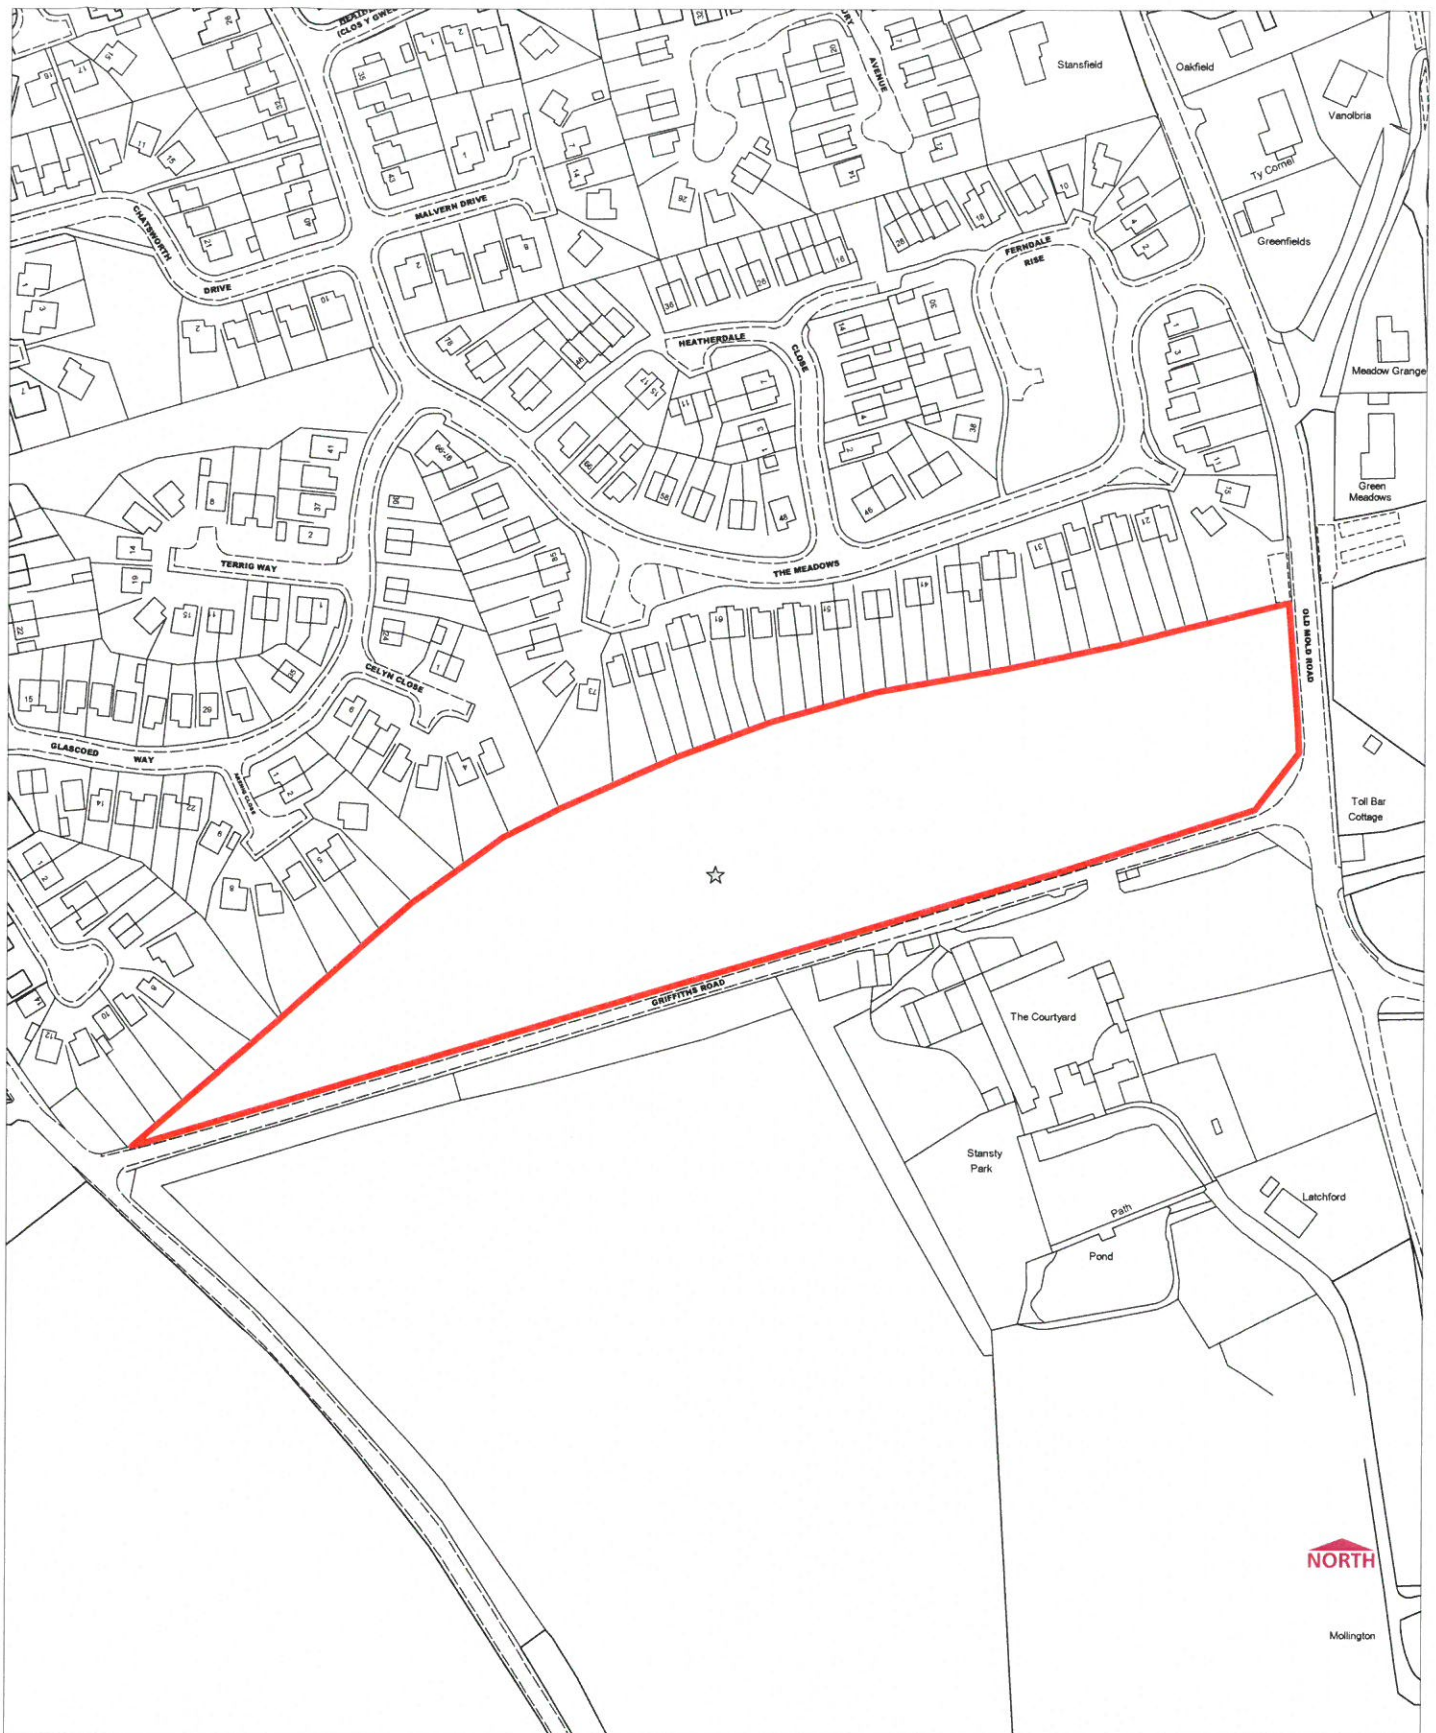

© Crown copyright. All rights reserved. 100023429. 2016

Head of Environment and Planning
Planning Services
16 Lord Street, Wrexham LL11 1LG

Date: 23/05/2016
Scale: 1:2500
OS Sheet: SJ3152

Town & Country Planning Act 1990 Section 106 Obligation



P/2016/0228
Boozy Field, Off Griffiths Road
Old Mold Road, Gwersyllt, Wrexham

