


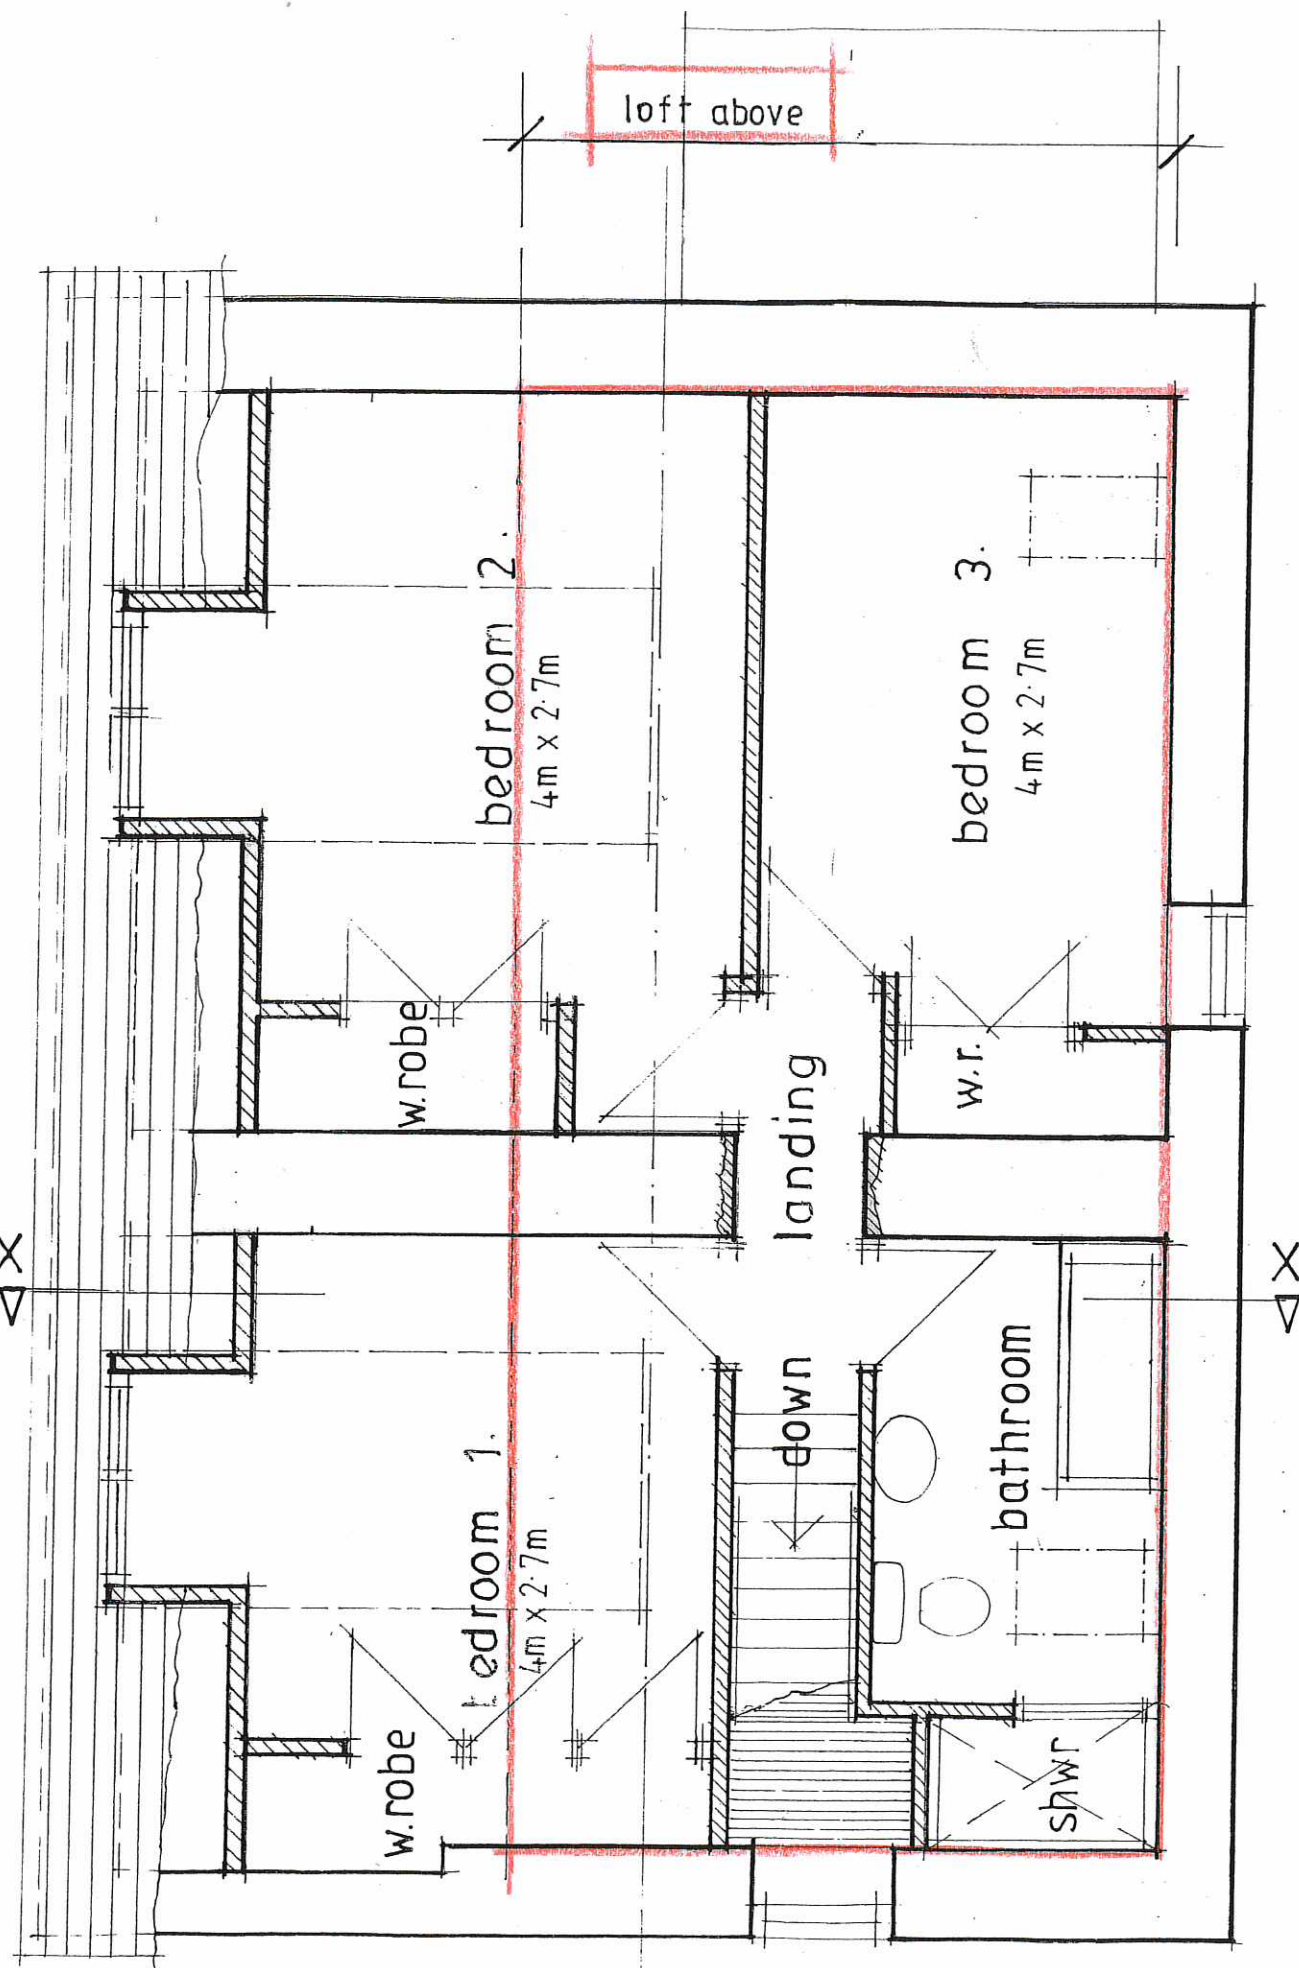

FIRST FLOOR — BARN 'B'.


BAT TILES (8) TO BE LOCATED TO DIFFERENT ASPECTS OF THE ROOFS AND UNDERLYING MEMBRANE SPLICED TO ALLOW BAT ENTRY INTO ROOF LOFT. POSITION OF TILES TO BE AGREED WITH ECOLOGIST.

RAISED RIDGES FOR BAT ROOSTING AND CREVICES CREATED TO ALLOW ROOSTING CONDITIONS SIMILAR TO EXISTING

LOFT SPACE FOR BATS FOR FULL LENGTH OF BUILDING

ACCESS POINTS THROUGH EXISTING ROOF SADDLES TO BE RETAINED.

FASCIA'S AND BARGE BOARD TO HAVE 15mm BETWEEN BACK OF BOARD AND WALL TO ALLOW BAT ENTRY INTO LOFT

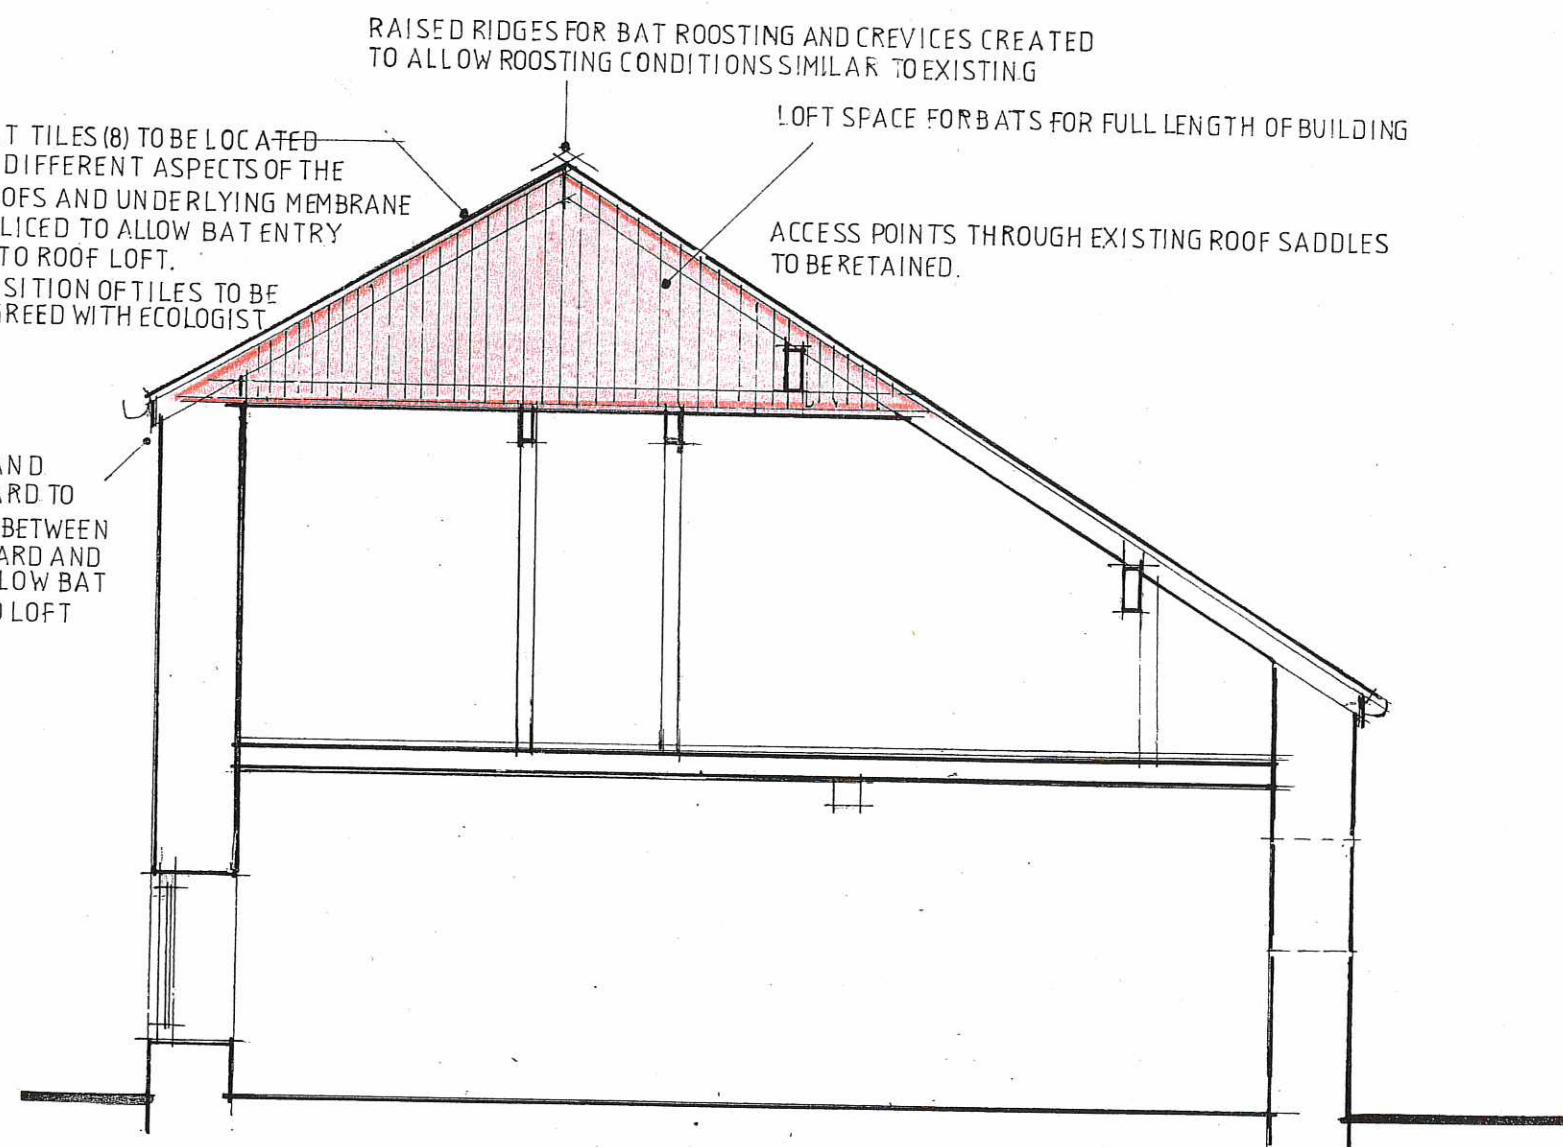

CROSS SECTION THRO X-X