


ALL DIMENSIONS AND LEVELS ARE TO BE CHECKED ON SITE BEFORE CONSTRUCTION. ANY DISCREPANCIES ARE TO BE REPORTED TO THE ARCHITECTS. THIS DRAWING IS COPYRIGHT. DO NOT SCALE FROM THIS DRAWING.

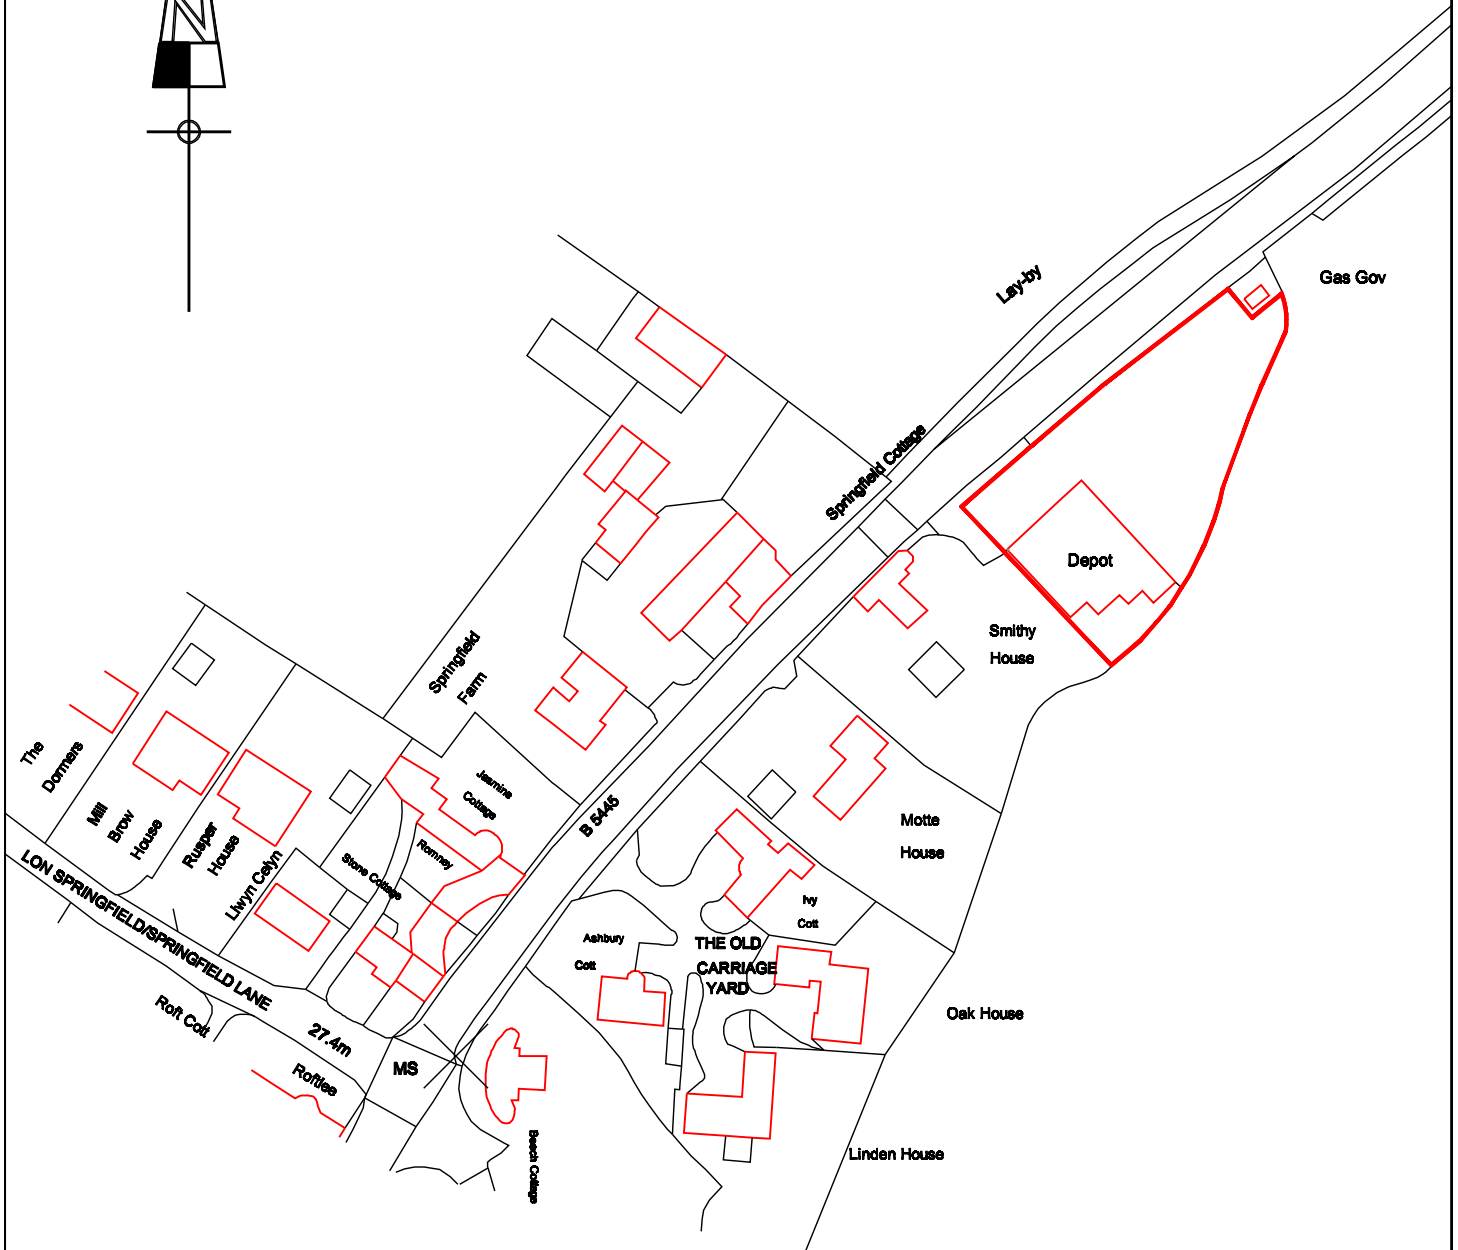

Mapping contents (c) Crown copyright and database rights 2014 Ordnance Survey 100035207



SBS Design Limited
Field House Studios
Barrow Lane
Tarvin Sands
Chester CH3 8JF
 Tel: 01829 741707
 Fax: 01829 740448
 Info@sbsdesign.co.uk
 www.sbsdesign.co.uk

CLIENT
Michael Nield Homes

PROJECT
Residential Development at ATS
Marford Hill, Marford

DRAWING
Location Plan

REV	AMENDMENT	NAME	DATE
-	-	-	-
DRAWN CJP	CHECK	NUMBER	REV
DATE 10.1.15	DATE	C872-01	