


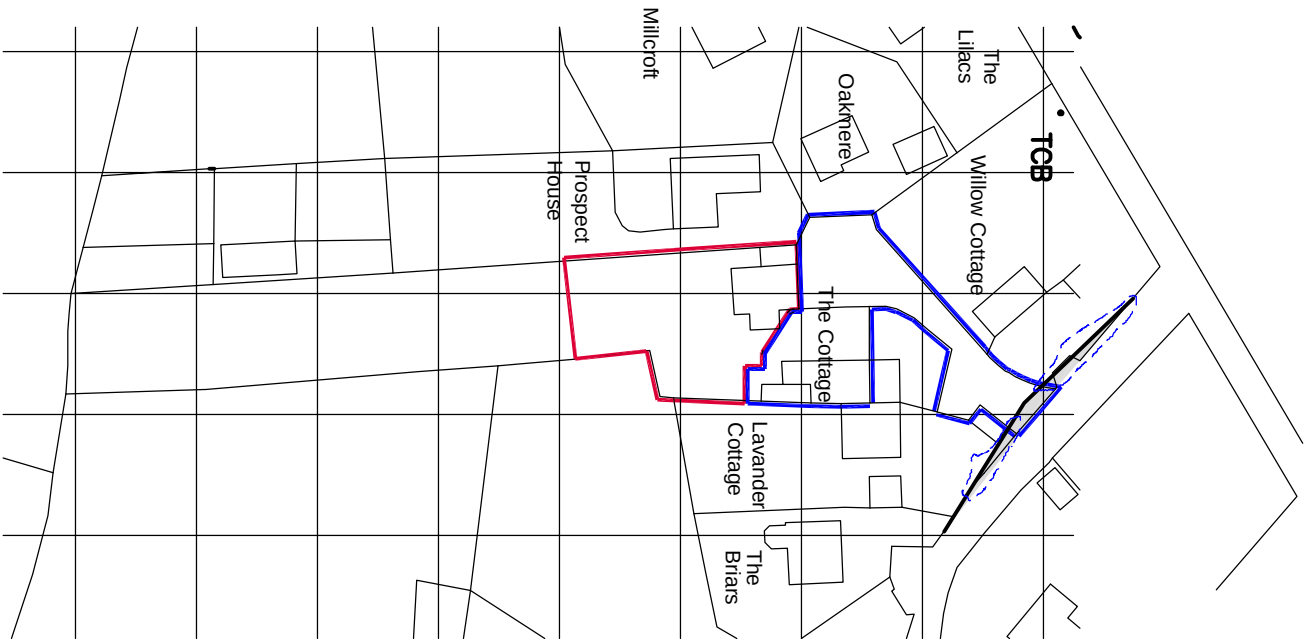

Ordnance Survey (c) Crown Copyright 2016. All rights reserved. Licence number 100022432



Proposed demolition of existing Garage / Store and erection of New Dwelling together with erection of a new single Garage to The Cottage, Horsman's Green, Nr Wrexham, SY13. 3DY for Birchheath Developments.

Location Plan. 1:1250. 0 10 20 North.

Rev A. 13-05-2016. Area amended and recalculated following comments received from the planners.

MILES DESIGN

6 PLASSEY COURT,
WHITCHURCH ROAD,
BANGOR-ON-DEE,
WREXHAM. LL13 0AY.
07747 041 200.

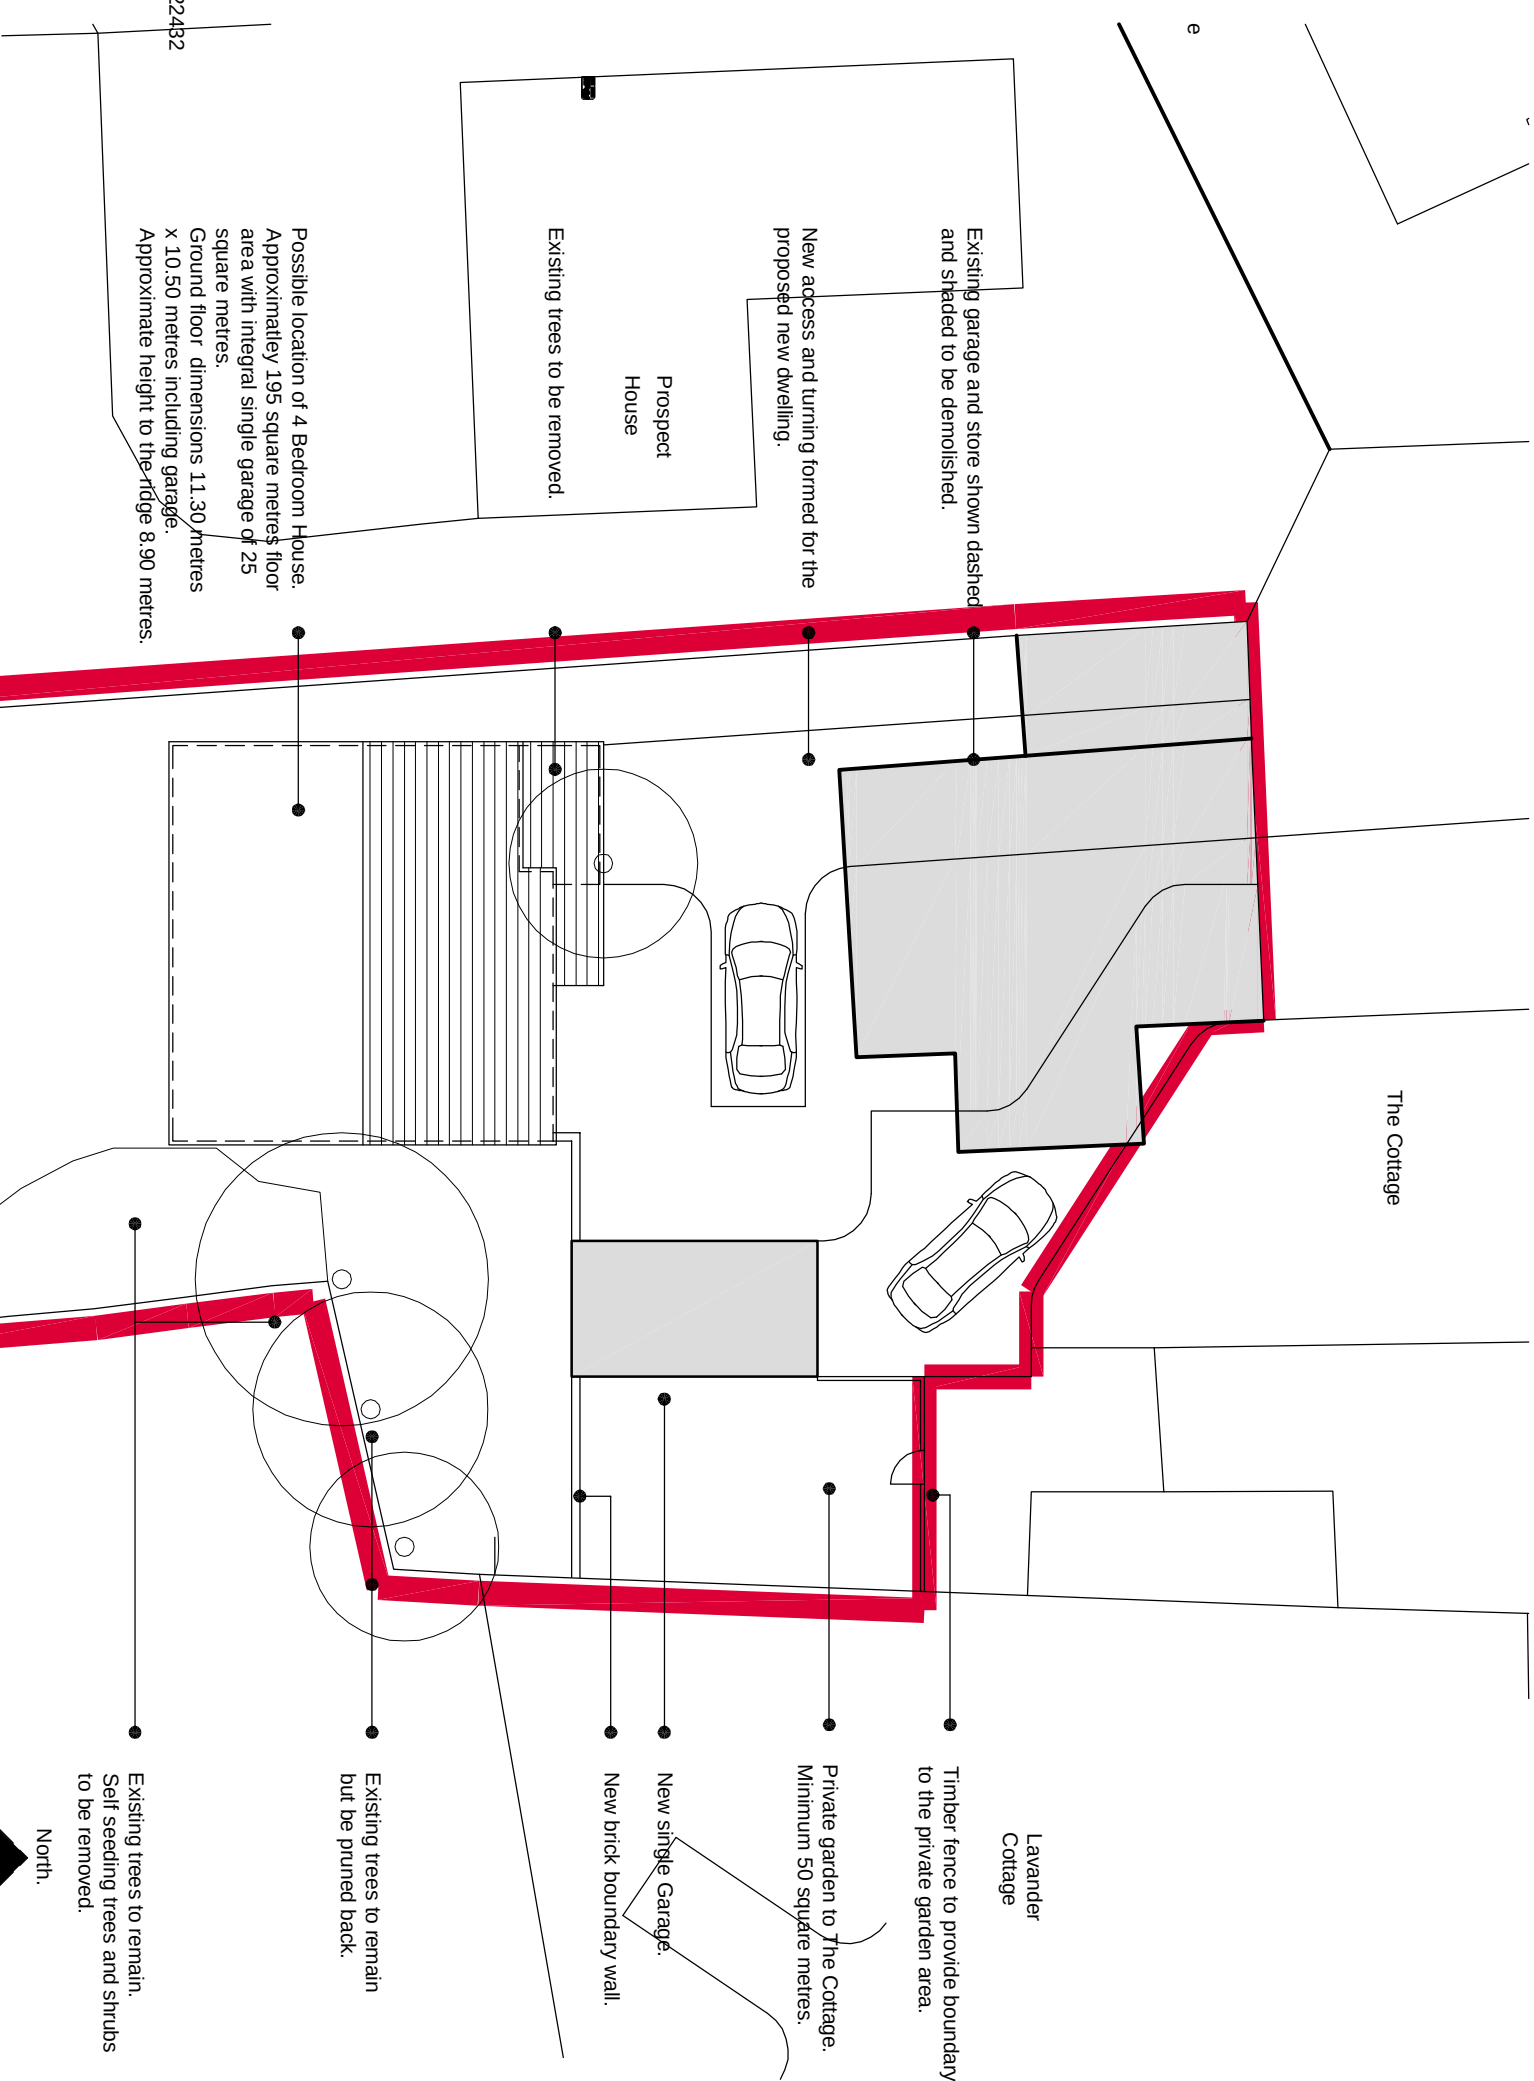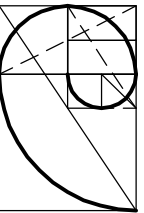

Survey (c) Crown Copyright 2016. All rights reserved. Licence number 100022432

emolition of existing Garage / Store and erection of New Dwelling together with a new single Garage to The Cottage, Horsman's Green, Nr Wrexham, SY13. 3DY ath Developments.

1:200.

Rev A. September 2016.

Proposed foul water treatment plant position and details added.

Rev B. January 2017.

Vision plays added to the location plan.