




SECTION CC- SOUTH FACING

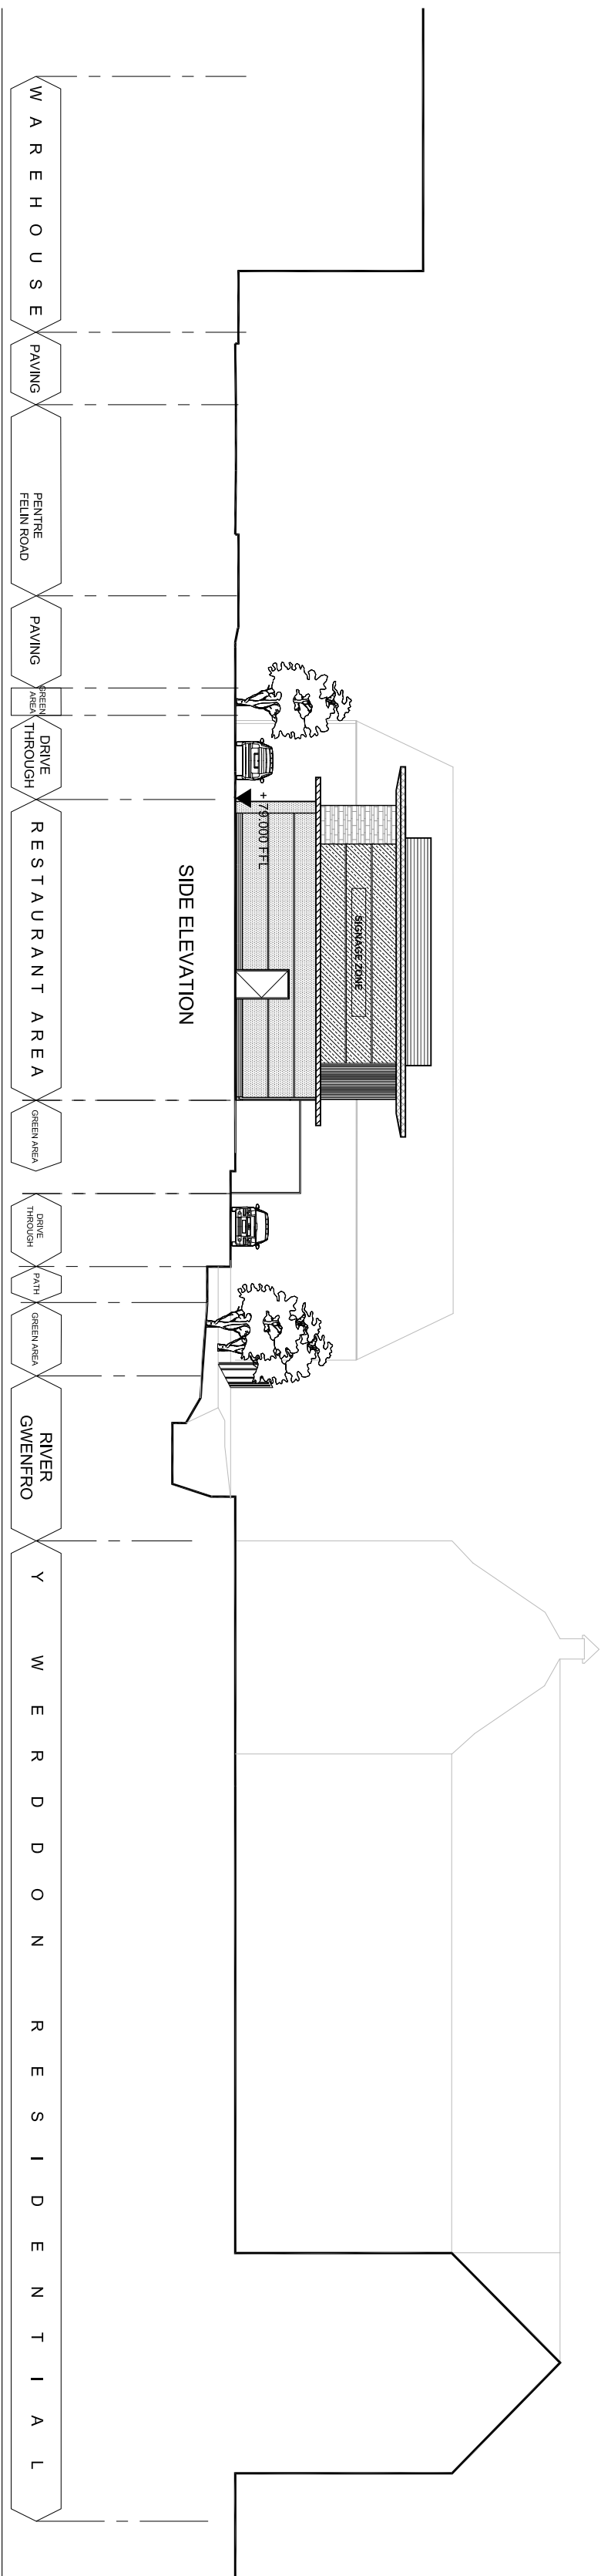

SECTION DD- WEST FACING

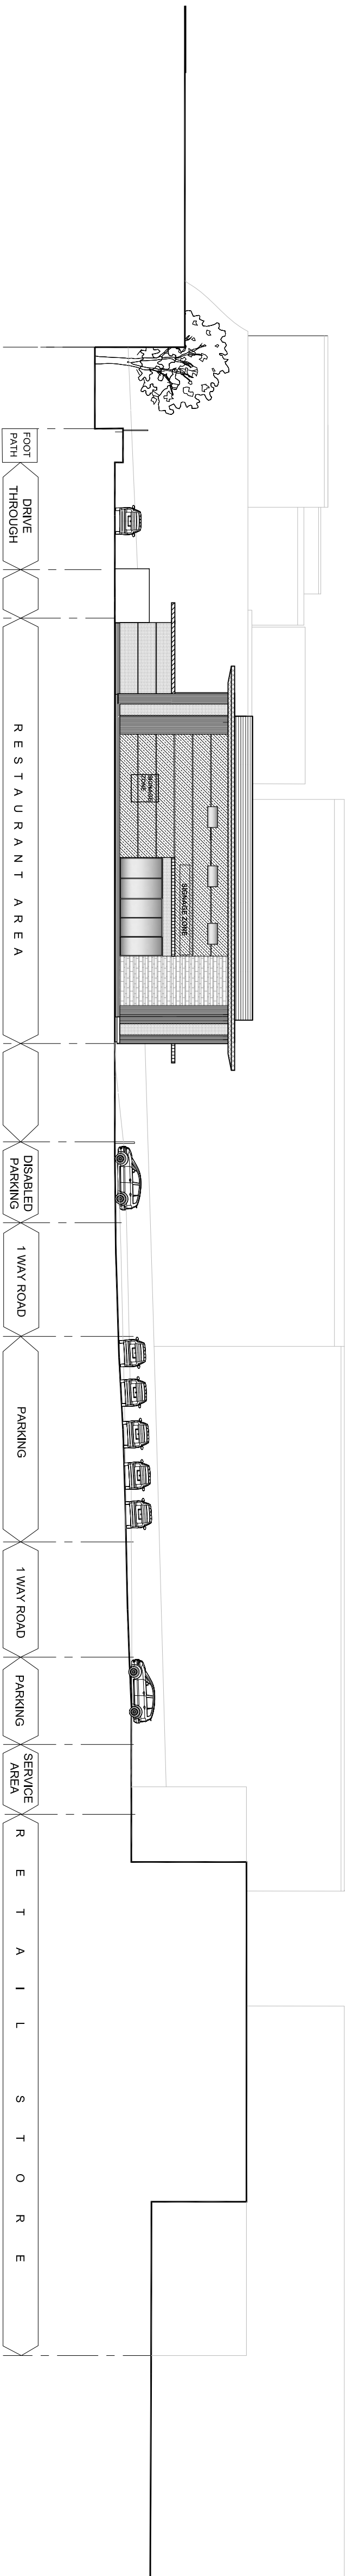

SECTION AA- NORTH FACING

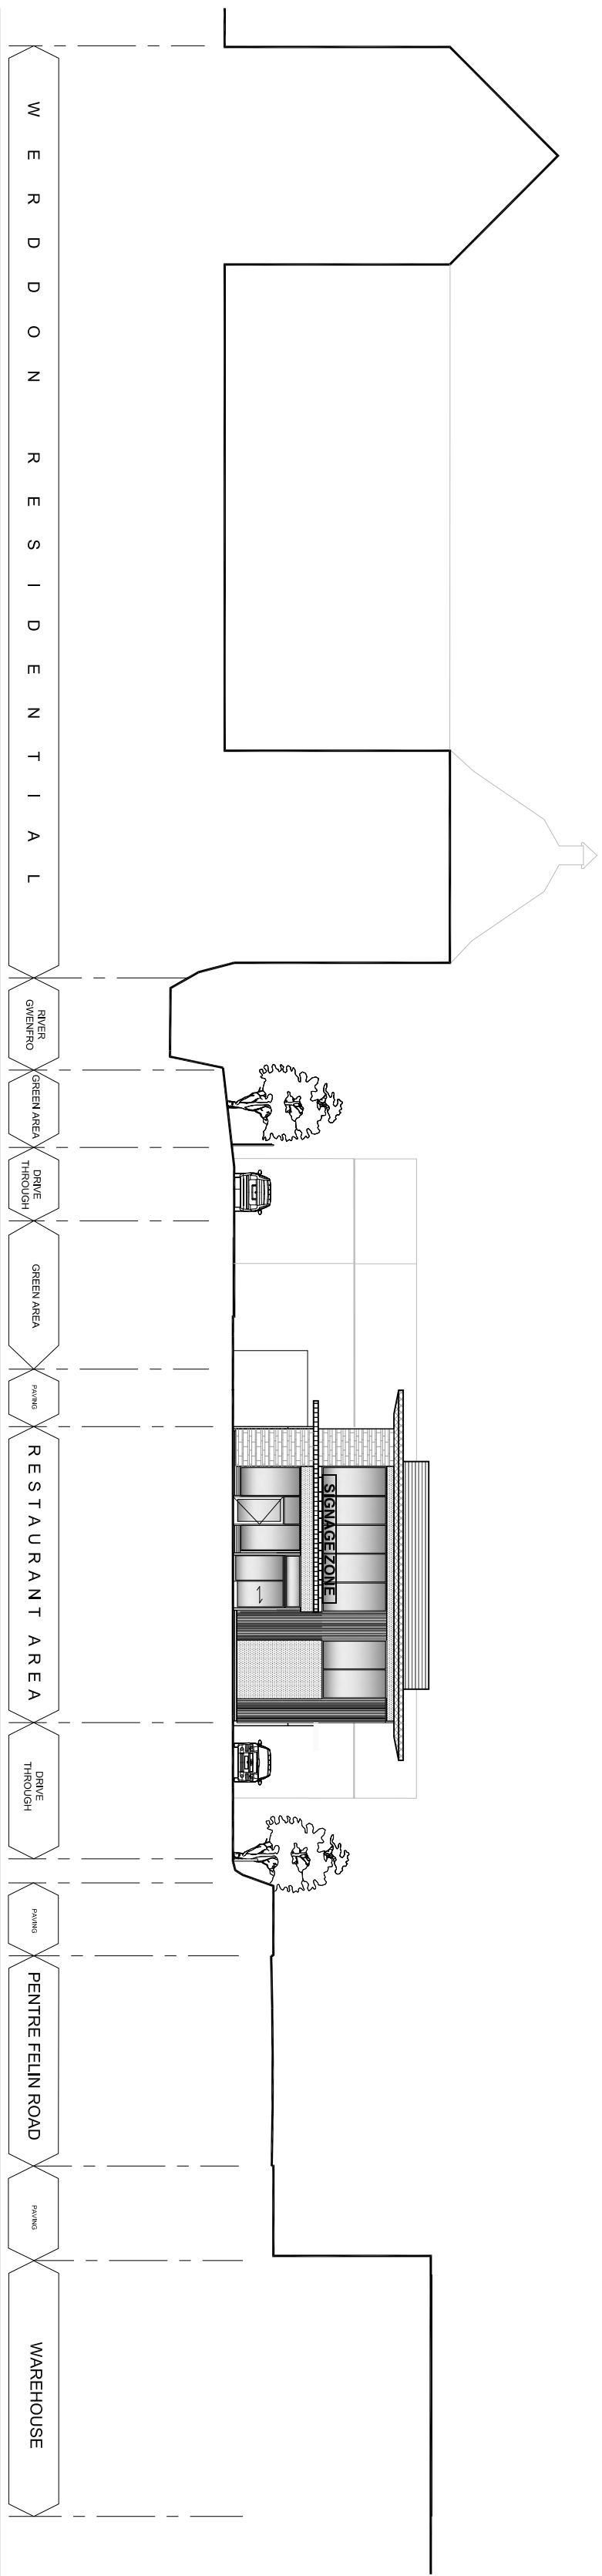

SECTION BB- EAST FACING

KEY PLAN				PROJECT				ARCHITECT				DRAWING TITLE			
				ISLAND GREEN DRIVE THRU RESTAURANT WREXHAM				Chapman Taylor INTERNATIONAL (A/C/E/C/O) 1001 WILKINSON DRIVE 10 EDITIONS DRIVE WREXHAM, WA 99071 t +1 44 (0) 20 7371 3000 f +1 44 (0) 20 7371 1949 www.chapmantaylor.com				SITE SECTIONS DRIVE THRU RESTAURANT			
				CLIENT				JOB NUMBER				SCALE			
				Henderson Retail Warehouse Fund				A816/ISW				1:250@A1			
								DRAWN BY				FIRST ISSUE			
								IMCN				MARCH 2015			
								DRAWING NO.				PRELIMINARY			
								DRAWING CODE				BUILDING / ZONE			
								CTL				XXX			
												LEVEL			
												21			
												(00)			
												2003			
												01			