



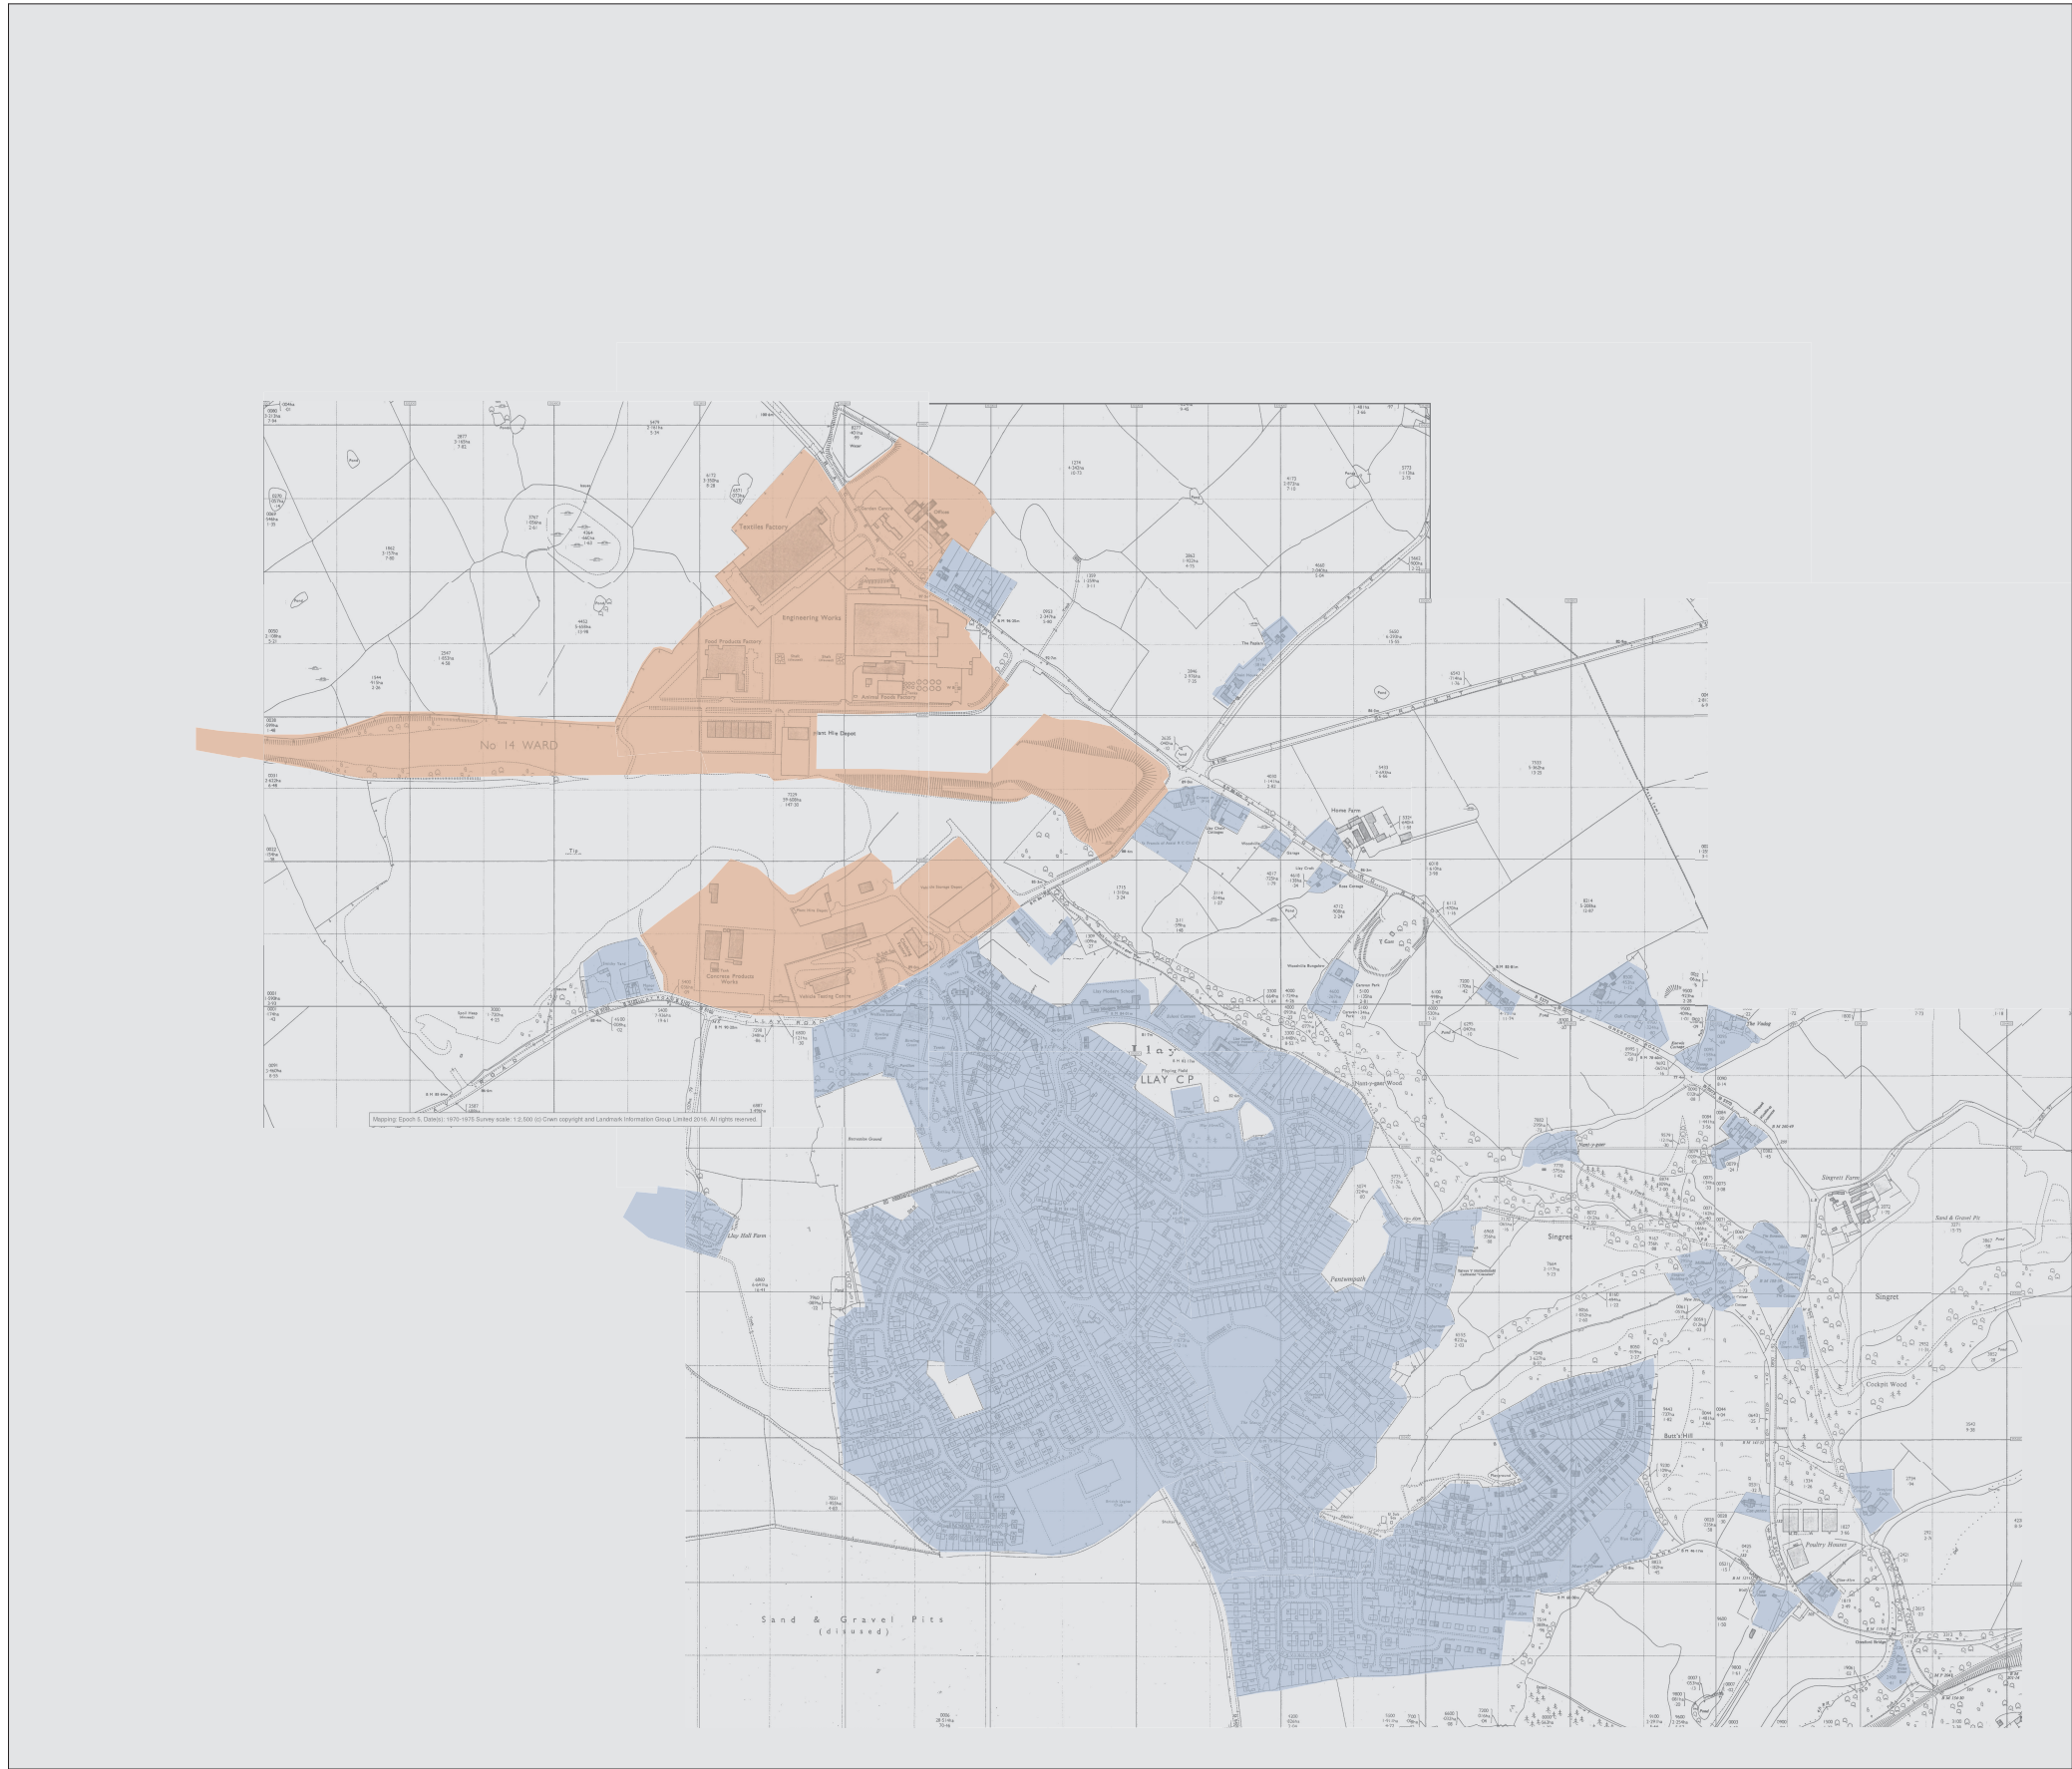

SOURCE: ORDNANCE SURVEY

Llay 1975

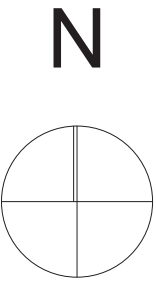

Drawing Key

- Industrial development
- Residential development & supporting facilities/services

This drawing is the copyright of Michael Cunningham Architects. It must not be reproduced or used in any way without written permission from Michael Cunningham Architects.

All dimensions in millimeters and to be checked on site prior to commencement of any works.

Do not scale from this drawing.

Builder to verify all dimensions, heights and levels prior to commencement of work.

No encroachment onto neighbours property without written permission.

The contractor in preparing his estimate shall visit the site and acquaint himself with the problems involved & shall allow in his price for any detail whether indicated or not which may be reasonably considered necessary to ensure a neat structurally sound & workmanlike job.

The contractor shall issue all statutory notices to the Local Authority at commencement, during progress & completion of the works.

Revision C	Amendments made in line with comments	Drawn	RC
Date 15.10.16	From SH	Checked	MC
Revision B	Amendments made in line with comments	Drawn	RC
Date 15.10.16	From SH	Checked	MC
Revision A	Amendments made in line with comments	Drawn	RC
Date 15.10.16	From SH	Checked	MC

MDG

Cleveland House

41 Shaw Street

Liverpool

L6 1HL

0151 207 9431

Job Title	Home Farm
	Gresford Road
	Llay
	Wrexham
	LL12
	UK

Drawing Name

1975

Drawing Status

Drawn by	Date
RC	26.09.16
Checked by	Date
MC	26.09.16

Drawing Scale


1:10000 @A3

Status

Layout ID


Revision

653 P (00) 004.4 C

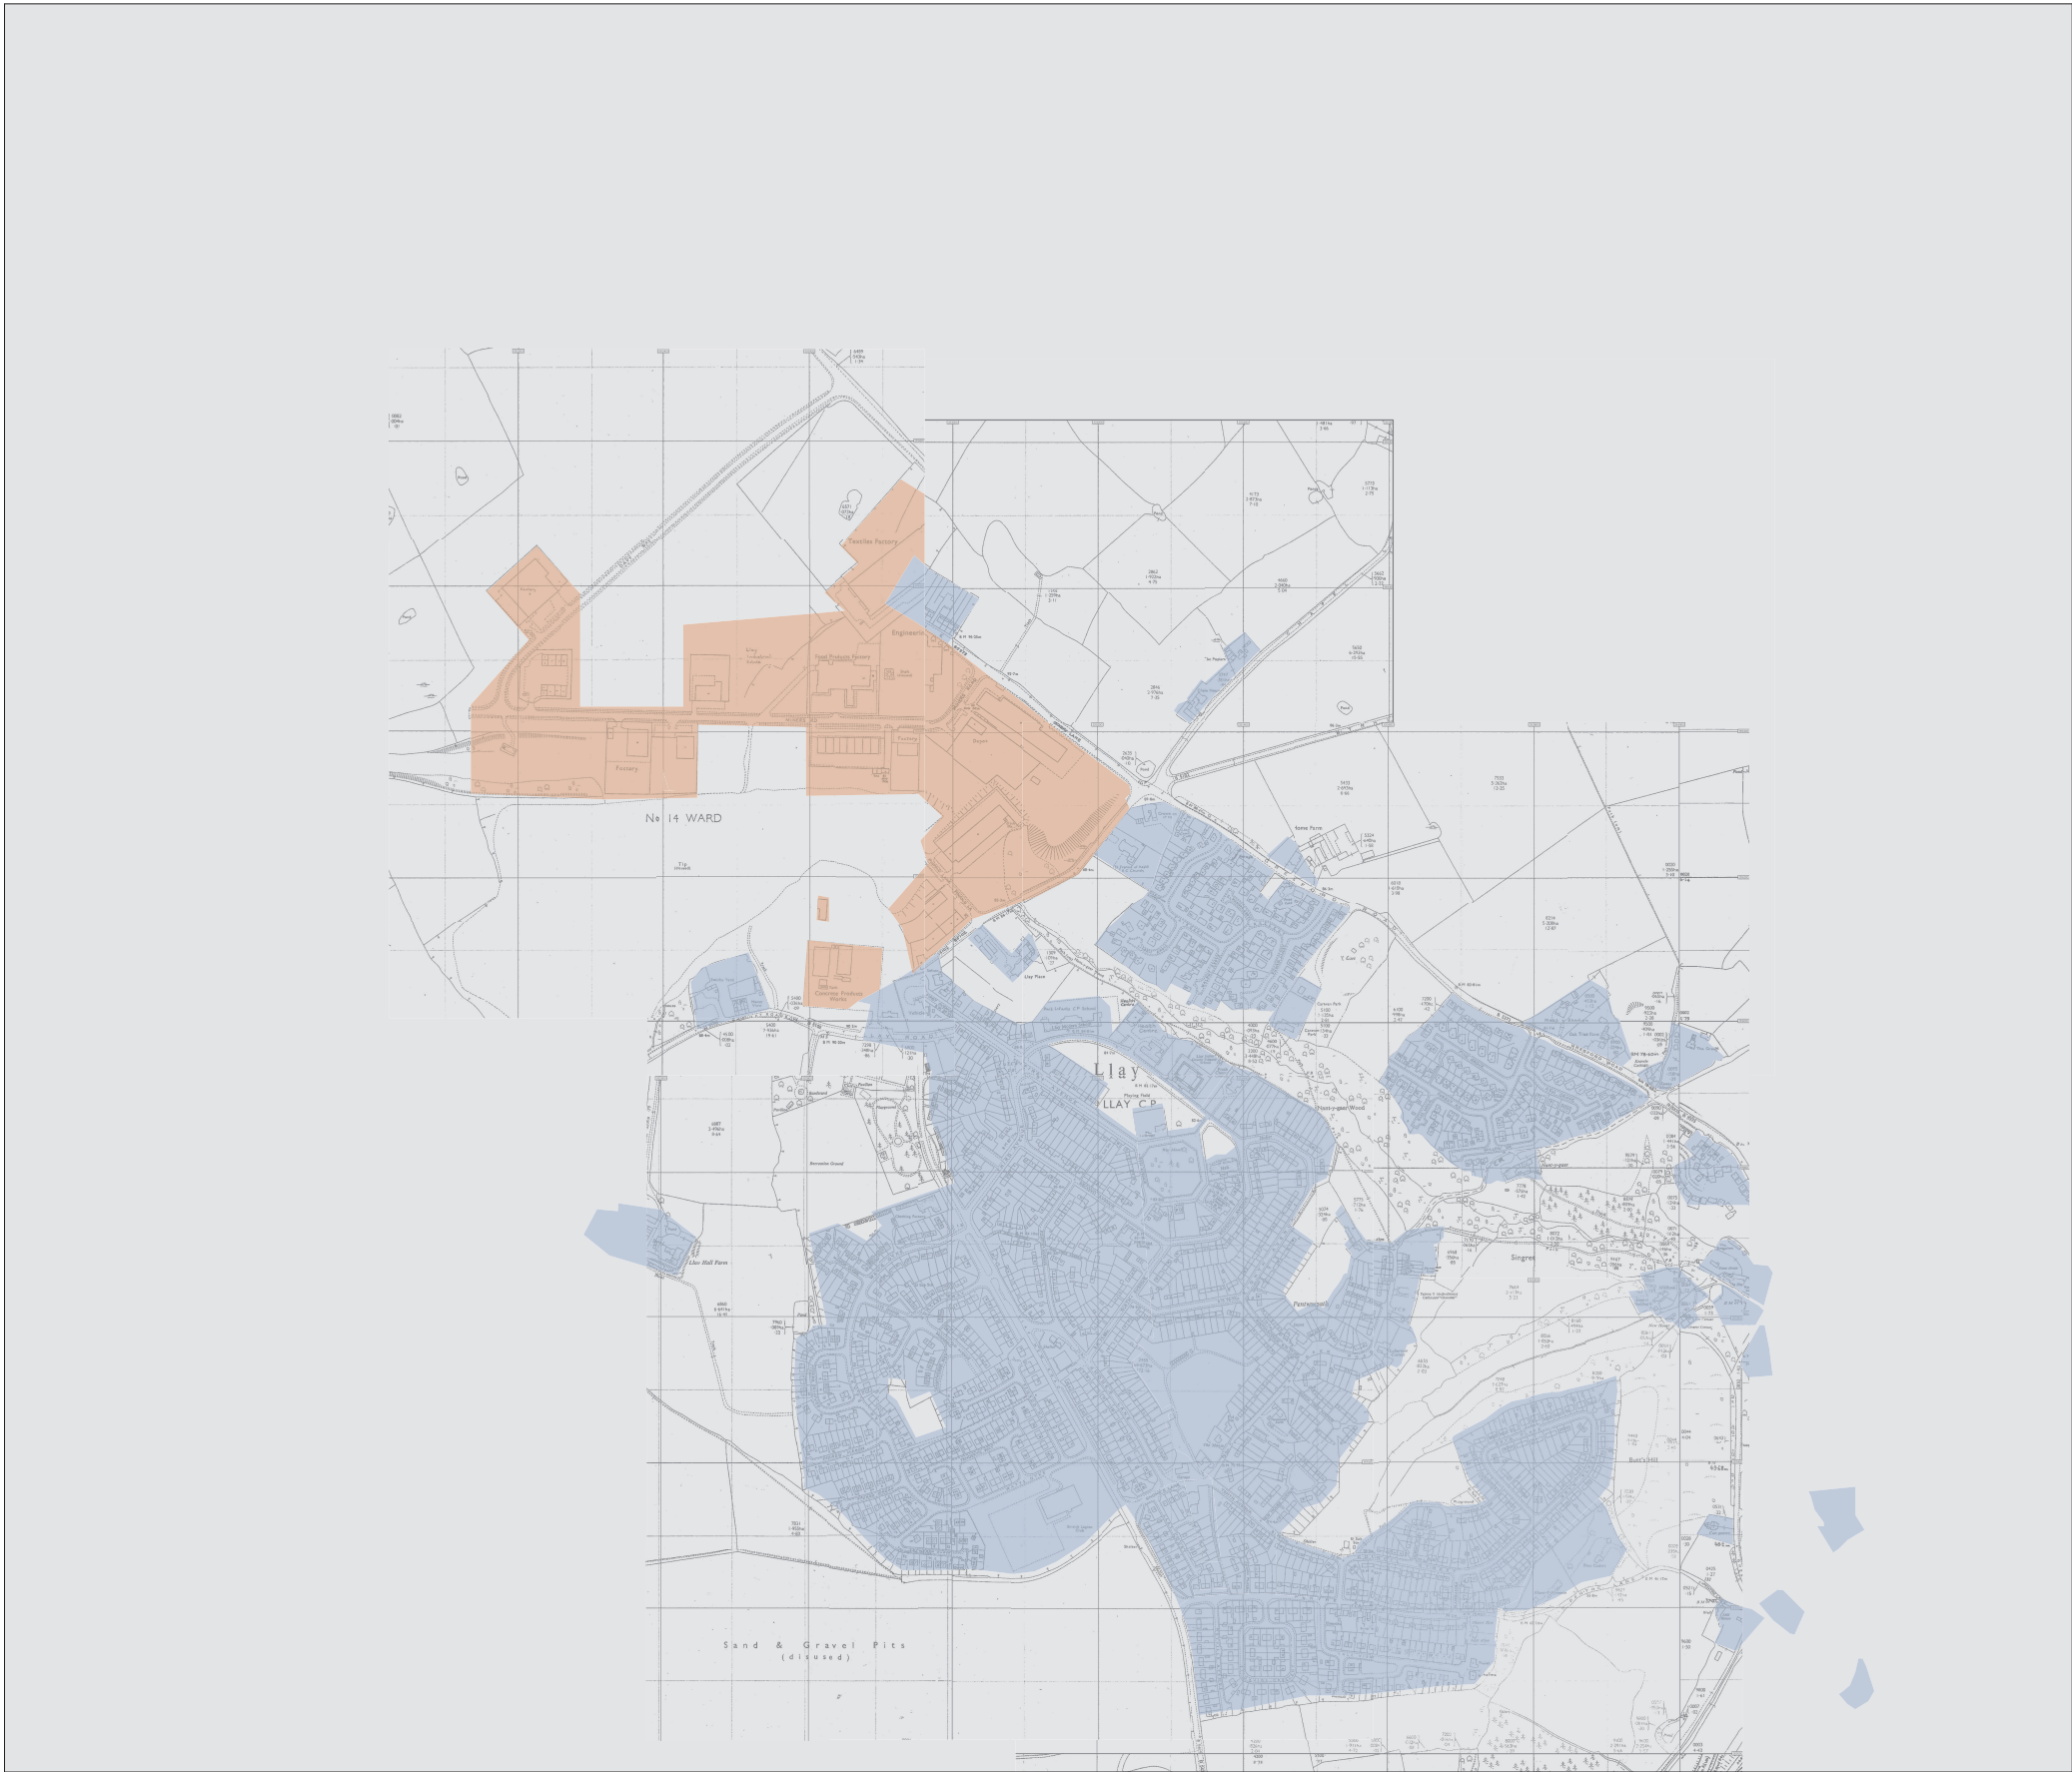

LLAY 1984

SOURCE: ORDNANCE SURVEY

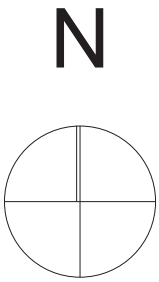

Drawing Key

- Industrial development
- Residential development & supporting facilities/services

This drawing is the copyright of Michael Cunningham Architects. It must not be reproduced or used in any way without written permission from Michael Cunningham Architects.
All dimensions in millimeters and to be checked on site prior to commencement of any works.
Do not scale from this drawing.
Builder to verify all dimensions, heights and levels prior to commencement of work.
No encroachment onto neighbours property without written permission.
The contractor in preparing his estimate shall visit the site and acquaint himself with the problems involved & shall allow in his price for any detail whether indicated or not which may be reasonably considered necessary to ensure a neat structurally sound & workmanlike job.
The contractor shall issue all statutory notices to the Local Authority at commencement, during progress & completion of the works.

Revision C Date 15.10.16	Amendments made in line with comments from SH	Drawn RC Checked MC
Revision B Date 15.10.16	Amendments made in line with comments from SH	Drawn RC Checked MC
Revision A Date 15.10.16	Amendments made in line with comments from SH	Drawn RC Checked MC
MDG Cleveland House 41 Shaw Street Liverpool L6 1HL 0151 207 9431		
Job Title		Home Farm Gresford Road Llay Wrexham LL12 UK
Drawing Name		1984
Drawing Status		
Drawn by RC	Date 26.09.16	
Checked by MC	Date 26.09.16	
Drawing Scale 1:10000 @A3	Status	
Layout ID 653 P (00)	Revision 004.5 C	

This page is intentionally blank