


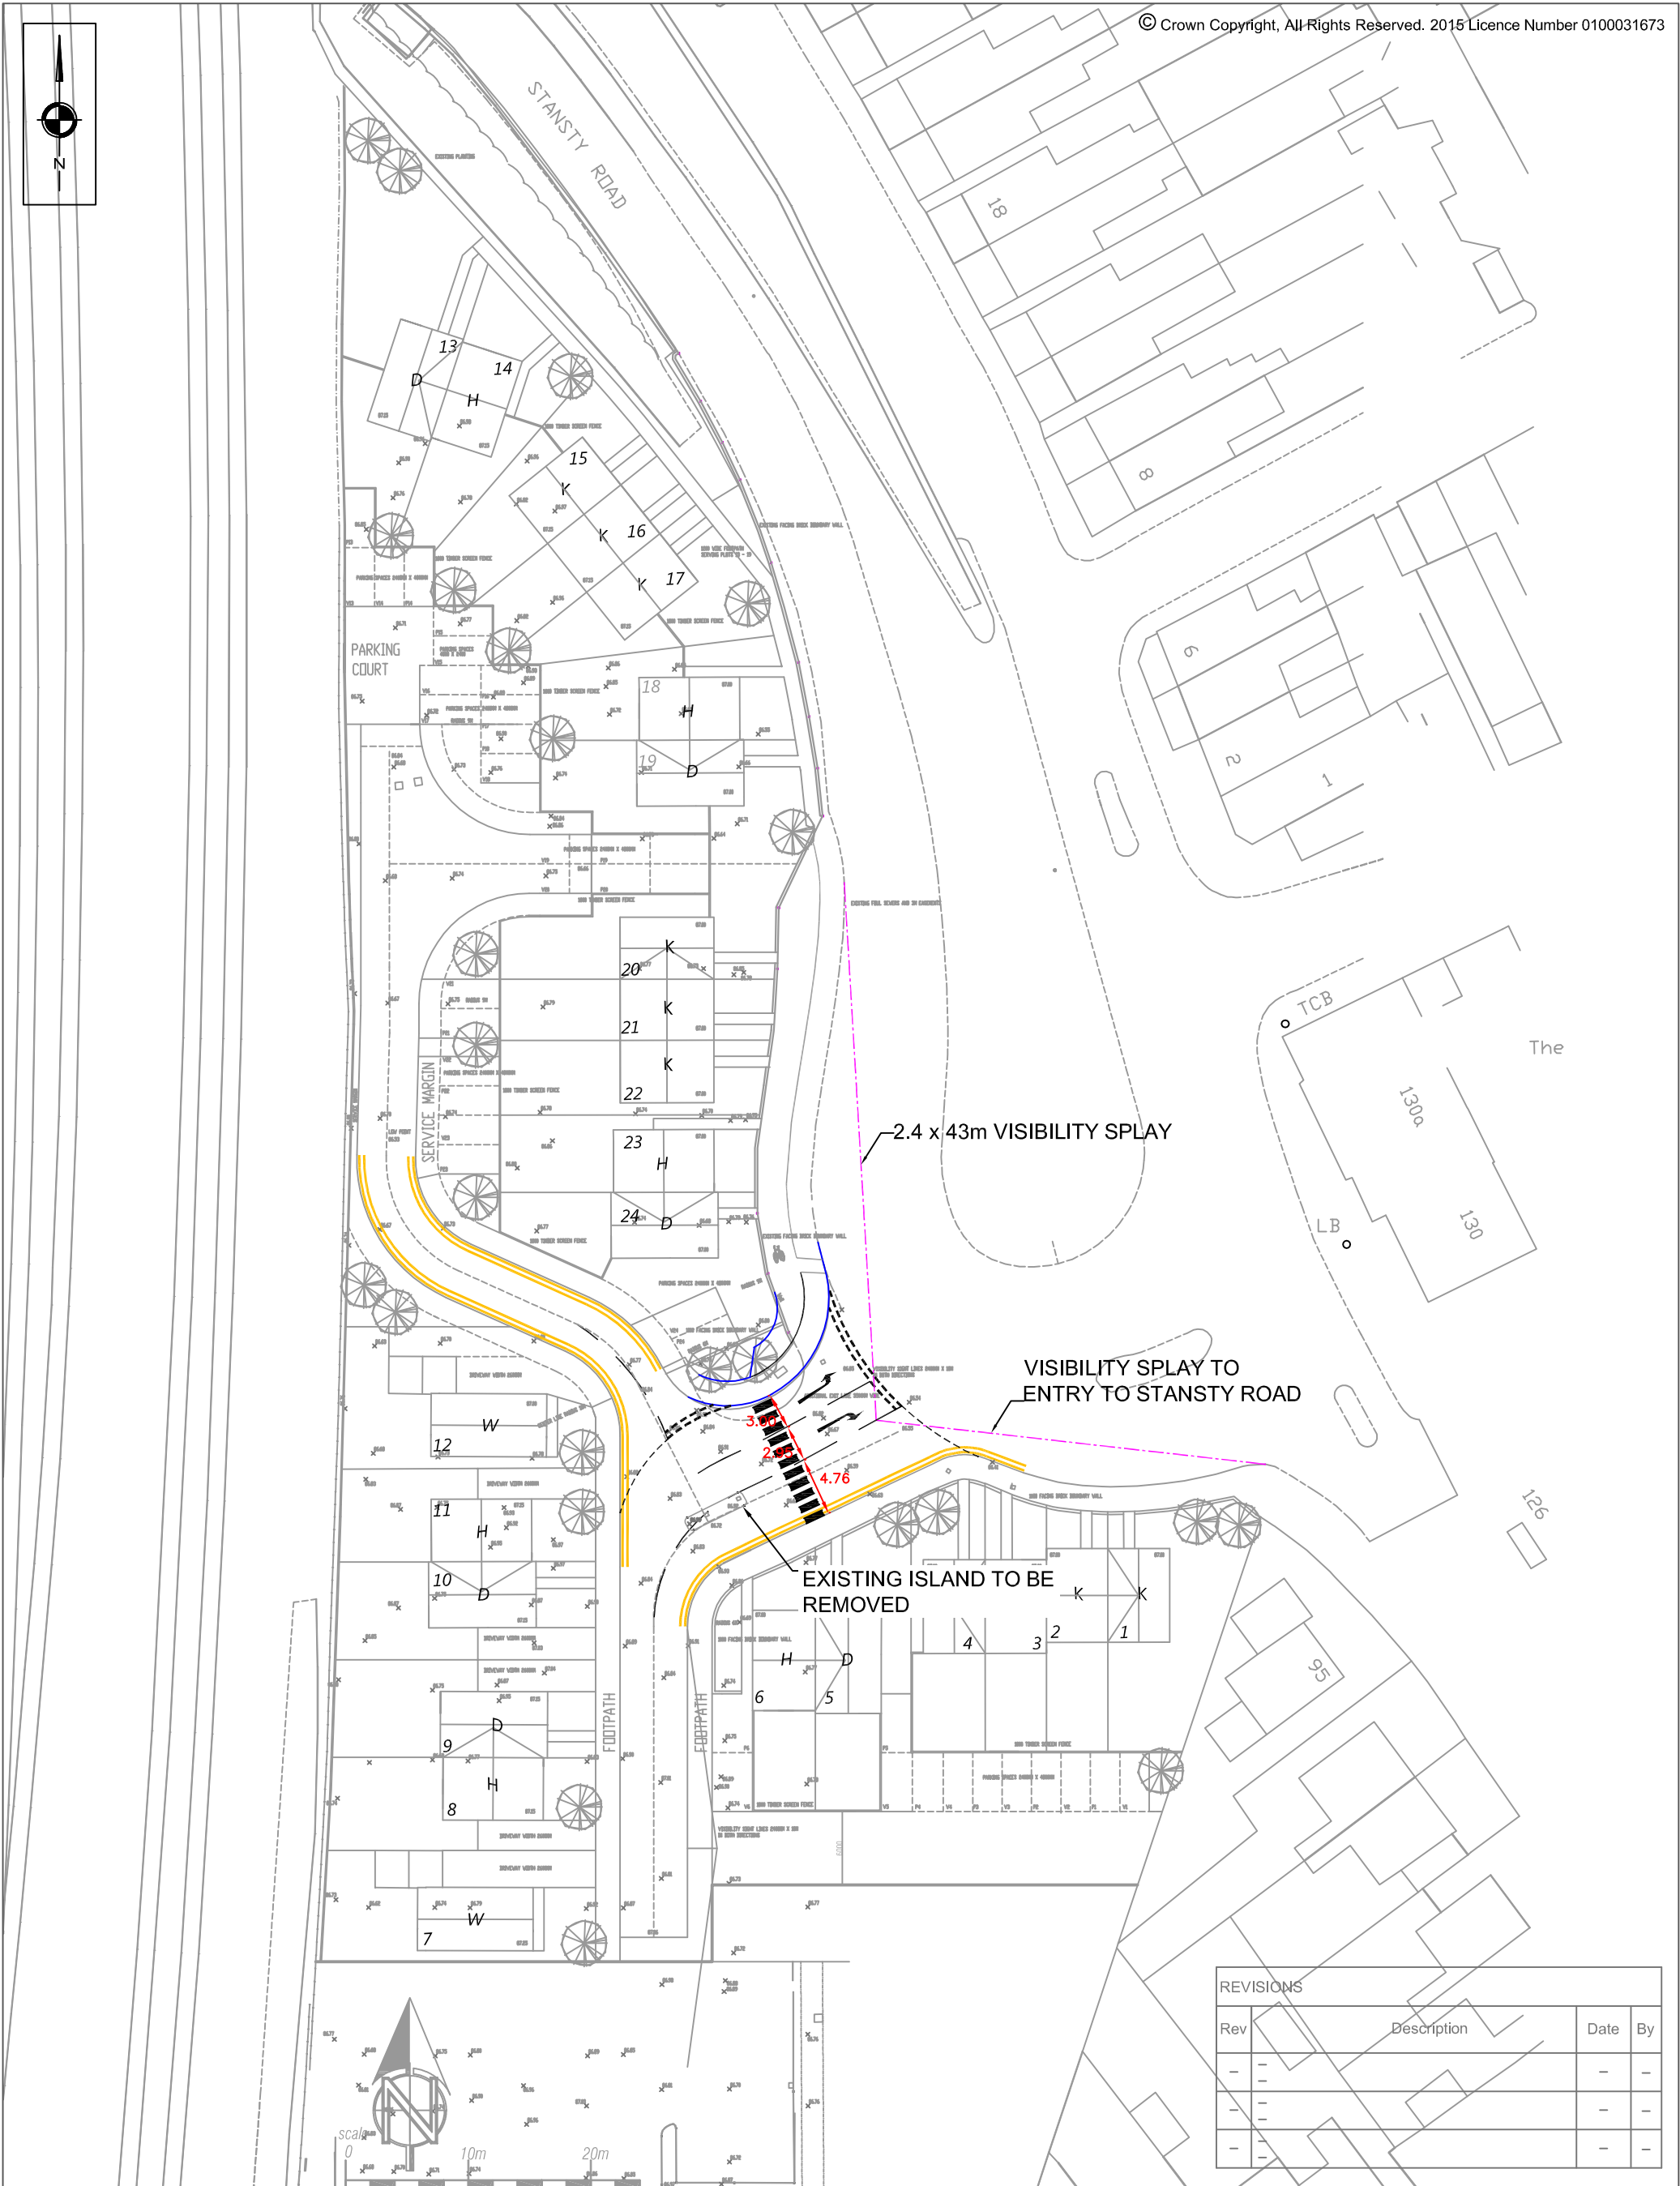

S

C

P

Transportation Planning : Infrastructure Design

2 Mount Street, Manchester, M2 5WQ, Tel 0161 832 4400, Fax 0161 832 5111
www.scptransport.co.uk, Email info@scptransport.co.uk

Project Title
STANSTY ROAD, WREXHAM

Drawing Title
PROPOSED SITE ACCESS ARRANGEMENT

Scale
1:500 @ A3
Date
24.12.2015
Approved/ Unapproved
-

By
BA
Checked
PT
Status
PLANNING

Drawing No.
SCP/15246/F02
Revision
-