


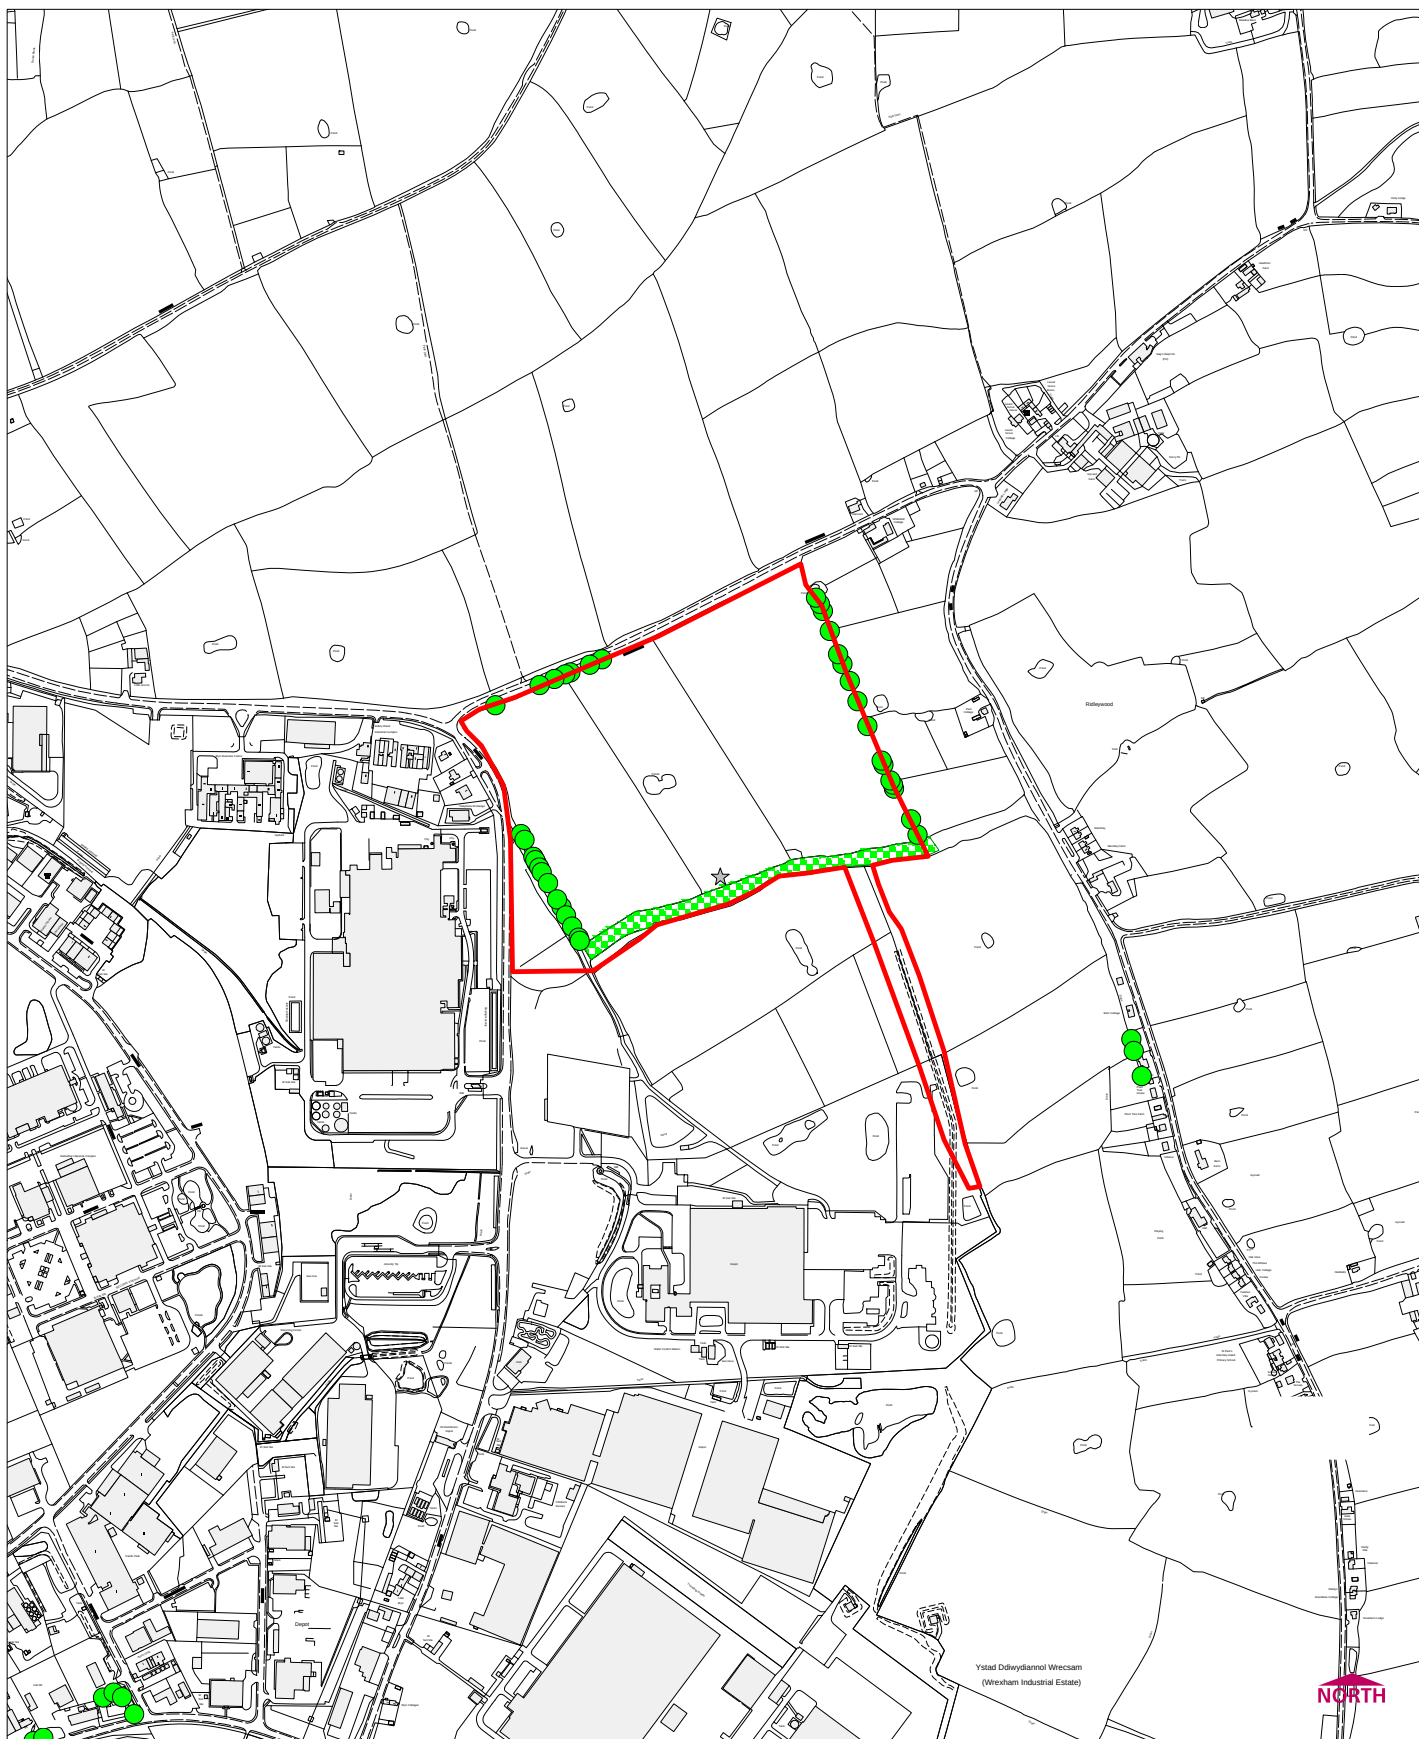

© Crown copyright. All rights reserved. 100023429. 2016

Head of Environment and Planning
Planning Services
16 Lord Street, Wrexham LL11 1LG

Date: 20/12/2016
Scale: 1:10000
OS Sheet: SJ3950

Town & Country Planning Act 1990 Appeal Site



P/2016/0327
Land South of Ridleywood Lane
and East of Bryn Lane
Wrexham Industrial Estate



Tree Preservation Order - Woodland



Tree Preservation Order - Individual Tree

