


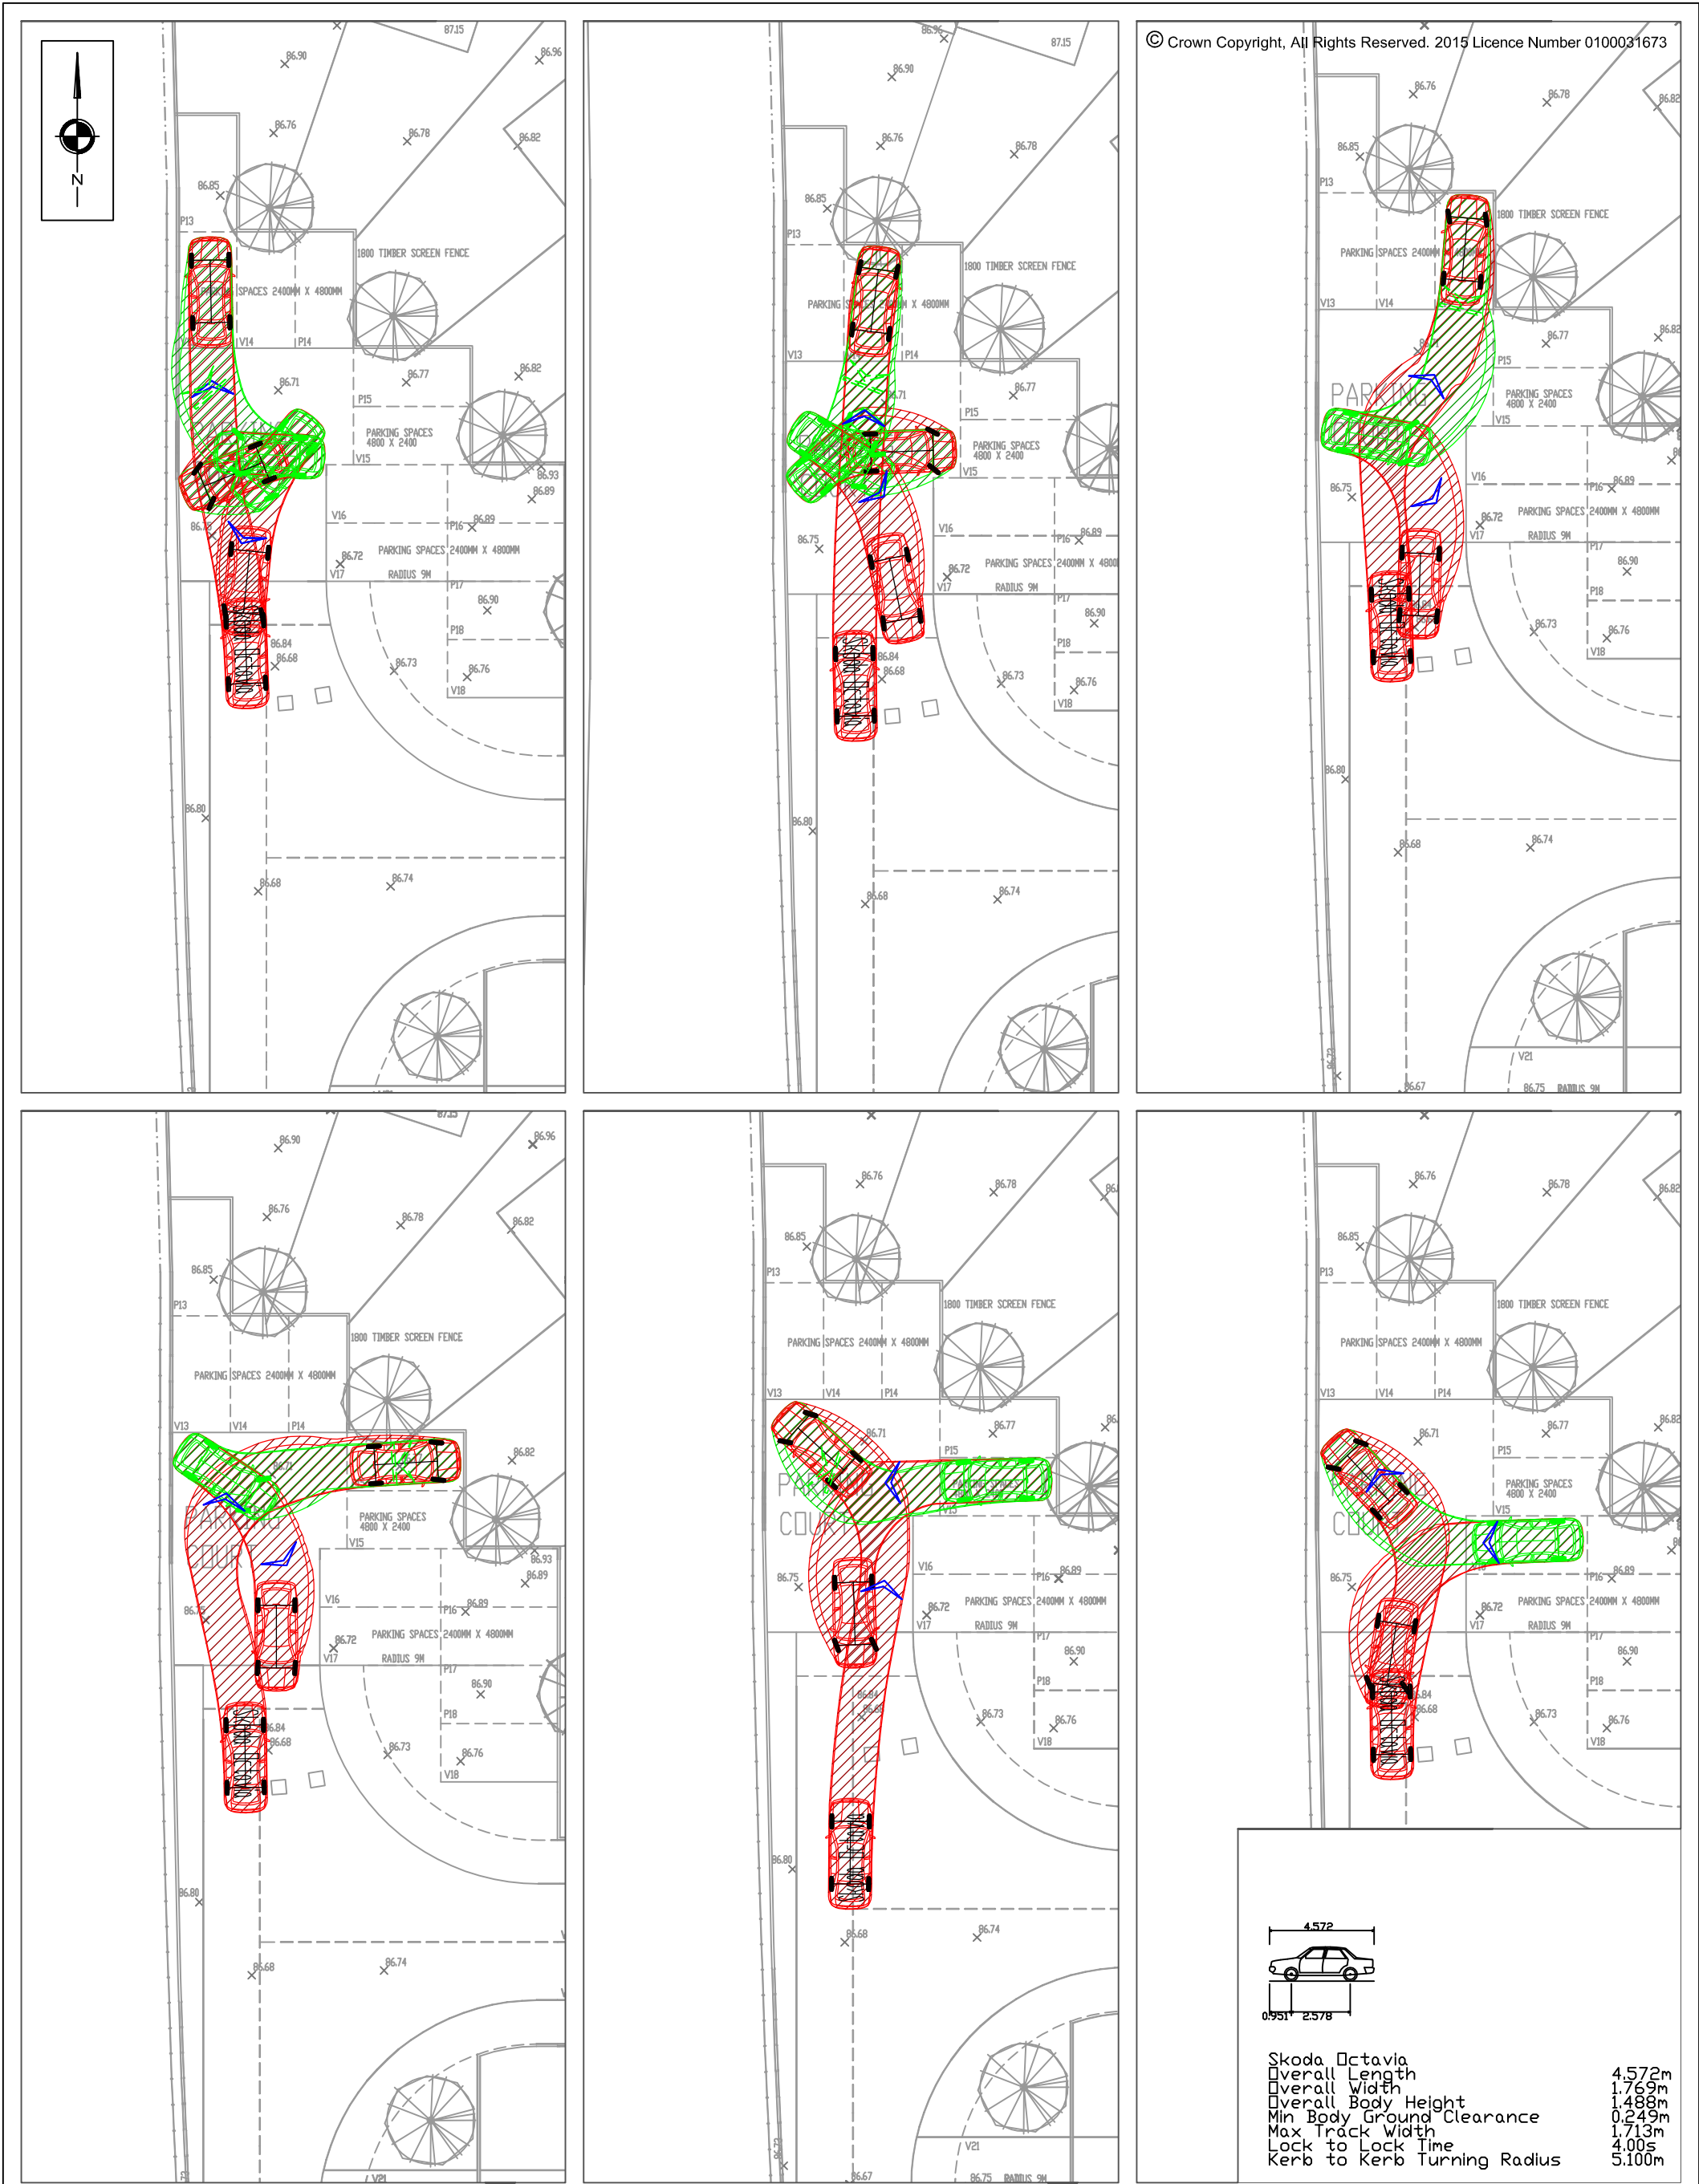

S C P Transportation Planning : Infrastructure Design 2 Mount Street, Manchester, M2 5WQ, Tel 0161 832 4400, Fax 0161 832 5111 www.scptransport.co.uk, Email info@scptransport.co.uk	Project Title	Drawing Title	Scale	By	Drawing No.
	STANSTY ROAD, WREXHAM	SWEPT PATH ANALYSIS	1:250 @ A3	BA	SCP/15246/ATR02
		LARGE CAR	Date 24.12.2015	Checked PT	Revision
			Approved/ Unapproved -	Status PLANNING	-