


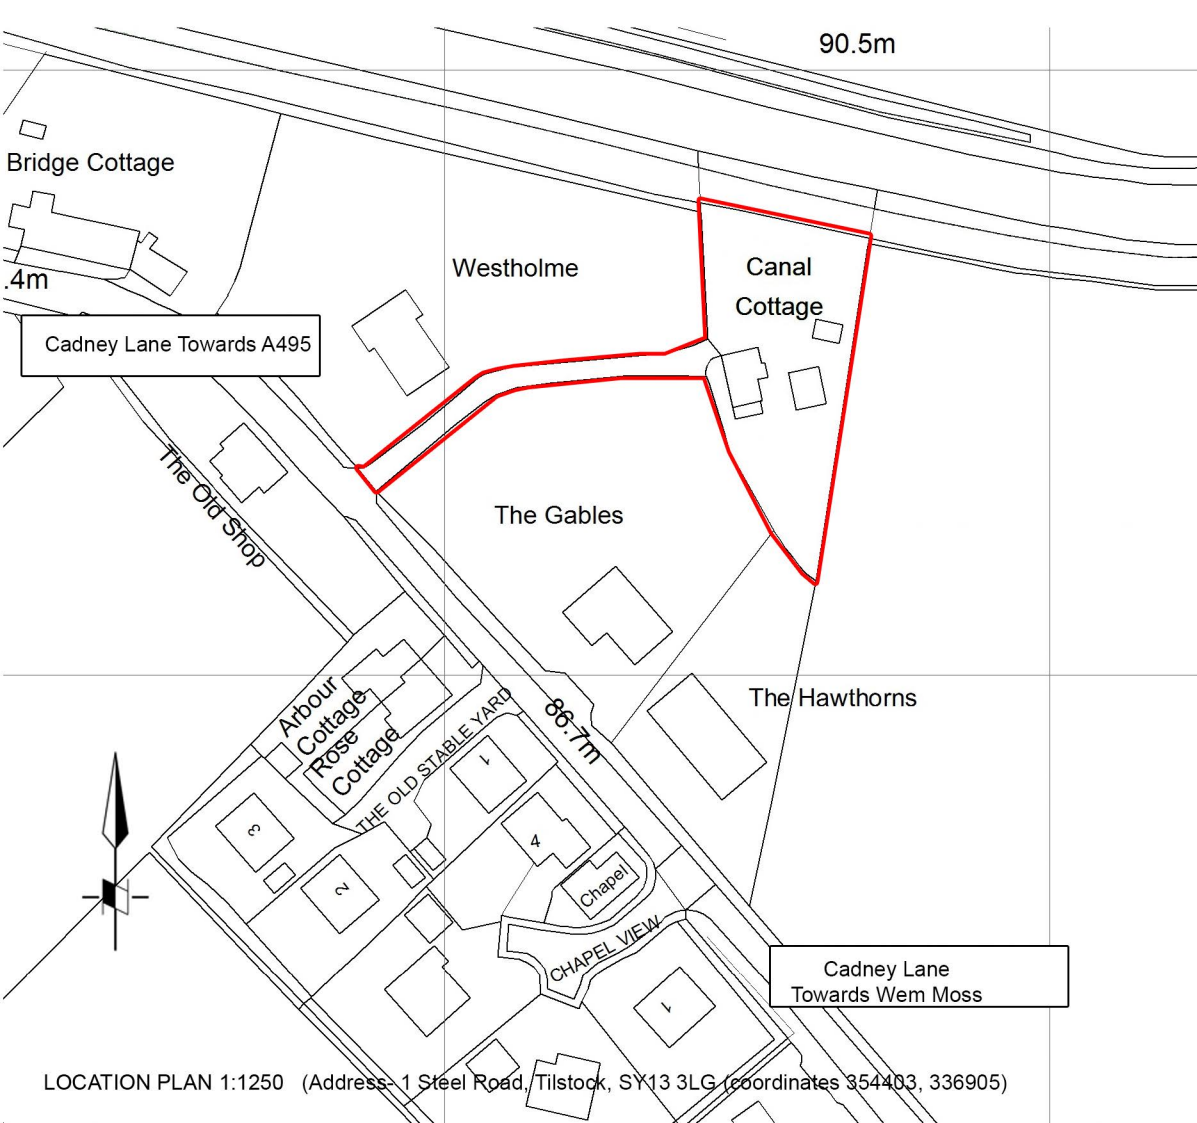

Supplied by Streetwise Maps Ltd
www.streetwise.net
Licence No: 100047474
09:23:54 19/08/2016

CENTRE COORDINATES: 346127 , 335407

Canal Cottage
(applicant's development Boundary (in red))
all land owned by the applicant except the lane.

Revisions:
P1 (Nov 2016):-
a/ ownership boundary amended
b/ land intended to be purchased highlighted

Status: Planning Issue

Client: Mr & Mrs Davey
Project No: 16.26
Project: Replacement Dwelling

Drawing Title:

Location Plan

Date: August 2016
Scale: 1:1250 @ A4
Drawn By: AC

Drawing No:
16.26_L106_P1

AC | Architecture Ltd

Royal Institute of British Architects

Address: 3 The Mount, Whitchurch
Shropshire, SY13 1GX

Tel: 07887 914 903

Email: info@acarchitecture.co.uk
Website: www.acarchitecture.co.uk

LOCATION PLAN 1:1250 (Address- 1 Steel Road, Tilstock, SY13 3LG (coordinates 354403, 336905))