


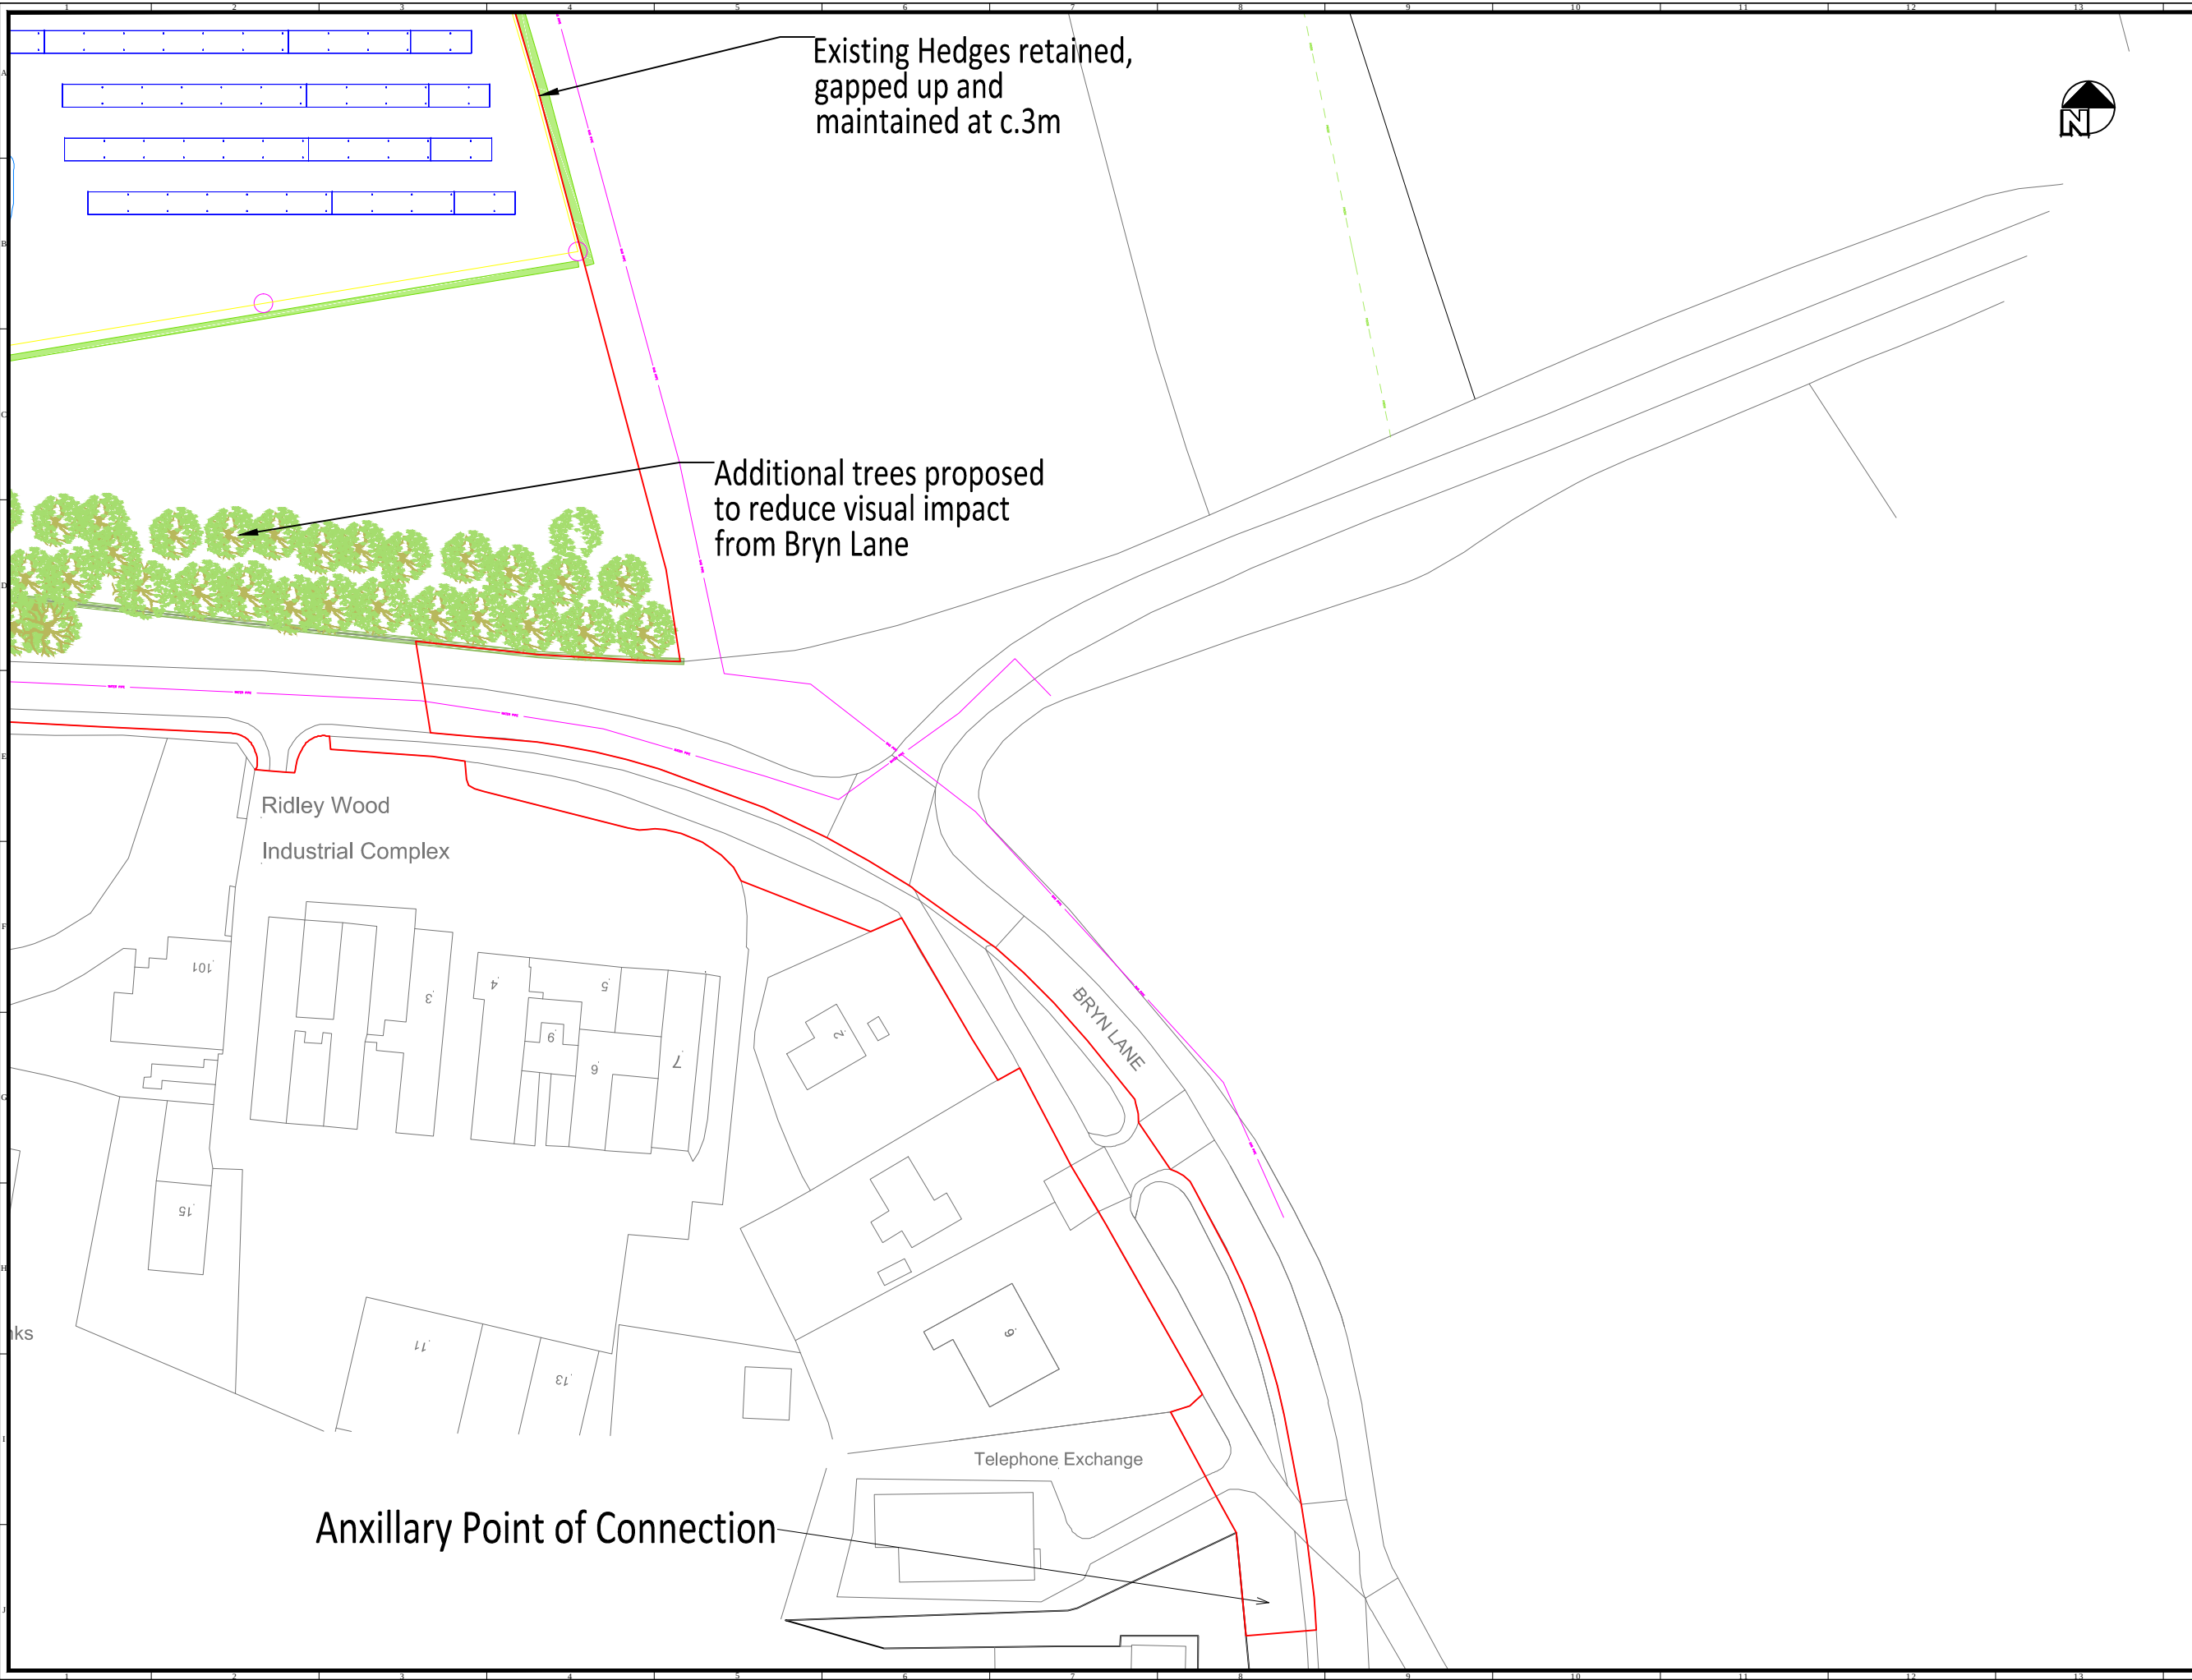

TGC-SITE-DESIGN

GENERAL NOTES

A. DO NOT SCALE FROM THIS DRAWING

B. ALL DIMENSIONS ARE IN METERS UNLESS NOTED OTHERWISE.

System Info:

Module Rating:	280Wp	320Wp
System Size*:	5.61MWp	6.41MWp
Area Bounded by Fence:	10.2ha	
Area of Site:	12.6ha	

*Precise module rating cannot be specified at this stage and will be selected based on market availability post consent. Site capacity shows system size based on typical low and high panel rating specification being used. Range of panel ratings are achieved with the same physical panel dimensions given above.

Legend:

	Existing Services
	Grid Balancing Equipment Container
	Inverter Cabin
	33kV Substation
	Switchgear Housing
	Comms Building
	4m CCTV Poles
	Site Boundary
	80 PV Modules
	40 PV Modules
	20 PV Modules
	Fence
	Track
	Public Rights of Way
	Gas Easement Area
	Trees
	Existing Landscaping
	New Landscaping

Rev	Details
A9	Site fence moved back from Bryn Lane to reduce visual impact and addition of trees



Designed by TGC Renewables

Project Title
226-04-PV Gourton Hall

Drawing Title
Site Design

Drawing Path

Drawn NM/SC	Checked JJ	Approved RA
Scale 1:1000	Paper Size A3	Status Draft
Date 9/11/2015 9:57 AM		Rev A9