


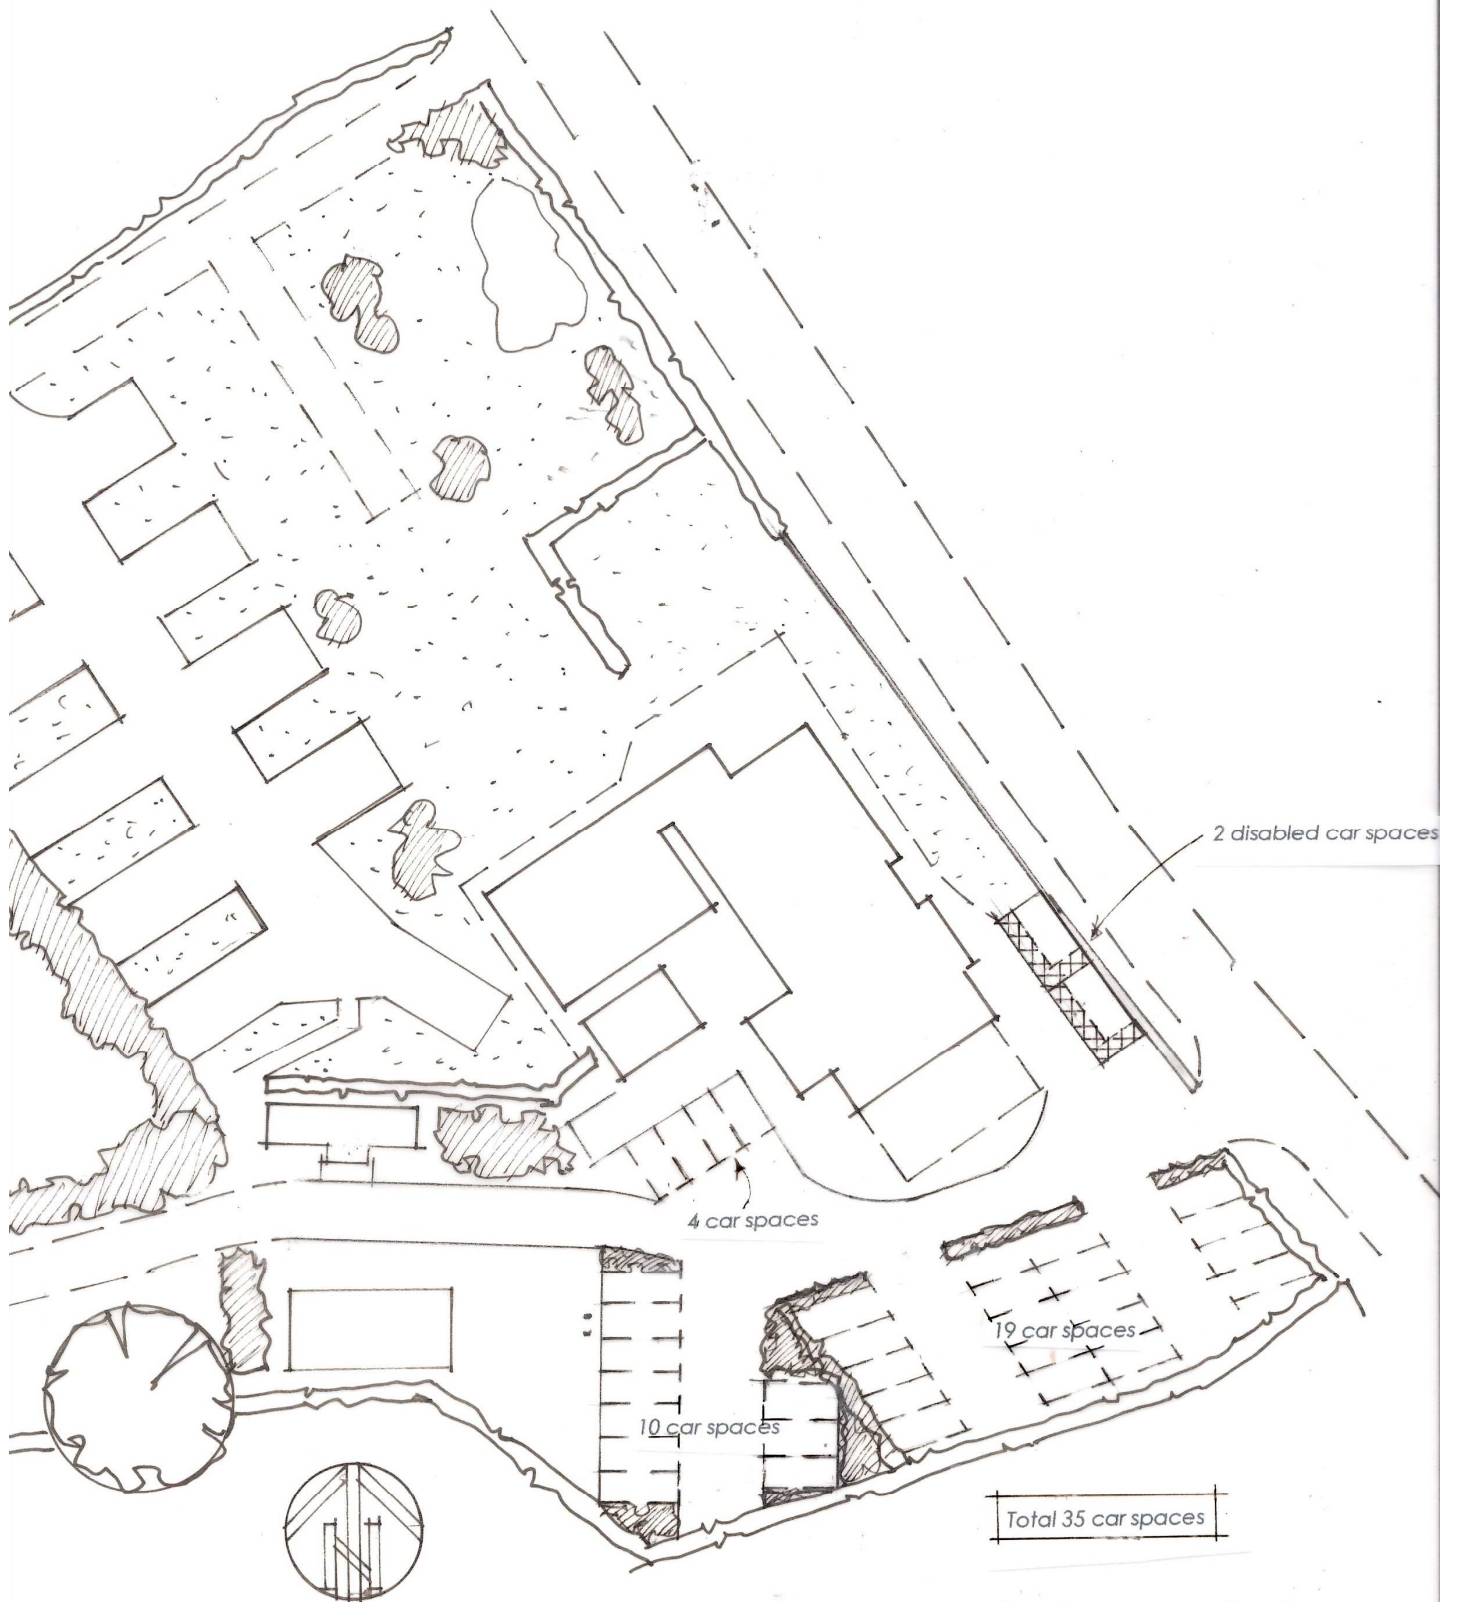

Trotting Mare Caravan Park

Proposed car parking layout

Scale 1:500