


PLAN 2

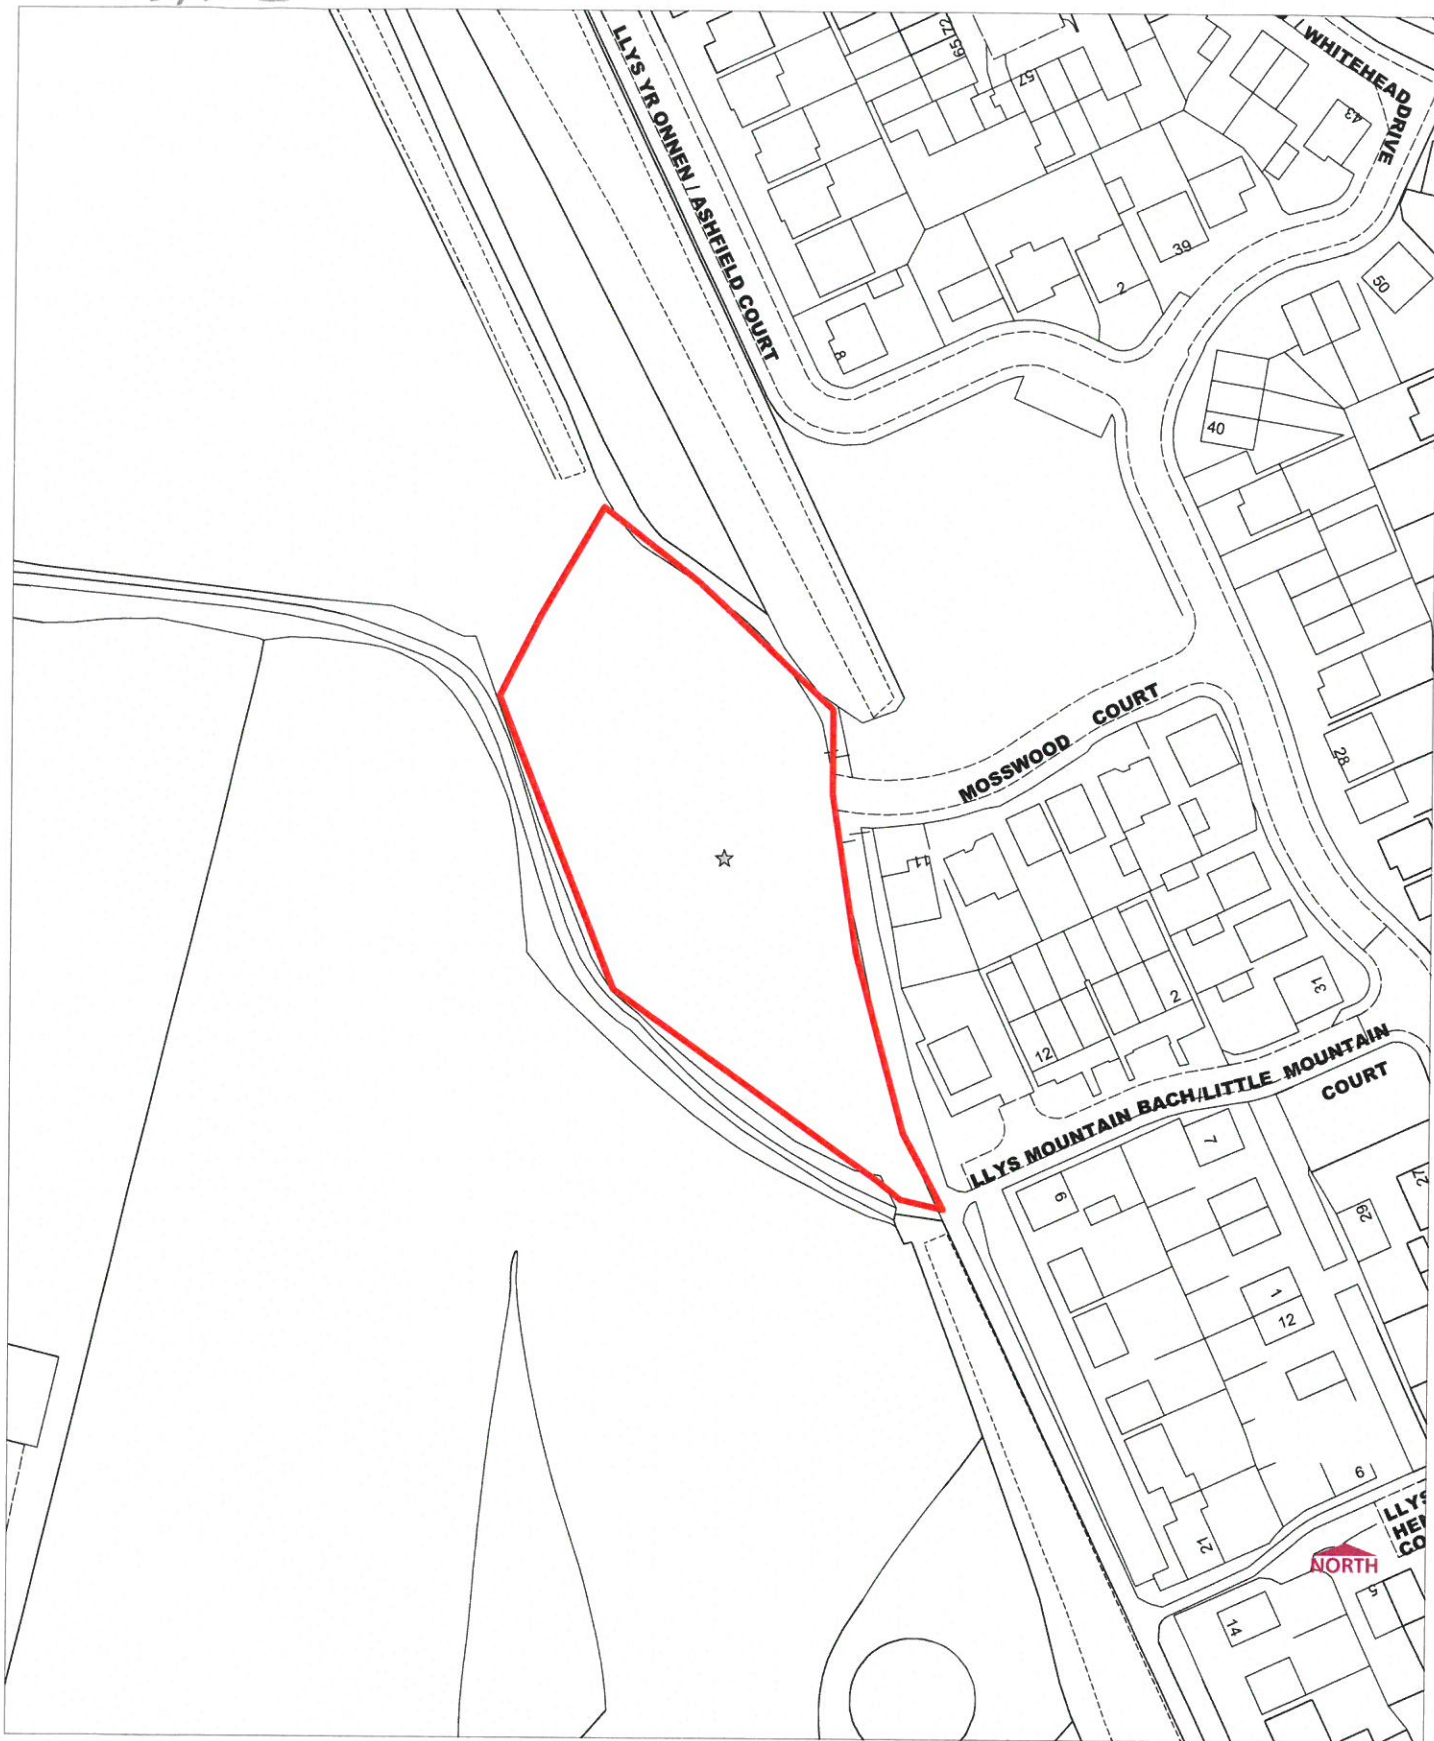

© Crown copyright. All rights reserved. 100023429. 2016

Head of Environment and Planning
Planning Services
16 Lord Street, Wrexham LL11 1LG

**Town & Country Planning Act 1990
Section 106 Obligation**

Date: 08/05/2016
Scale: 1:1250
OS Sheet: SJ3151



P/2016/0228
Land at Whitehead Drive, Off Gatewen
New Broughton, Wrexham

