


2B/4P
PLOT 3
(HOUSE TYPE B)

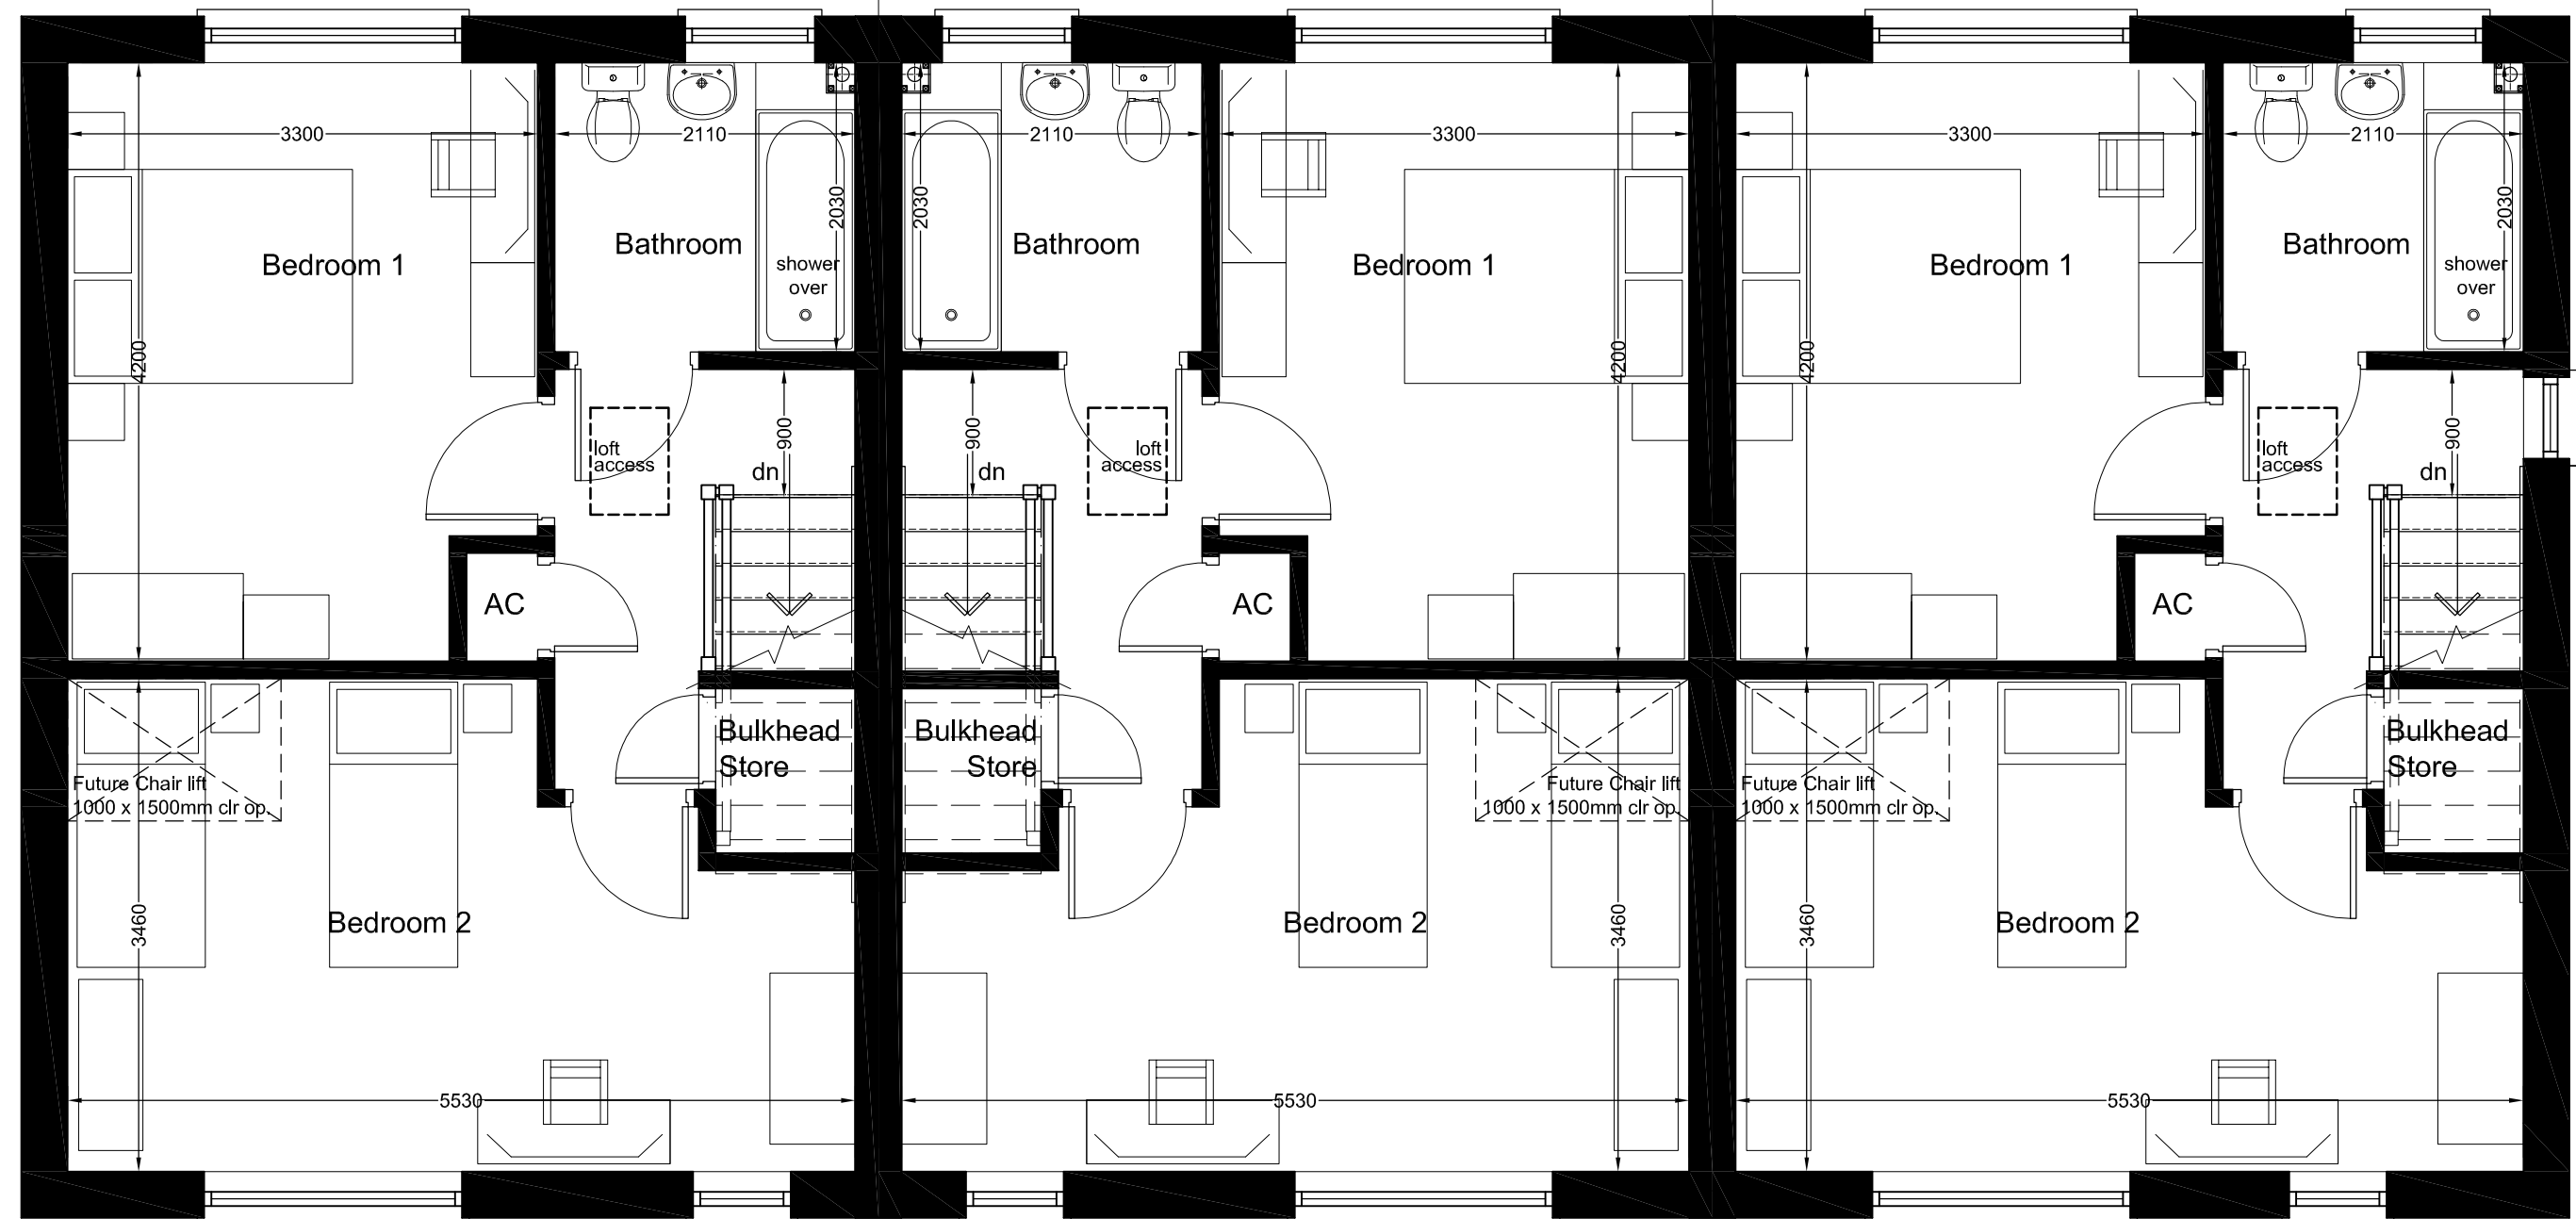

NOTE:
ALL DIMENSIONS ARE TO FACE OF PLASTER SKIM.
THESE DIMENSIONS ALLOW FOR MINIMUM DQR & LIFETIME HOMES DESIGN
STANDARDS TO BE ACHIEVED.



A	13/11/15 - Side FF window to Plot 3 bedroom removed.				C.B.	C.B.
Rev:	Description:	Initial:			Check:	
Client	GRWP CYNEFIN		Dwg. Title	2B/4P House GA Plan FIRST FLOOR		
Project	Re- Development of site at Parsonage Road, Gresford LL12 8PF		Scale	1:50	Drawn	C.B.
			Dwg. No.	6955/L(2)02		Revision
						A

ORIGINAL DRAWING SIZE 420 x 297 (A3)

0 10 20 50mm NATURAL SCALE