

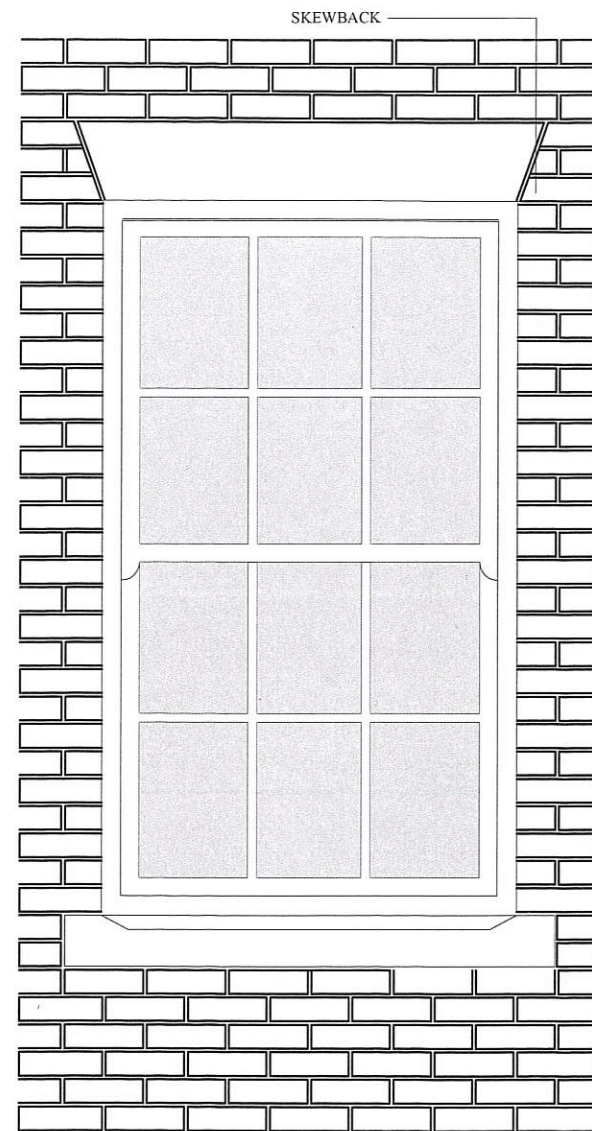


Copyright of this drawing is vested in the Architect and it must not be copied or reproduced without consent. Figured dimensions only are to be taken from this drawing. All contractors must visit the site and be responsible for taking and checking all dimensions relative to their work. HUAM Ltd are to be advised of any variation between drawings and site conditions.
DO NOT SCALE OFF THIS DRAWING.....IF IN DOUBT ASK



Rev.	Drawn	Comments	Date

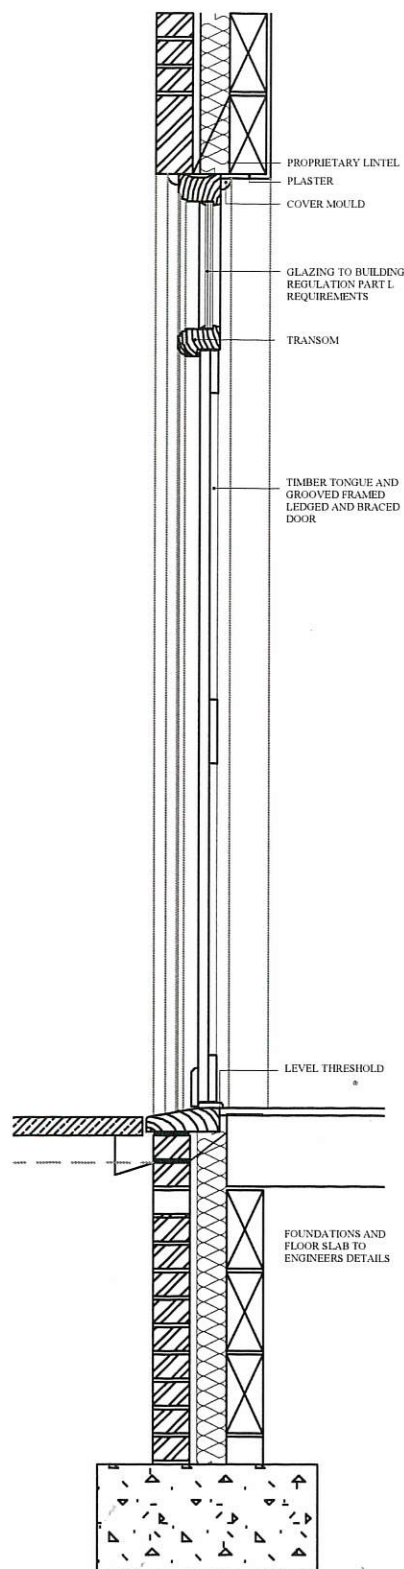

ELEVATION

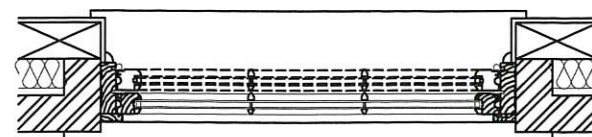

PLAN

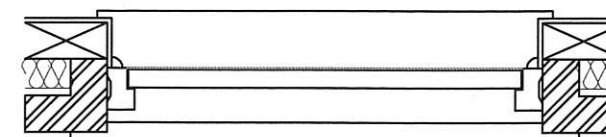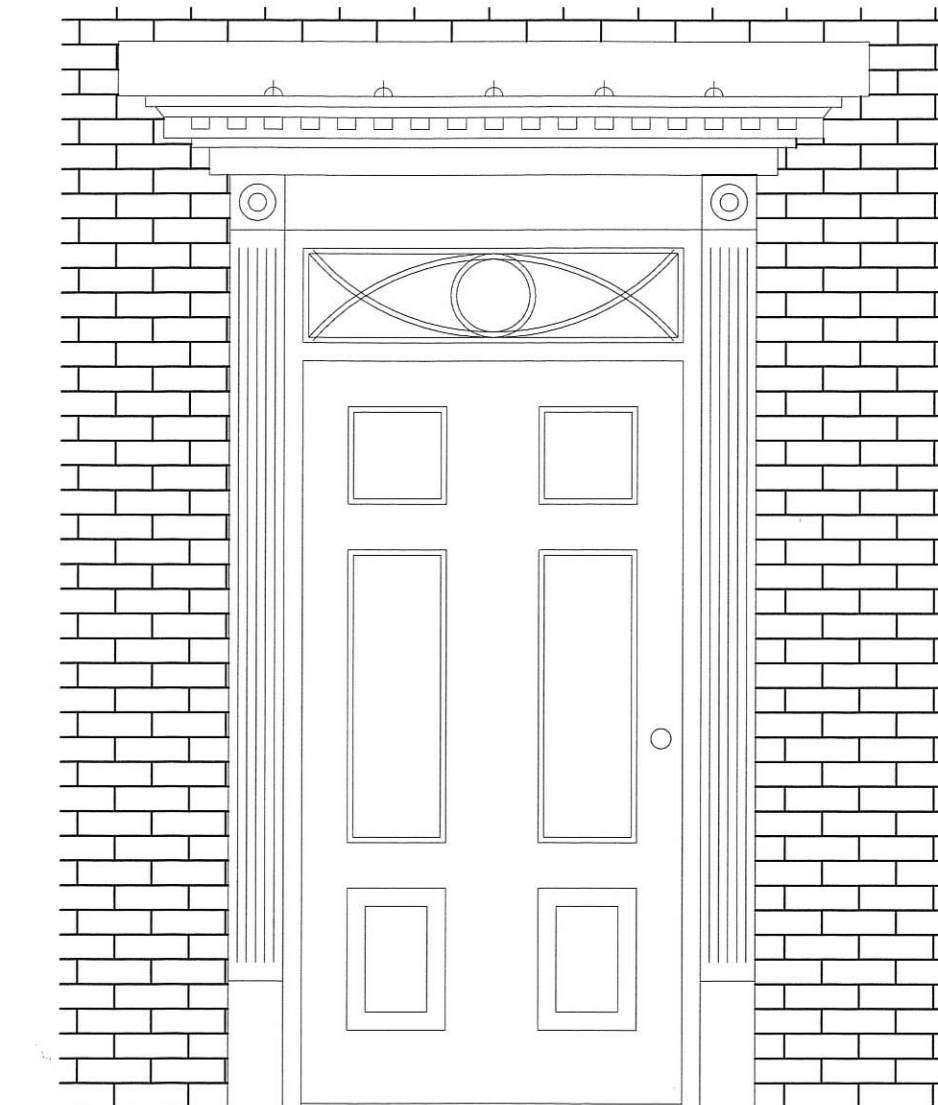

PLAN

hulmeupright

Suite 531,
Genesis Centre,
North Staffs Business Centre,
Innovation Way,
Stoke on Trent, Staffs, ST6 4BF

Tel: 01782 366185
Email: stoke@hu-arch.co.uk

www.hulmeupright.co.uk

architects cdmco-ordinators

Client

LOXLEY DEVELOPMENT

Project

WYNNSTAY HALL DEVELOPMENT

Title

DETAIL EXAMPLE

Status

PLANNING

Date

SEPTEMBER 2015

Drawn

MRF

Scale @A3

1:20

Checked

Project No

Drawing No.

M1192 AL[0]11

Rev

File Ref: M1