



Proposed GA Plan - 1:200 scale

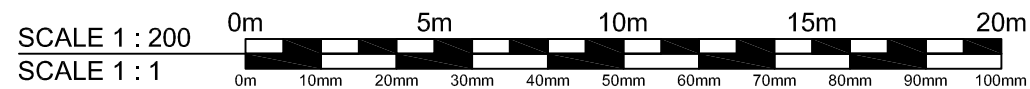

CAD file reference J:\0839NES Wrexham\17.0 - DWG & I.S\100 Series Planning

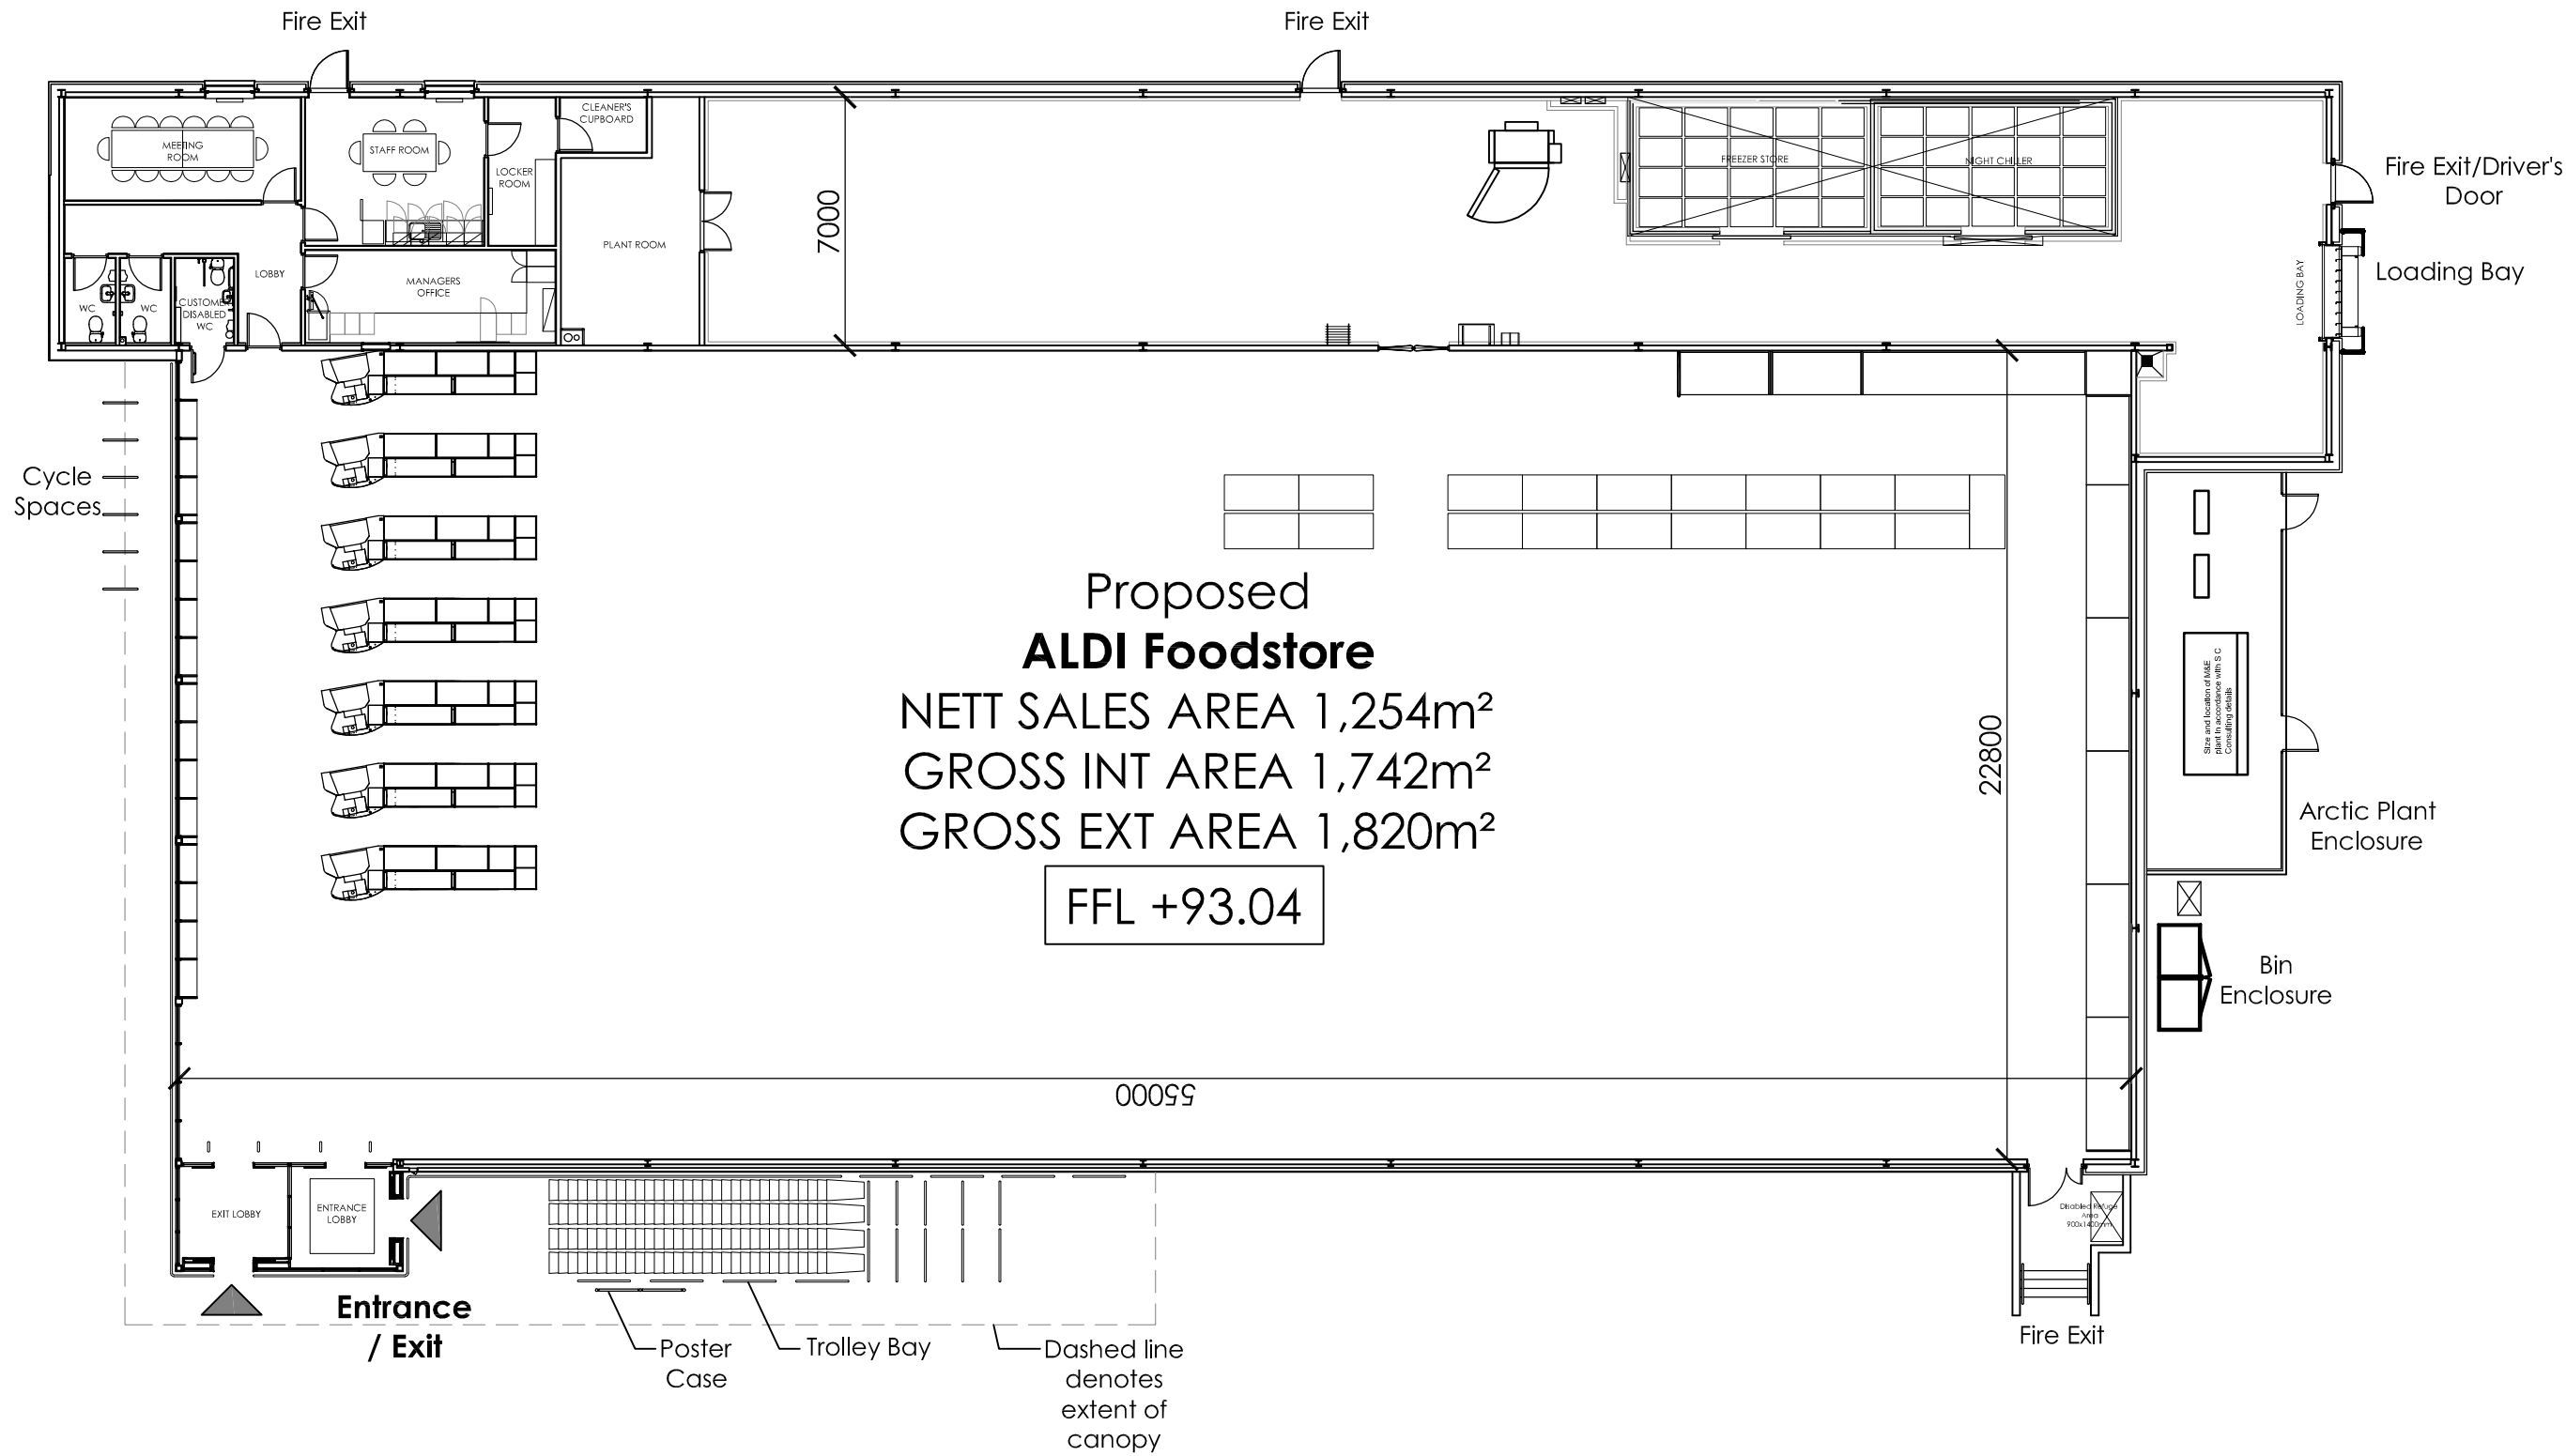

Rev	Date	Description	Rev By	Chk'd By
A	28/10/15	Meeting room F/E removed	TCSS	AH
Project Title		PROPOSED DEVELOPMENT		
		AMBULANCE STATION SITE RUTHIN ROAD WREXHAM		
Client		ALDI STORE LTD.		
Status		PLANNING		
Scale		1:200	Drawing Size	A2
Drawn By		TCSS	Checked By	SSR
			Date	04/06/15
Drawing Title		PROPOSED GA PLAN		
Job-Dwg No		0839NES-103		Rev A

- ☐ THE HARRIS PARTNERSHIP WAKEFIELD
2 St. Johns North, Wakefield, WF1 3QA
t. 01924 291 800 f. 01924 290 072
- ☒ THE HARRIS PARTNERSHIP MANCHESTER
2nd Floor, Carvers Warehouse,
77 Dale Street, Manchester, M1 2HG
t. 0161 238 8555 f. 0161 244 5809
- ☐ THE HARRIS PARTNERSHIP MILTON KEYNES
The Old Rectory, 79 High Street
Newport Pagnell, MK16 8AB
t. 01908 211 577 f. 01908 211 722
- ☐ THE HARRIS PARTNERSHIP READING
101 London Road, Reading, RG1 5BY
t. 0118 950 7700 f. 0118 956 8642



This drawing is copyright and may not be reproduced in whole or part without written authority. Do not scale off this drawing.