


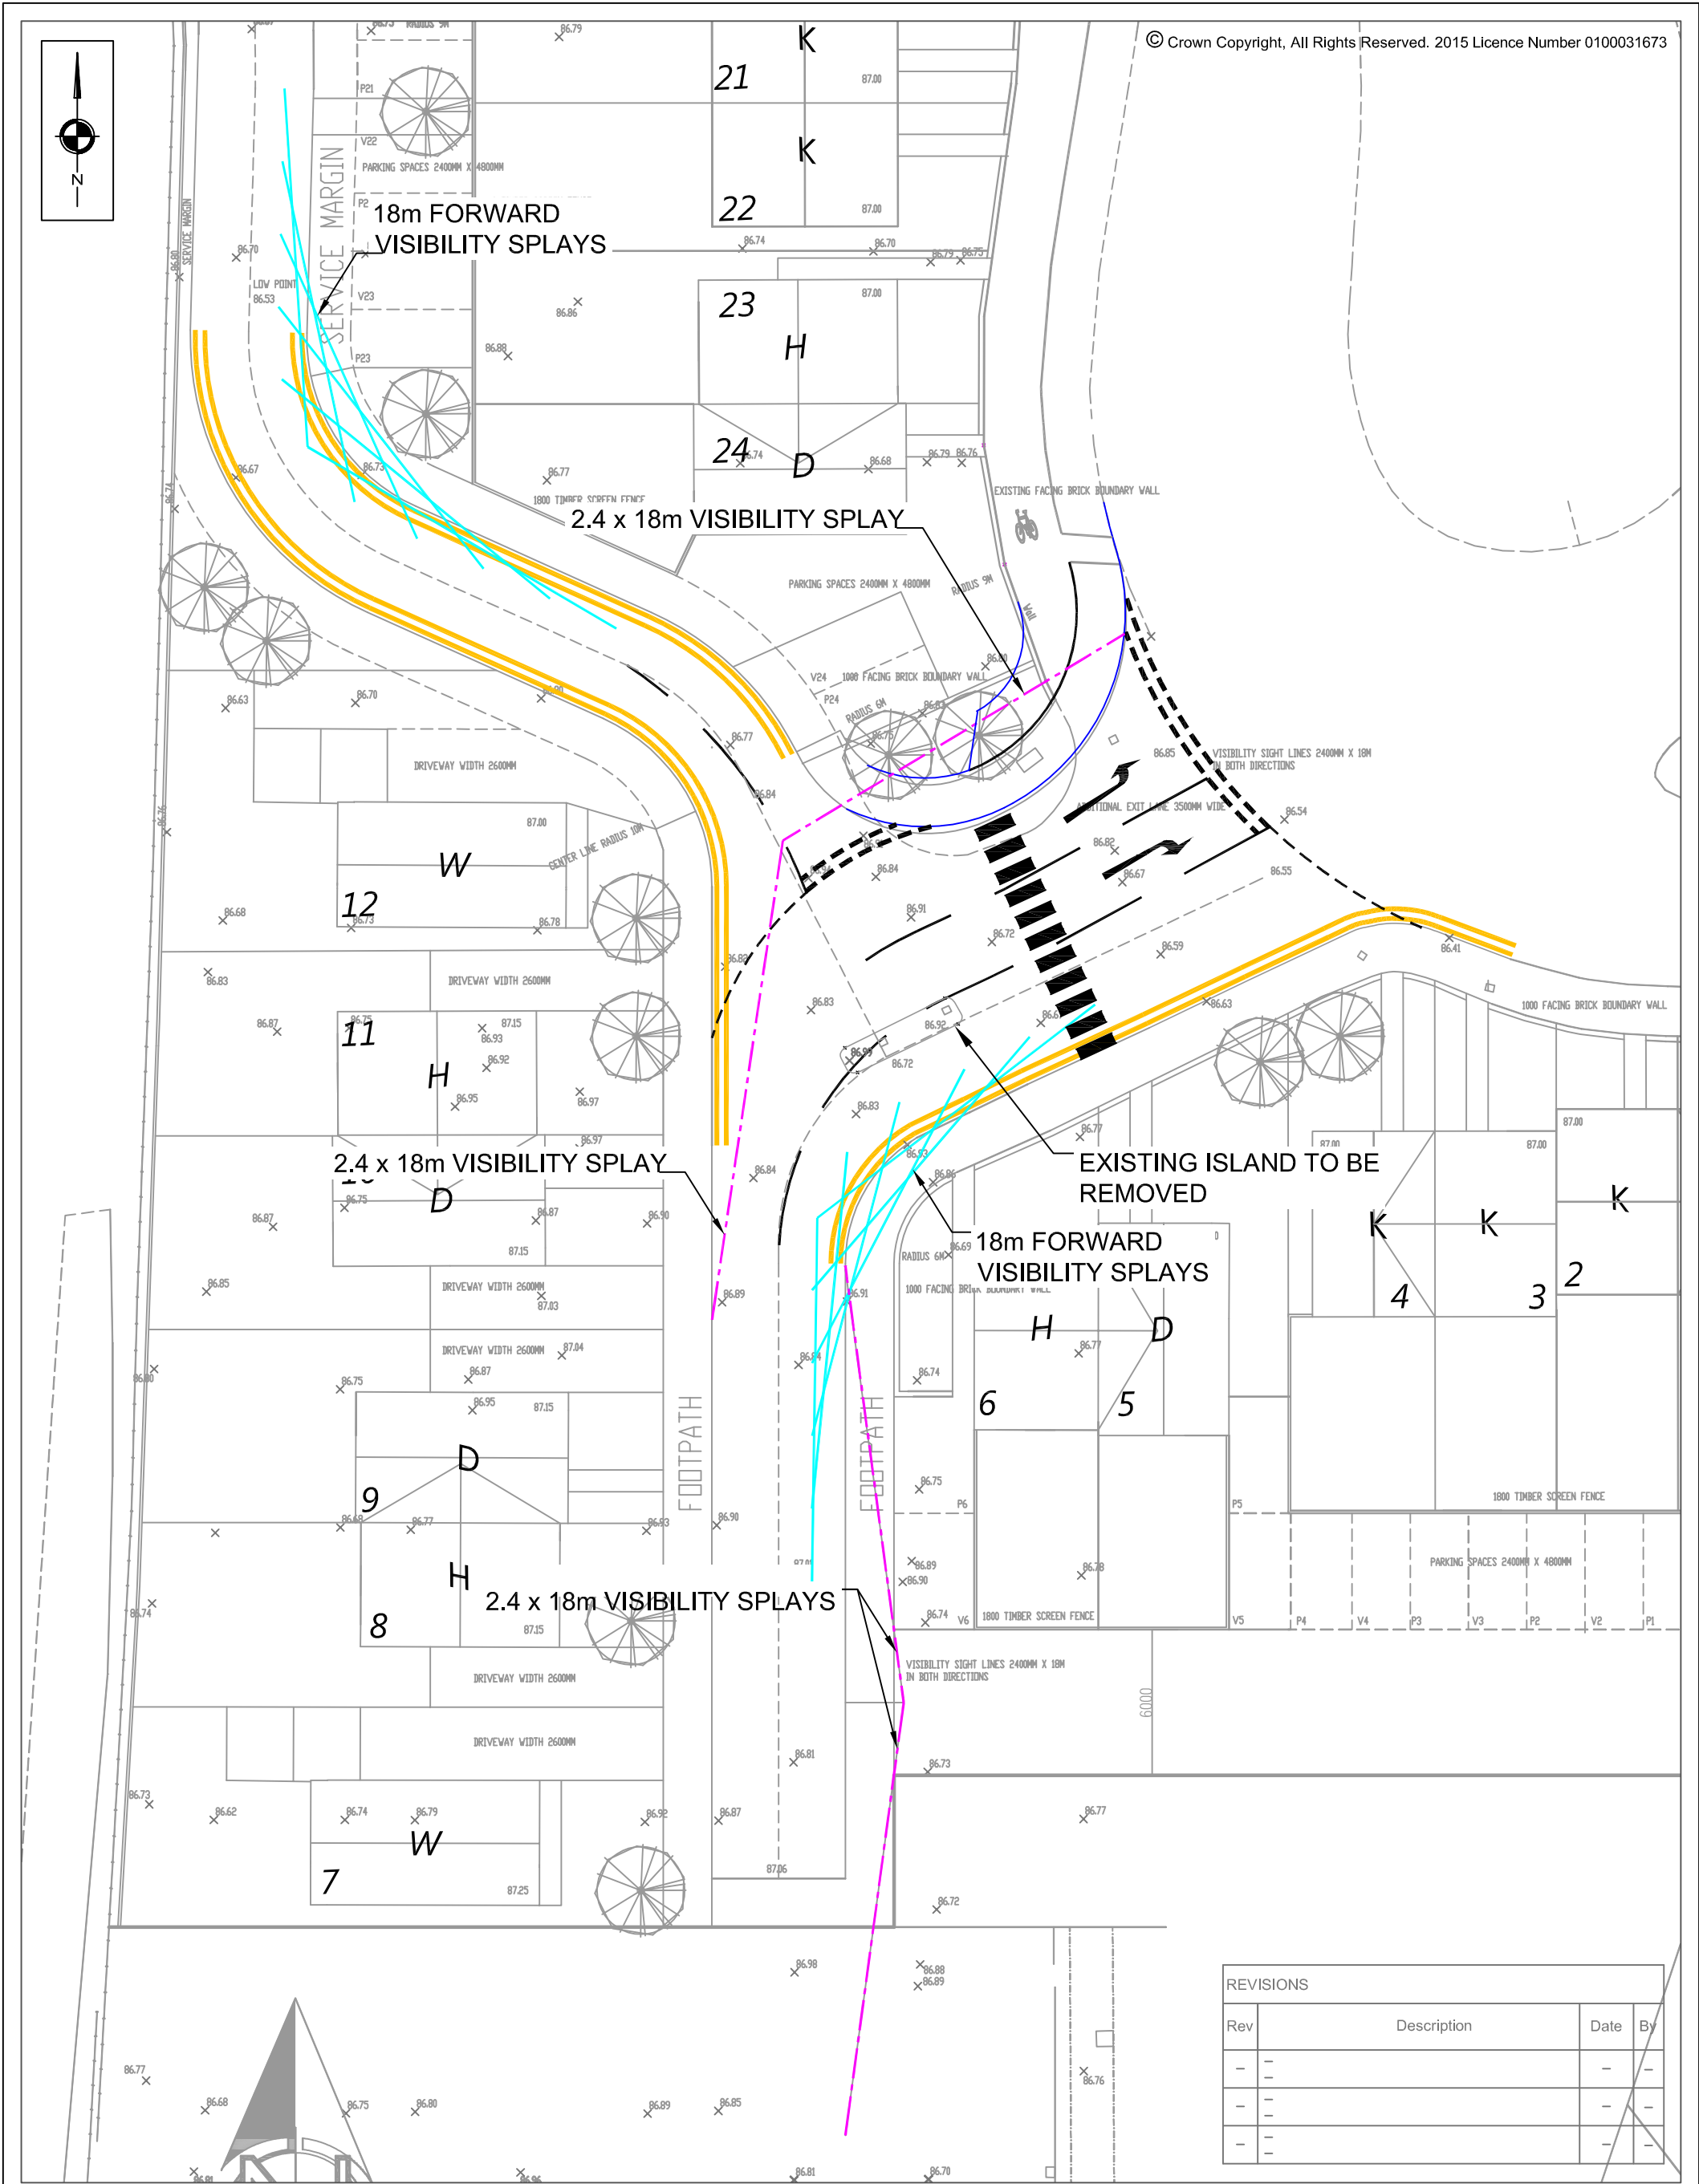

© Crown Copyright, All Rights Reserved. 2015 Licence Number 0100031673

 SCP Transportation Planning : Infrastructure Design 2 Mount Street, Manchester, M2 5WQ, Tel 0161 832 4400, Fax 0161 832 5111 www.scptransport.co.uk, Email info@scptransport.co.uk	Project Title	Drawing Title	Scale	By	Drawing No.
	STANSTY ROAD, WREXHAM	JUNCTION VISIBILITY AND FORWARD VISIBILITY	1:250 @ A3	BA	SCP/15246/F01
			Date	Checked	Revision
			24.12.2015	PT	-
			Approved/ Unapproved	Status	
			-	PLANNING	