



EXTERNAL FINISHES	
CLADDING-	Type 1 - KINGSPAN K3 1000AR METALLIC SILVER CLADDING (RAL 9006)
	Type 2 - KINGSPAN K3 1000AR ANTHRACITE GREY CLADDING (RAL 7016)
250 X 400 ALPHATON MODESIGN TERRACOTTA RANSSCREEN CLADDING BY JAMES & TAYLOR LTD	
SHOPFRONT-	
POLYESTER POWDER COATED ALUMINIUM (RAL 7016)	
BRICK PLINTH-	
BLOCKLAYS BRICK LTD. 'CHARCOAL' BRICKWORK WITH TARMAC Y14 (BLACK) COLOURED MORTAR	
ENTRANCE-	
POLYESTER POWDER COATED ALUMINIUM (RAL 7016 ANTHRACITE)	
STEEL ESCAPE DOORS-	
POLYESTER POWDER COATED COLOUR GREY (RAL 7016)	
WINDOWS-	
POLYESTER POWDER COATED ALUMINIUM (RAL 7016)	
CANOPY-	
POWDER COATED ALUMINIUM TO BS4694 (RAL 7016)	
RAINWATER DOWN PIPES-	
POLYESTER POWDER COATED ALUMINIUM (RAL 7016)	
ROOF-	
EURO CLAD EURO SEAM ES 400 COATED ALUMINIUM STANDING SEAM ROOF SYSTEM COLOUR TO BE ANTHRACITE GREY RAL 7016 WITH HANWIS 0.7MM STEELNER PANEL	
SECTIONAL OVERHEAD DOOR-	
PVC COATED STEEL (RAL 7016)	
TROLLEY BAY RAILS-	
SATIN FINISH STAINLESS STEEL	
HANDRAILS-	
GALVANISED TUBULAR STEEL	
DAMP FLASHING-	
PVC COATED ALUMINIUM - COLOUR METALLIC SILVER (RAL 9006)	
ALL EXPOSED STEELWORK TO BE PAINTED STEELGUARD 144 FINISH COAT TO BE GLOSS FINISH RAL 7016 ANTHRACITE GREY.	

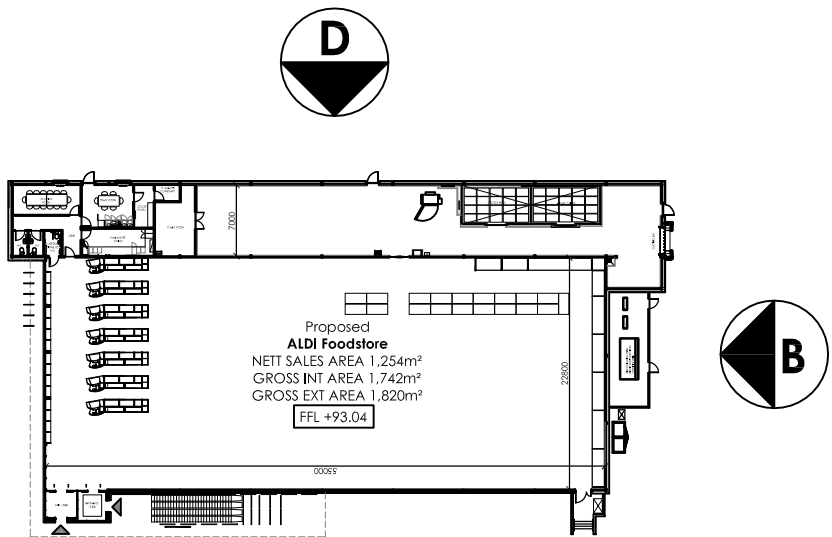

Elevation Key: Not to Scale

Proposed Elevations - 1:200 scale

SCALE 1 : 200 0m 5m 10m 15m 20m
SCALE 1 : 1 0m 10mm 20mm 30mm 40mm 50mm 60mm 70mm 80mm 90mm 100mm

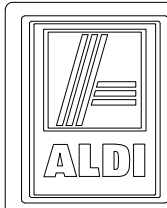B	27/10/15	Meeting room F/E removed	TCSS	---
A	07/07/15	Retaining wall added	TCSS	---
Rev	Date	Description	Rev By	Chk'd By
Project Title	PROPOSED DEVELOPMENT			
	AMBULANCE STATION SITE RUTHIN ROAD WREXHAM			
Client	ALDI STORE LTD.			
Status	PLANNING			
Scale	1:200		Drawing Size	A2
Drawn By	TCSS	Checked By	SSR	Date 04/06/15
Drawing Title	PROPOSED ELEVATIONS			
Job-Dwg No	0839NES-104			Rev B

☐ THE HARRIS PARTNERSHIP WAKEFIELD 2 St. Johns North, Wakefield, WF1 3QA t. 01924 291 800 f. 01924 290 072	
☒ THE HARRIS PARTNERSHIP MANCHESTER 2nd Floor, Carvers Warehouse, 77 Dale Street, Manchester, M1 2HG t. 0161 238 8555 f. 0161 244 5809	
☐ THE HARRIS PARTNERSHIP MILTON KEYNES The Old Rectory, 79 High Street Newport Pagnell, MK16 8AB t. 01908 211 577 f. 01908 211 722	
☐ THE HARRIS PARTNERSHIP READING 101 London Road, Reading, RG1 5BY t. 0118 950 7700 f. 0118 956 8642	