


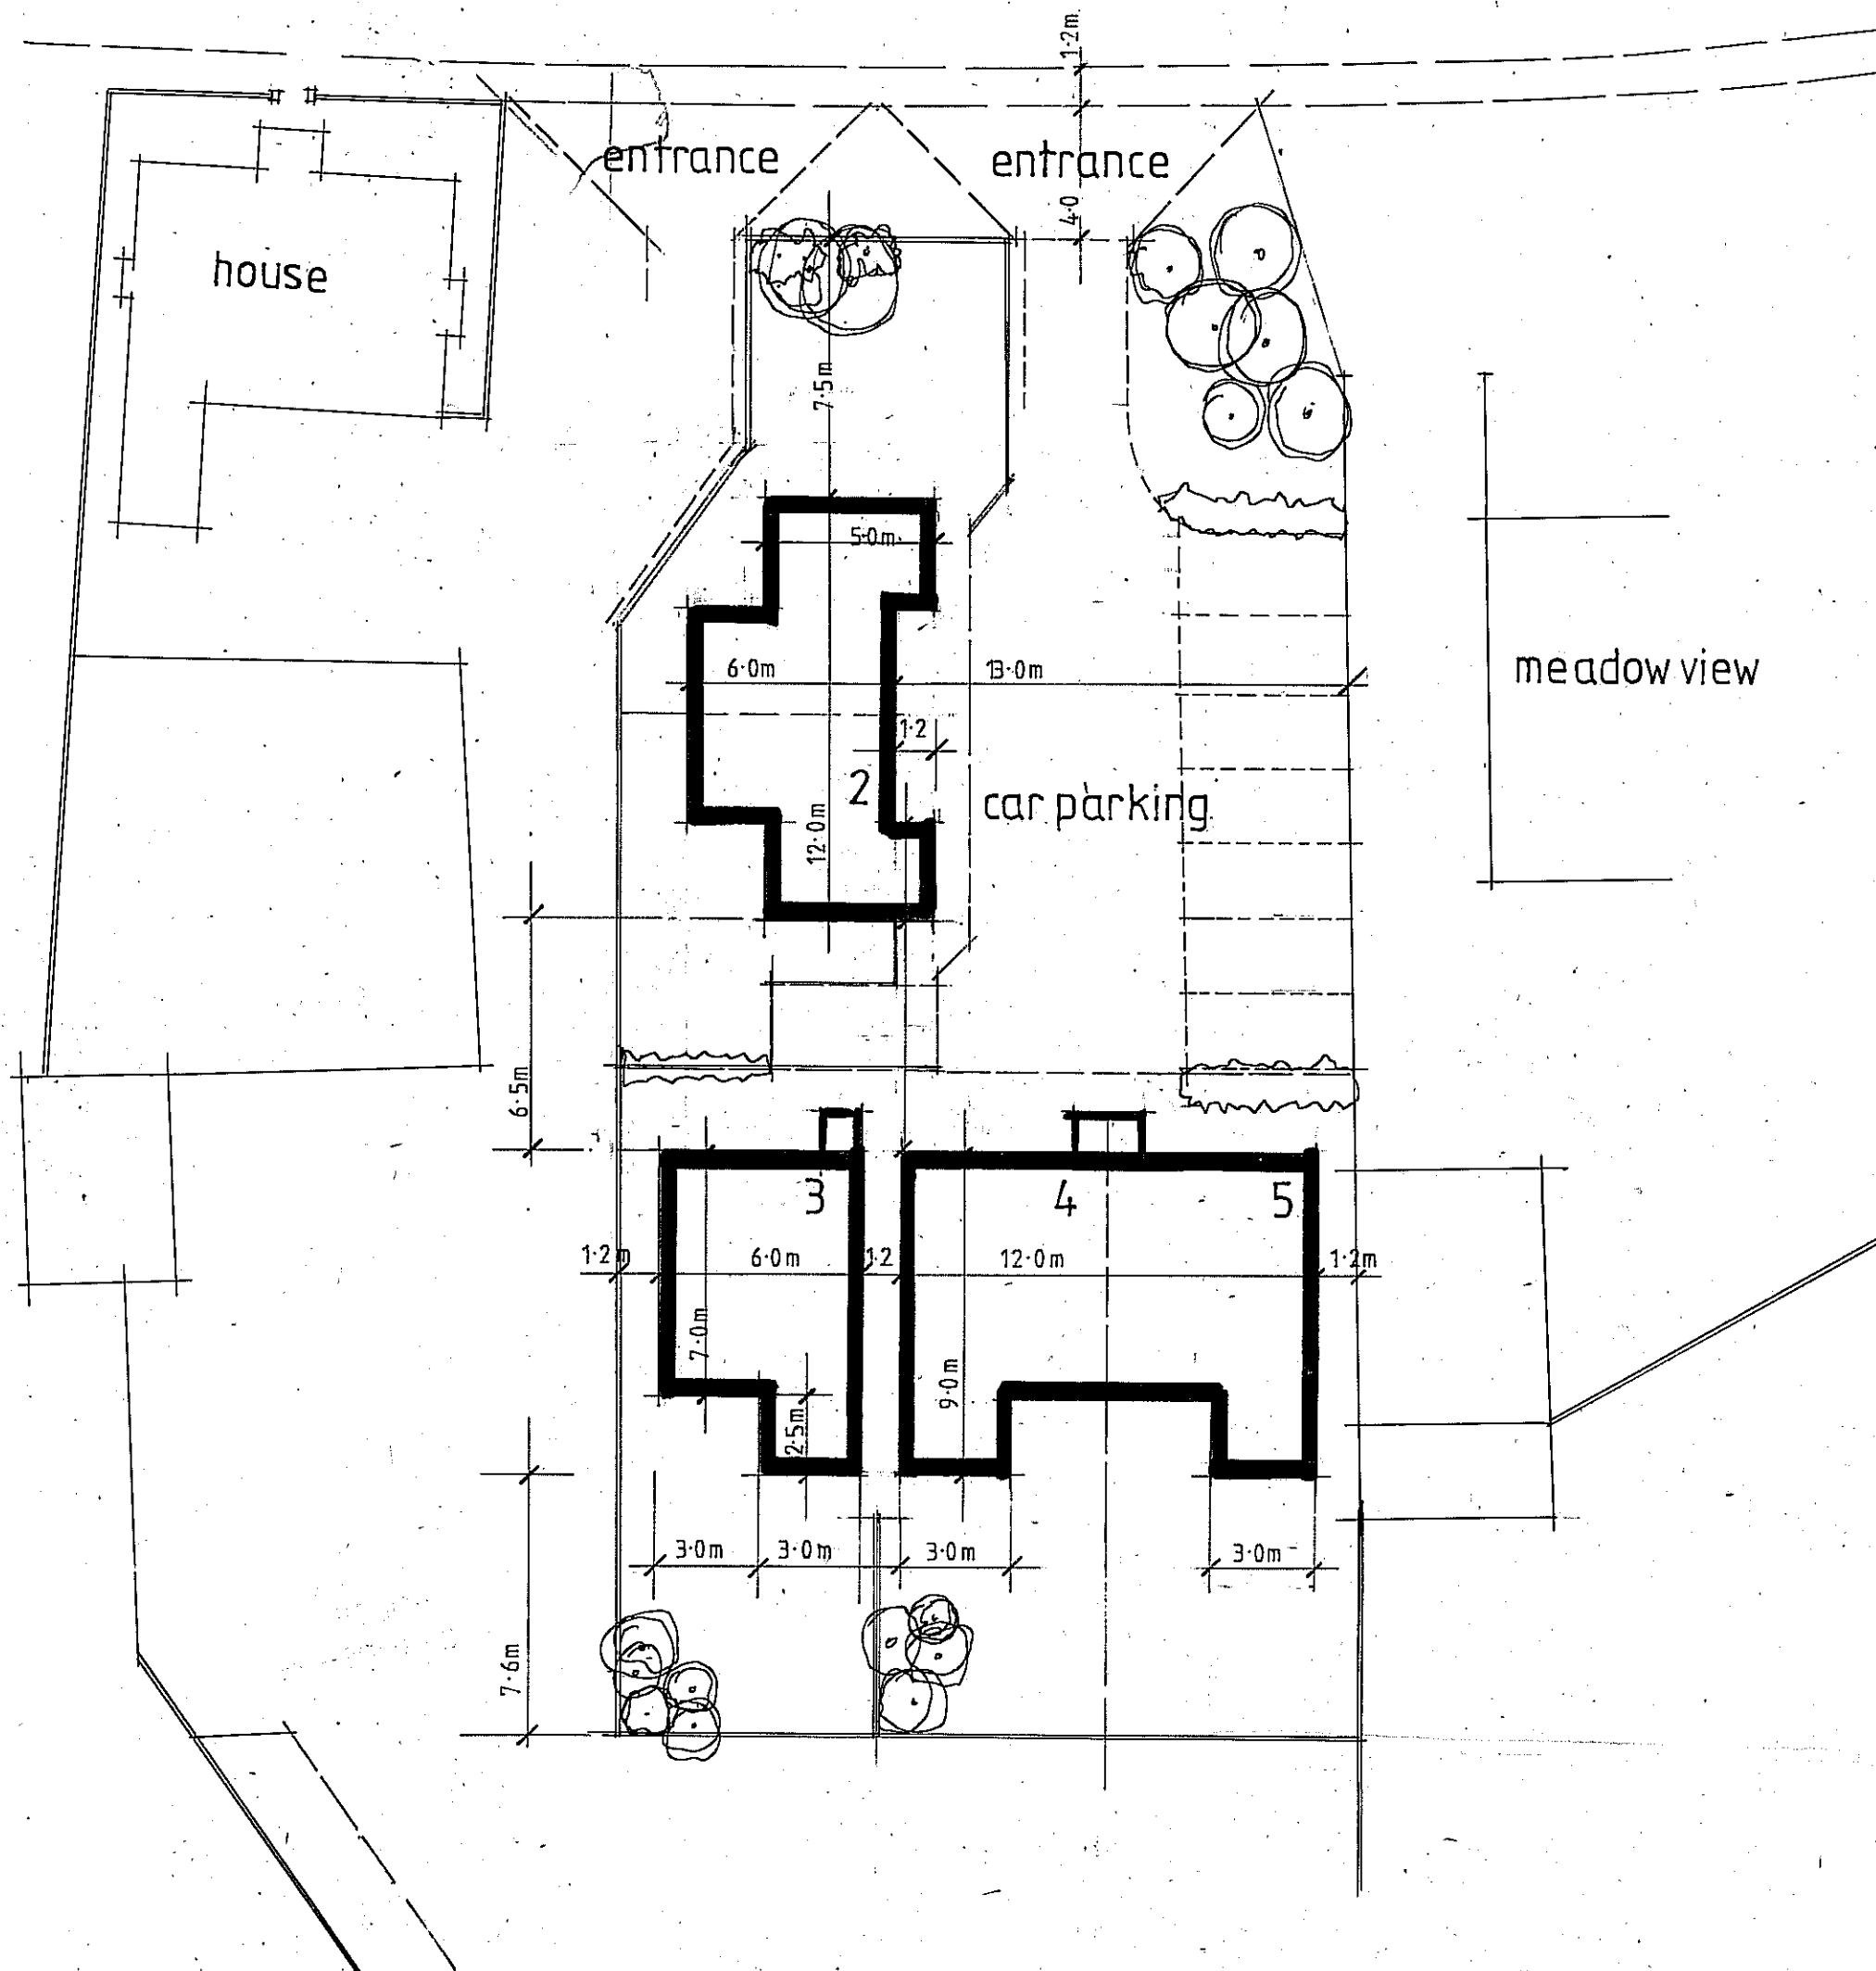

Revision

- Project:
Proposed development on land
at Plas Issa, Acrefair, Wrexham.
- Scale: 1:200
- Project Ref: 1210.145

studio83

paul whale architecture and design

The Fort Offices, Artillery Business Park, Park Hall,
Oswestry, Shropshire, SY21 4AD

Tel: 01691 664239

Mob: 07828 820200

email: paulwhale@studio83.co.uk