




SECTION CC- SOUTH FACING

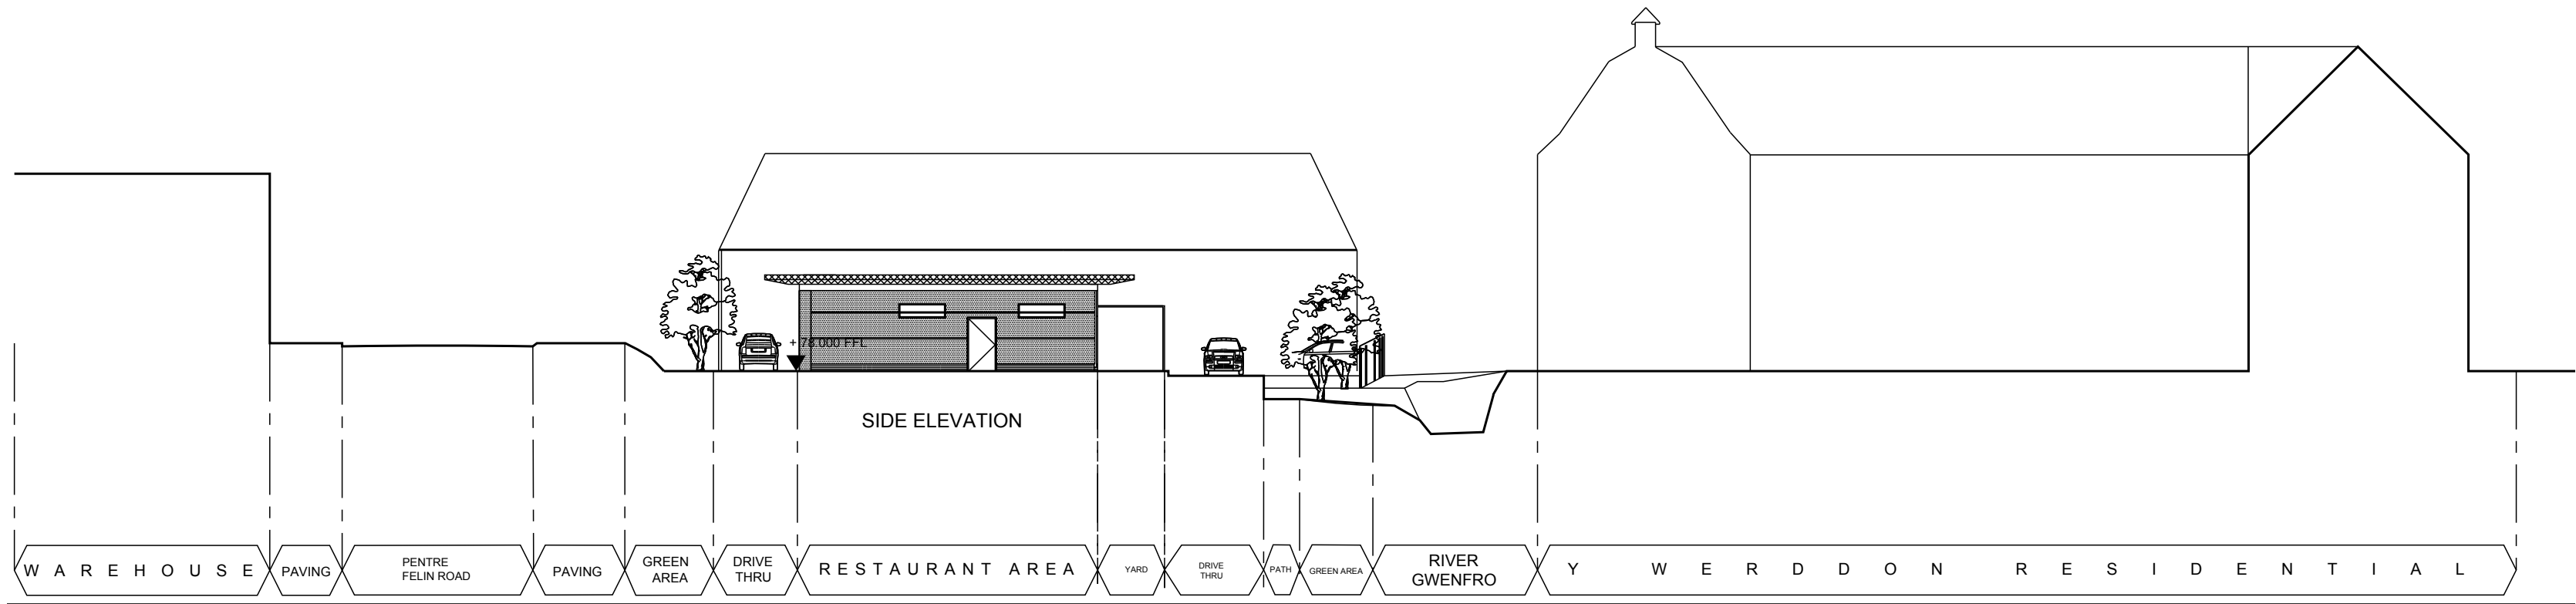

SECTION DD- WEST FACING

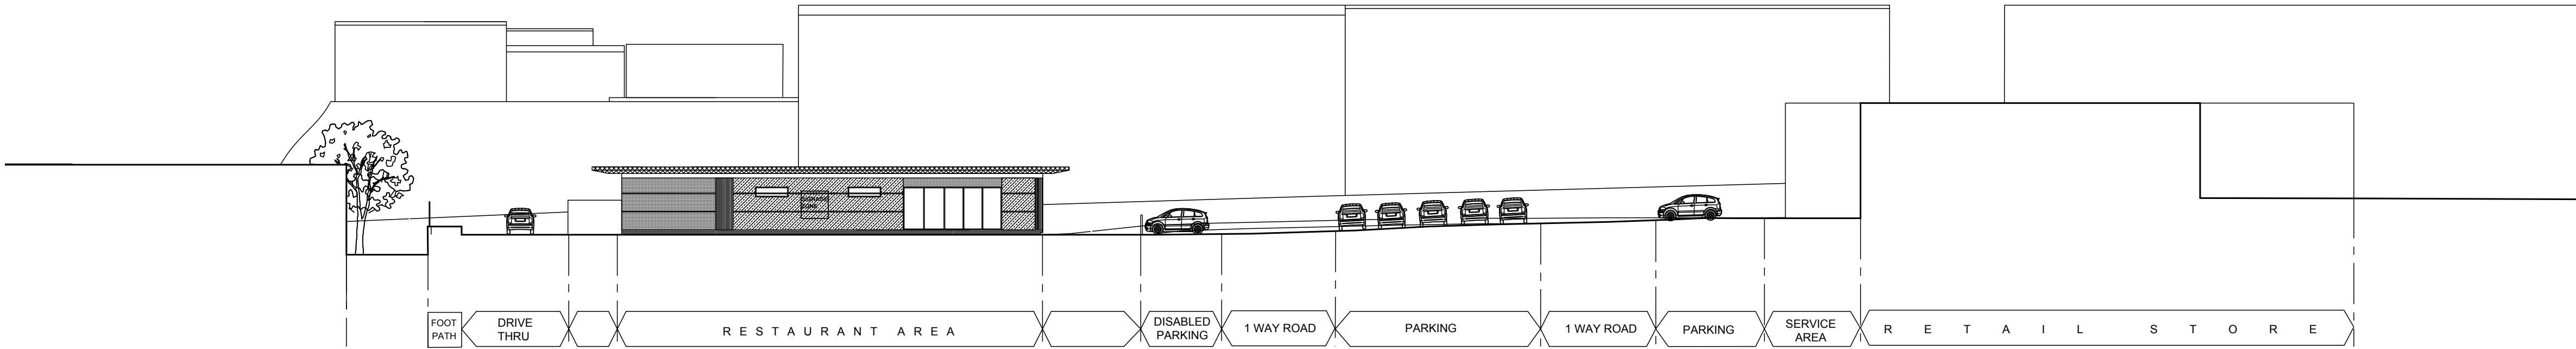


SECTION AA- NORTH FACING

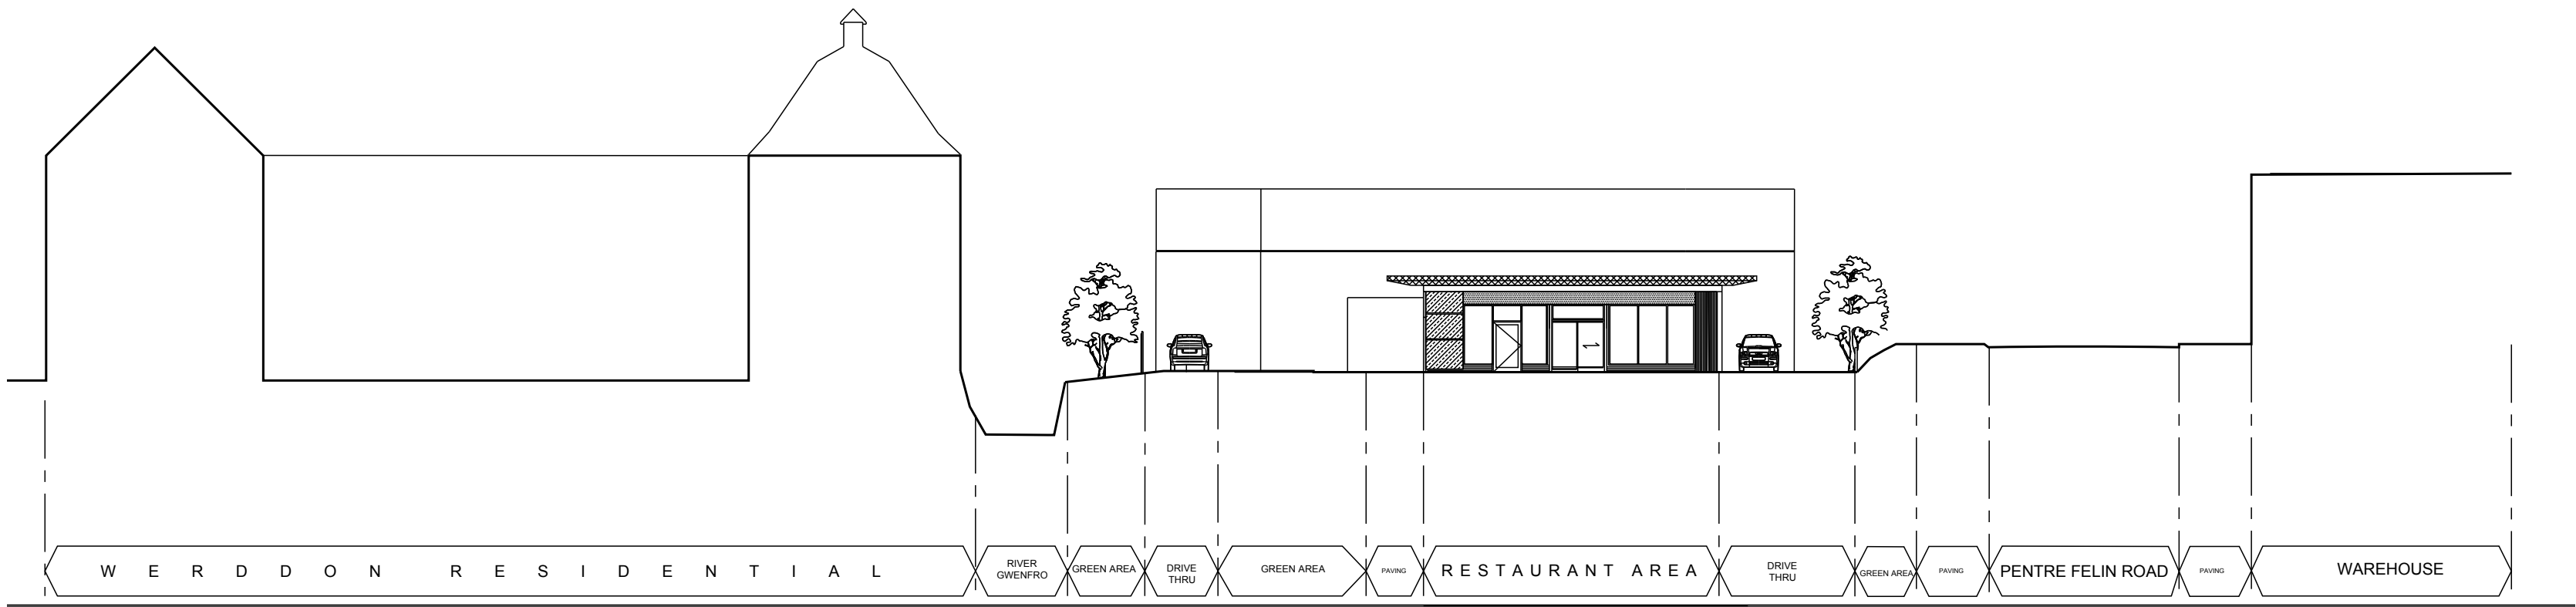

SECTION BB- EAST FACING

KEY PLAN

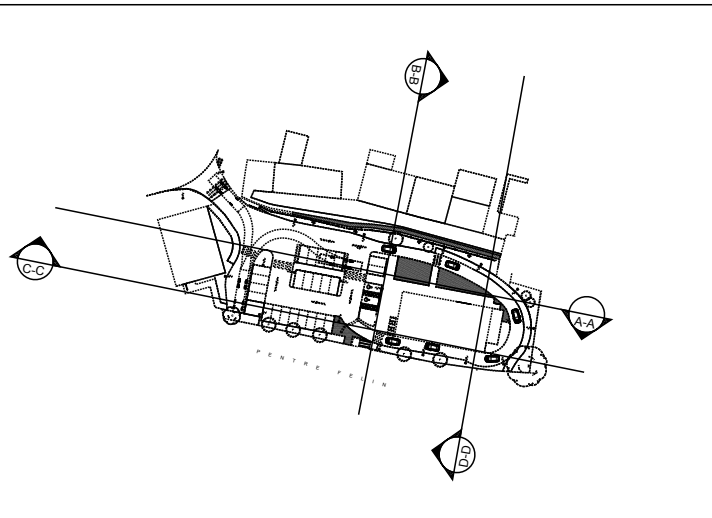

REV	DATE	INL	DESCRIPTION	CHK	REV	DATE	INL	DESCRIPTION	CHK

PROJECT	ISLAND GREEN DRIVE THRU RESTAURANT WREXHAM			ARCHITECT	Chapman Taylor INTERNATIONAL ARCHITECTS MASTERPLANNERS DESIGNERS 10 Eastbourne Terrace London W2 6LG t +44 (0)20 7371 3000 f +44 (0)20 7371 1949 www.chapmantaylor.com			DRAWING TITLE	SITE SECTIONS DRIVE THRU RESTAURANT			
	CLIENT				Henderson Retail Warehouse Fund				JOB NUMBER A816/IGW	SCALE 1:250@A1	DRAWN BY IMcN	FIRST ISSUE MARCH 2015
								PRELIMINARY				
COMPANY CODE		BUILDING / ZONE		LEVEL	CATEGORY		DRAWING No.	REVISION				
CTL		XXX		21	(00)		2003	02				