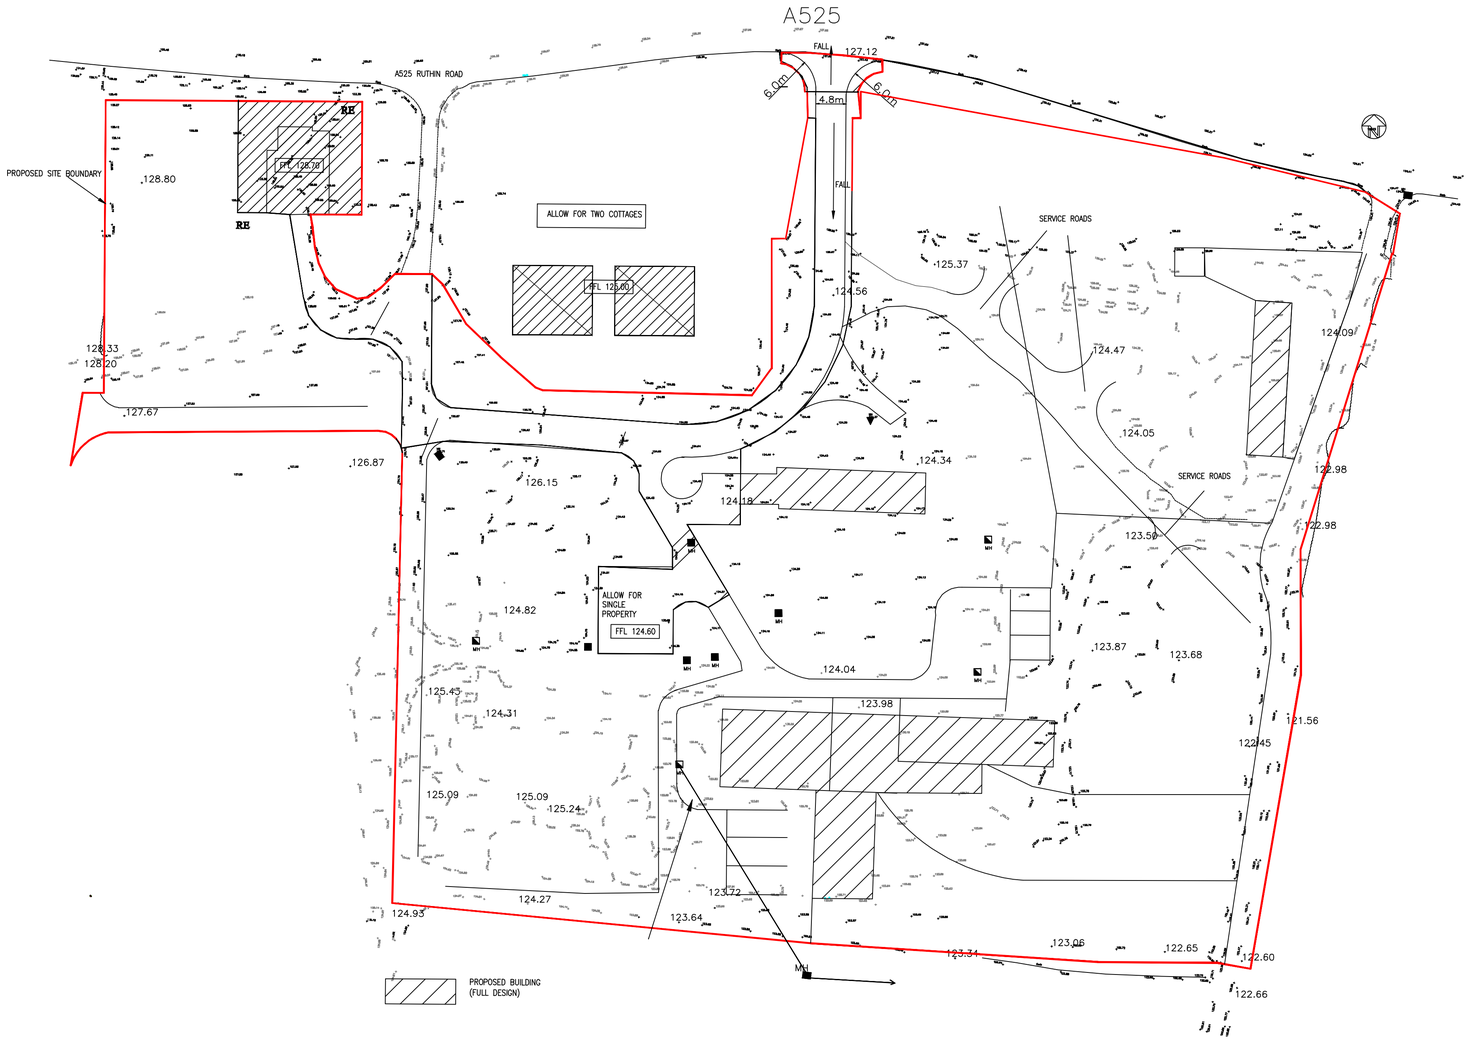

STRUTT AND PARKER

Project; Plas Power Phase 2	
Title; Phase 2 Block Plan	**Scale (A1);** 1:500
Dwg No; PPP2/006	**Date;** October 2016
Revision;	