



Copyright of this drawing is vested in the Architect and it must not be copied or reproduced without consent. Figured dimensions only are to be taken from this drawing. All contractors must visit the site and be responsible for taking and checking all dimensions relative to their work. HUAM Ltd are to be advised of any variation between drawings and site conditions.
DO NOT SCALE OFF THIS DRAWING.....IF IN DOUBT ASK

Rev.	Drawn	Comments	Date
------	-------	----------	------

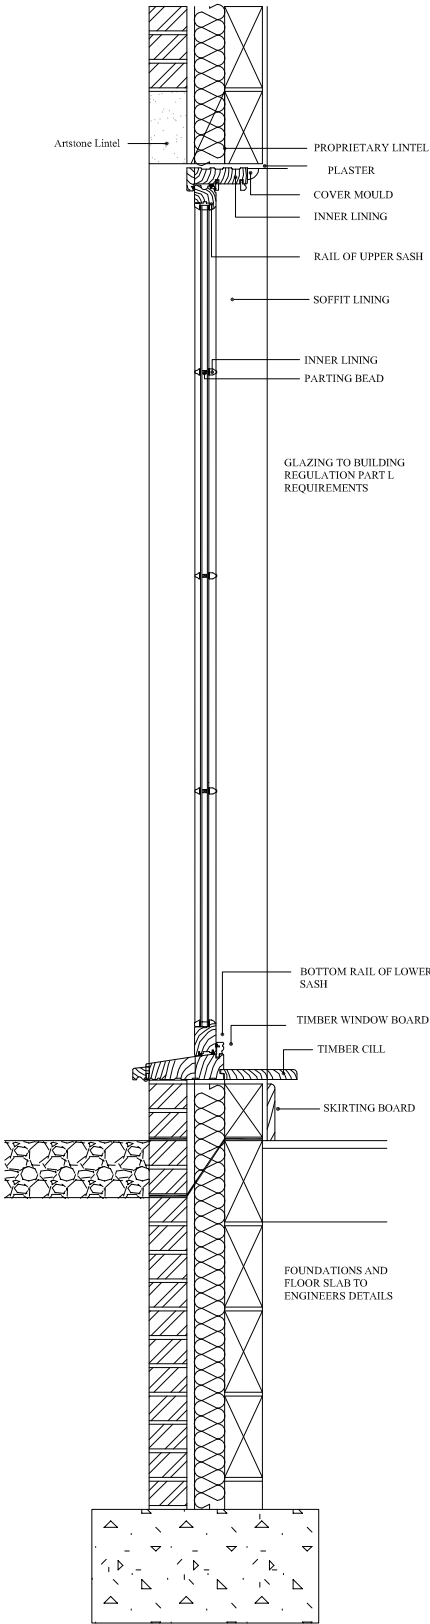

SECTION

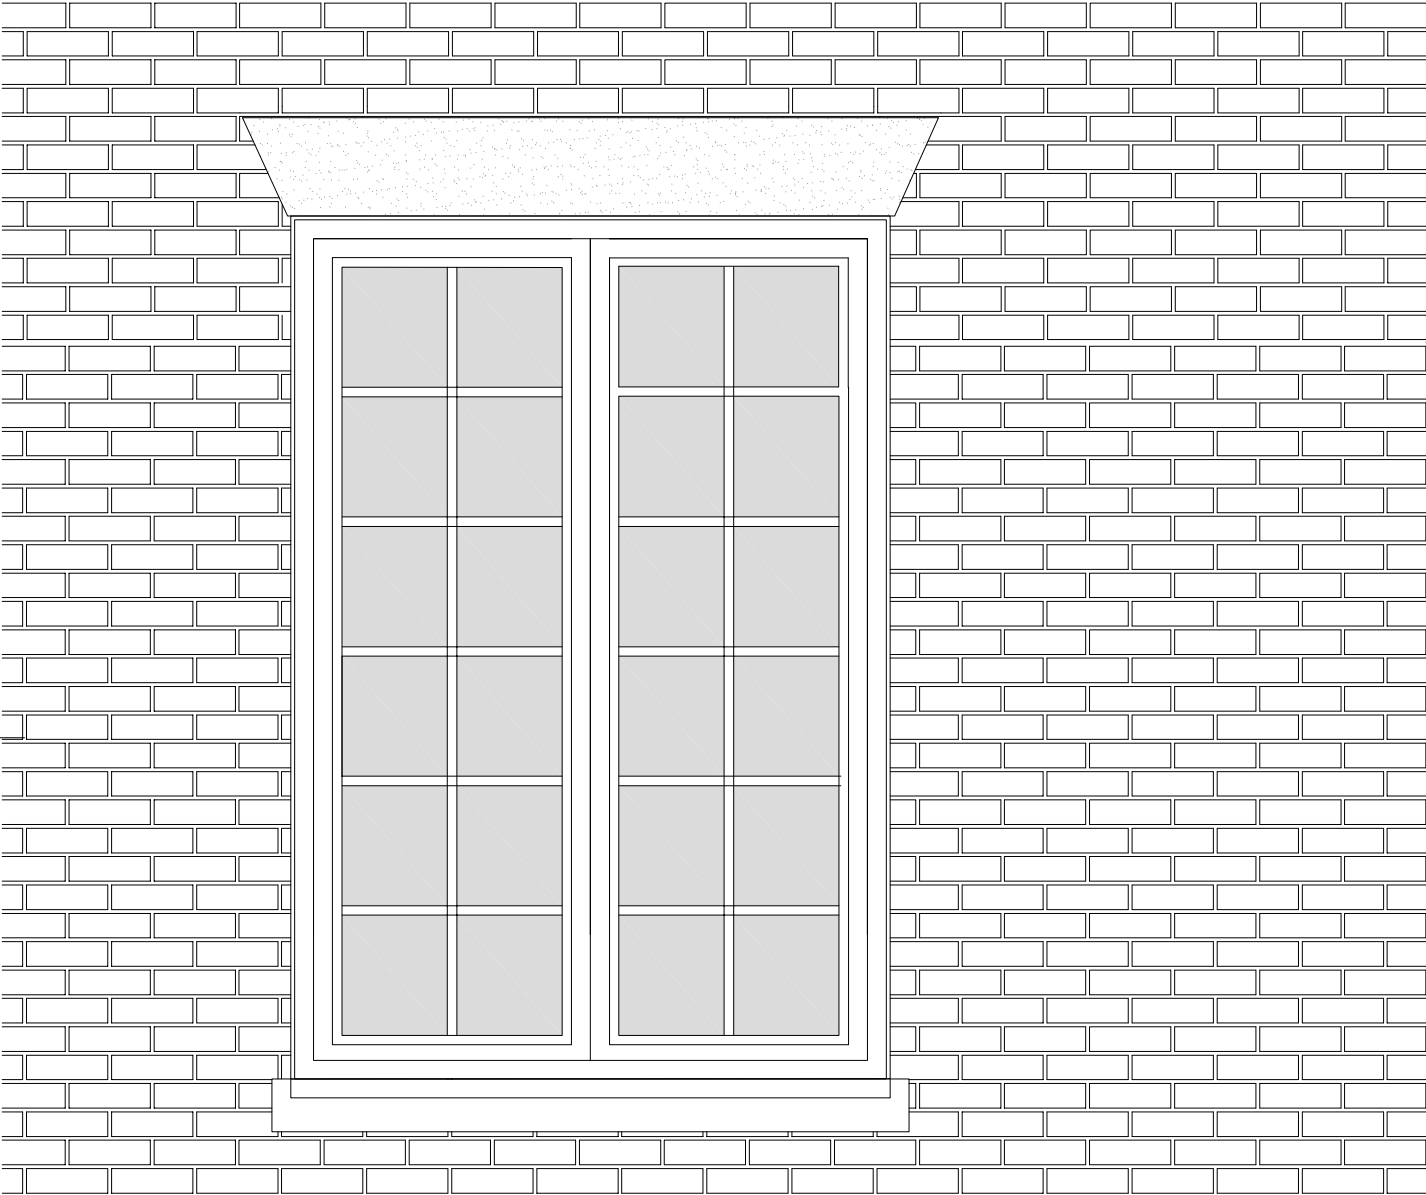

Suite S31,
Genesis Centre,
North Staffs Business Park,
Innovation Way,
Stoke on Trent, Staffs, ST6 4BF

Tel: 01782 366185
Email: stoke@hu-arch.co.uk

Client
LOXLEY DEVELOPMENT

Project
WYNNSTAY HALL ESTATE DEVELOPMENT

Title
LARGE WINDOW DETAIL

Status
PLANNING

Date
OCTOBER 2015

Drawn
MRF

Scale @A3
1:20

Checked

Project No
M1192

Drawing No.
AL[0]15

Rev

PLANNING