


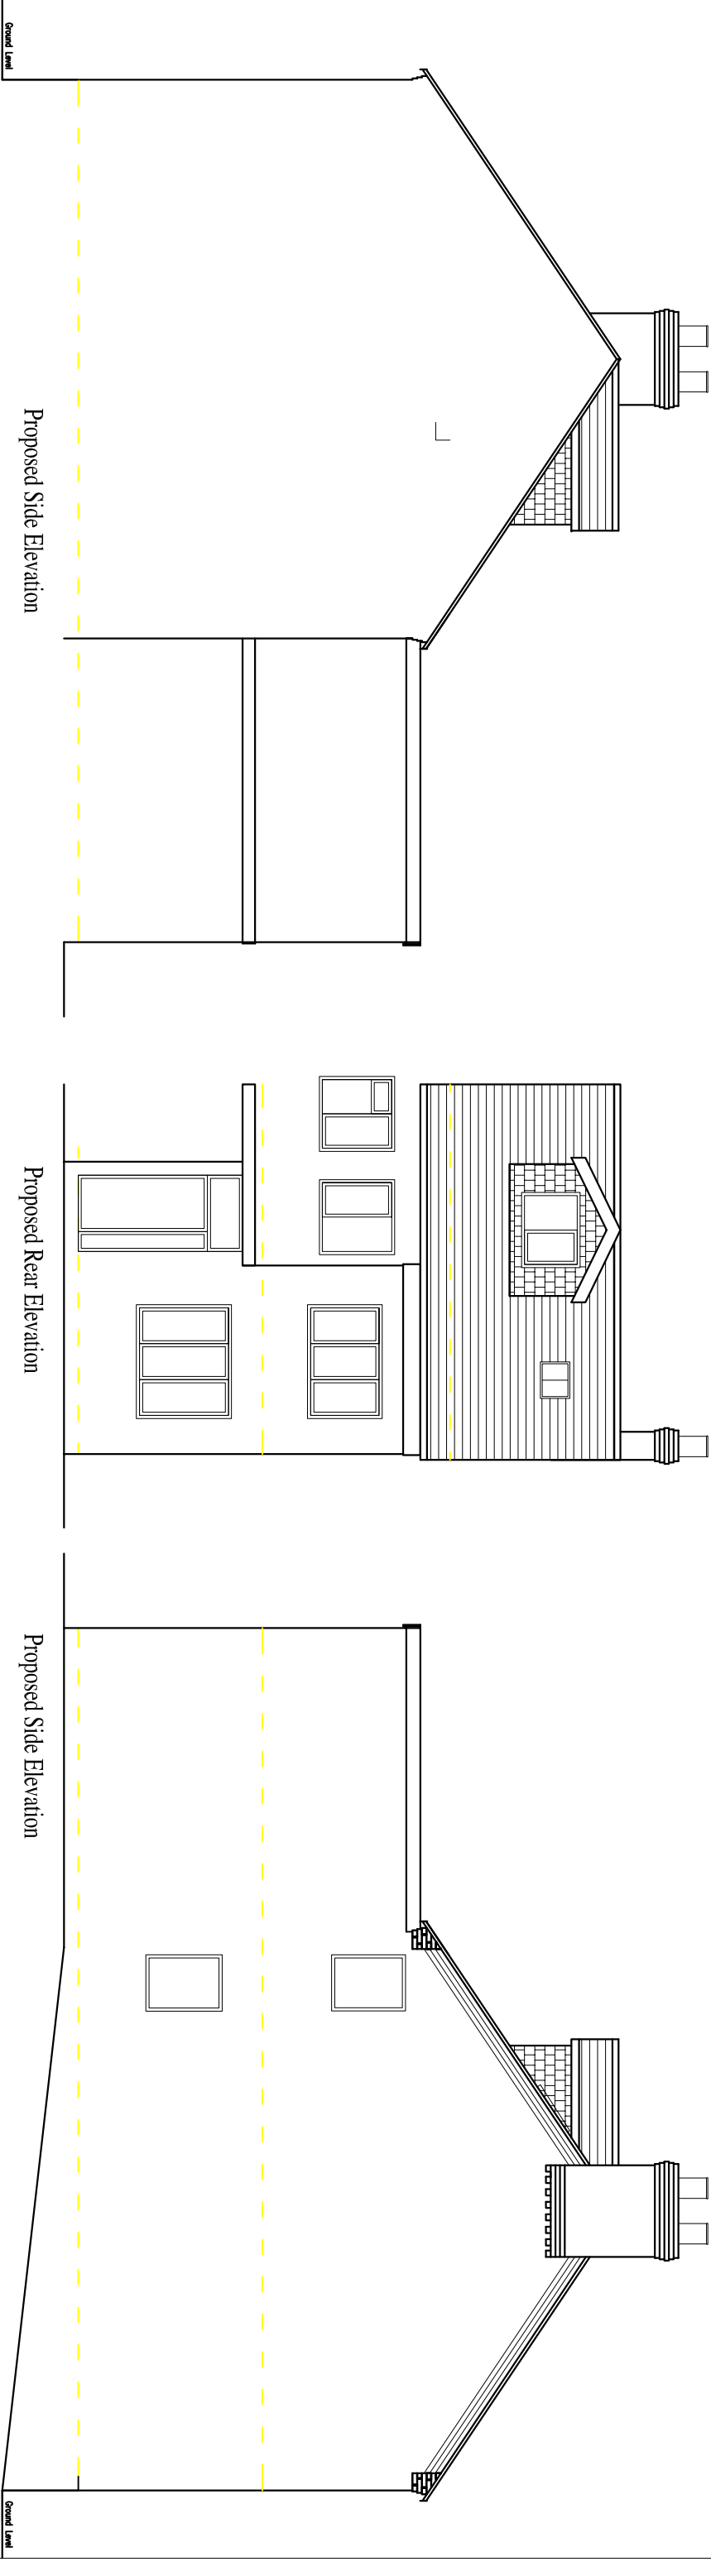

DRAW No.: DWG. 13 REV C – PROPOSED ELEVATIONS – 6
ROCK VILLAS – BRIDGE STREET.DWG

Builders are to work to dimensions only. If setting out points or dimensions are required, call the number below rather than scaling off the drawing.

DRAWING IS ACCURATE TO THE SCALE BELOW

SCALE: 1 : 100 @ A3

DATE: 10 November 2015

L.A. Wrexham

DRAWN BY: Clair Hughes

CHK'D BY:

Ch DESIGN
7 BROCKDALE AVENUE, FLINT, FLINTSHIRE
CH6 5RB. 01352 730741

PLAN AHEAD, before starting any section of work, or ordering materials check for discrepancies or lack of information.
Please ask for help.