




Appendix 23
Maps of Llay
from 1912 to
Present Day
and Future
Growth

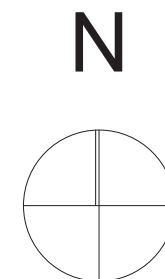

LLAY 1912

This drawing is the copyright of Michael Cunningham Architects. It must not be reproduced or used in any way without written permission from Michael Cunningham Architects.

All dimensions in millimeters and to be checked on site prior to commencement of any works.

Do not scale from this drawing.

Builder to verify all dimensions, heights and levels prior to commencement of work.


No encroachment onto neighbours property without written permission.

The contractor in preparing his estimate shall visit the site and acquaint himself with the problems involved & shall allow in his price for any detail whether indicated or not which may be reasonably considered necessary to ensure a neat structurally sound & workmanlike job.

The contractor shall issue all statutory notices to the Local Authority at commencement, during progress & completion of the works.


Revision C Date 19.10.16	Amendments made in line with comments from SH*	Drawn Checked RC MC*
Revision B Date 19.10.16	Amendments made in line with comments from SH*	Drawn Checked RC MC*
Revision A Date 18.10.16	Amendments made in line with comments from SH*	Drawn Checked RC MC*
MDG Cleveland House 41 Shaw Street Liverpool L6 1HL 0151 207 9431		
Job Title Home Farm Gresford Road Llay Wrexham LL12 UK		
Drawing Name 1912		
Drawing Status		
Drawn by RC		Date 26.09.16
Checked by MC		Date 26.09.16
Drawing Scale 1:10000 @A3		Status
Layout ID		Revision
653 P (00) 004.1 C		

This page is intentionally blank

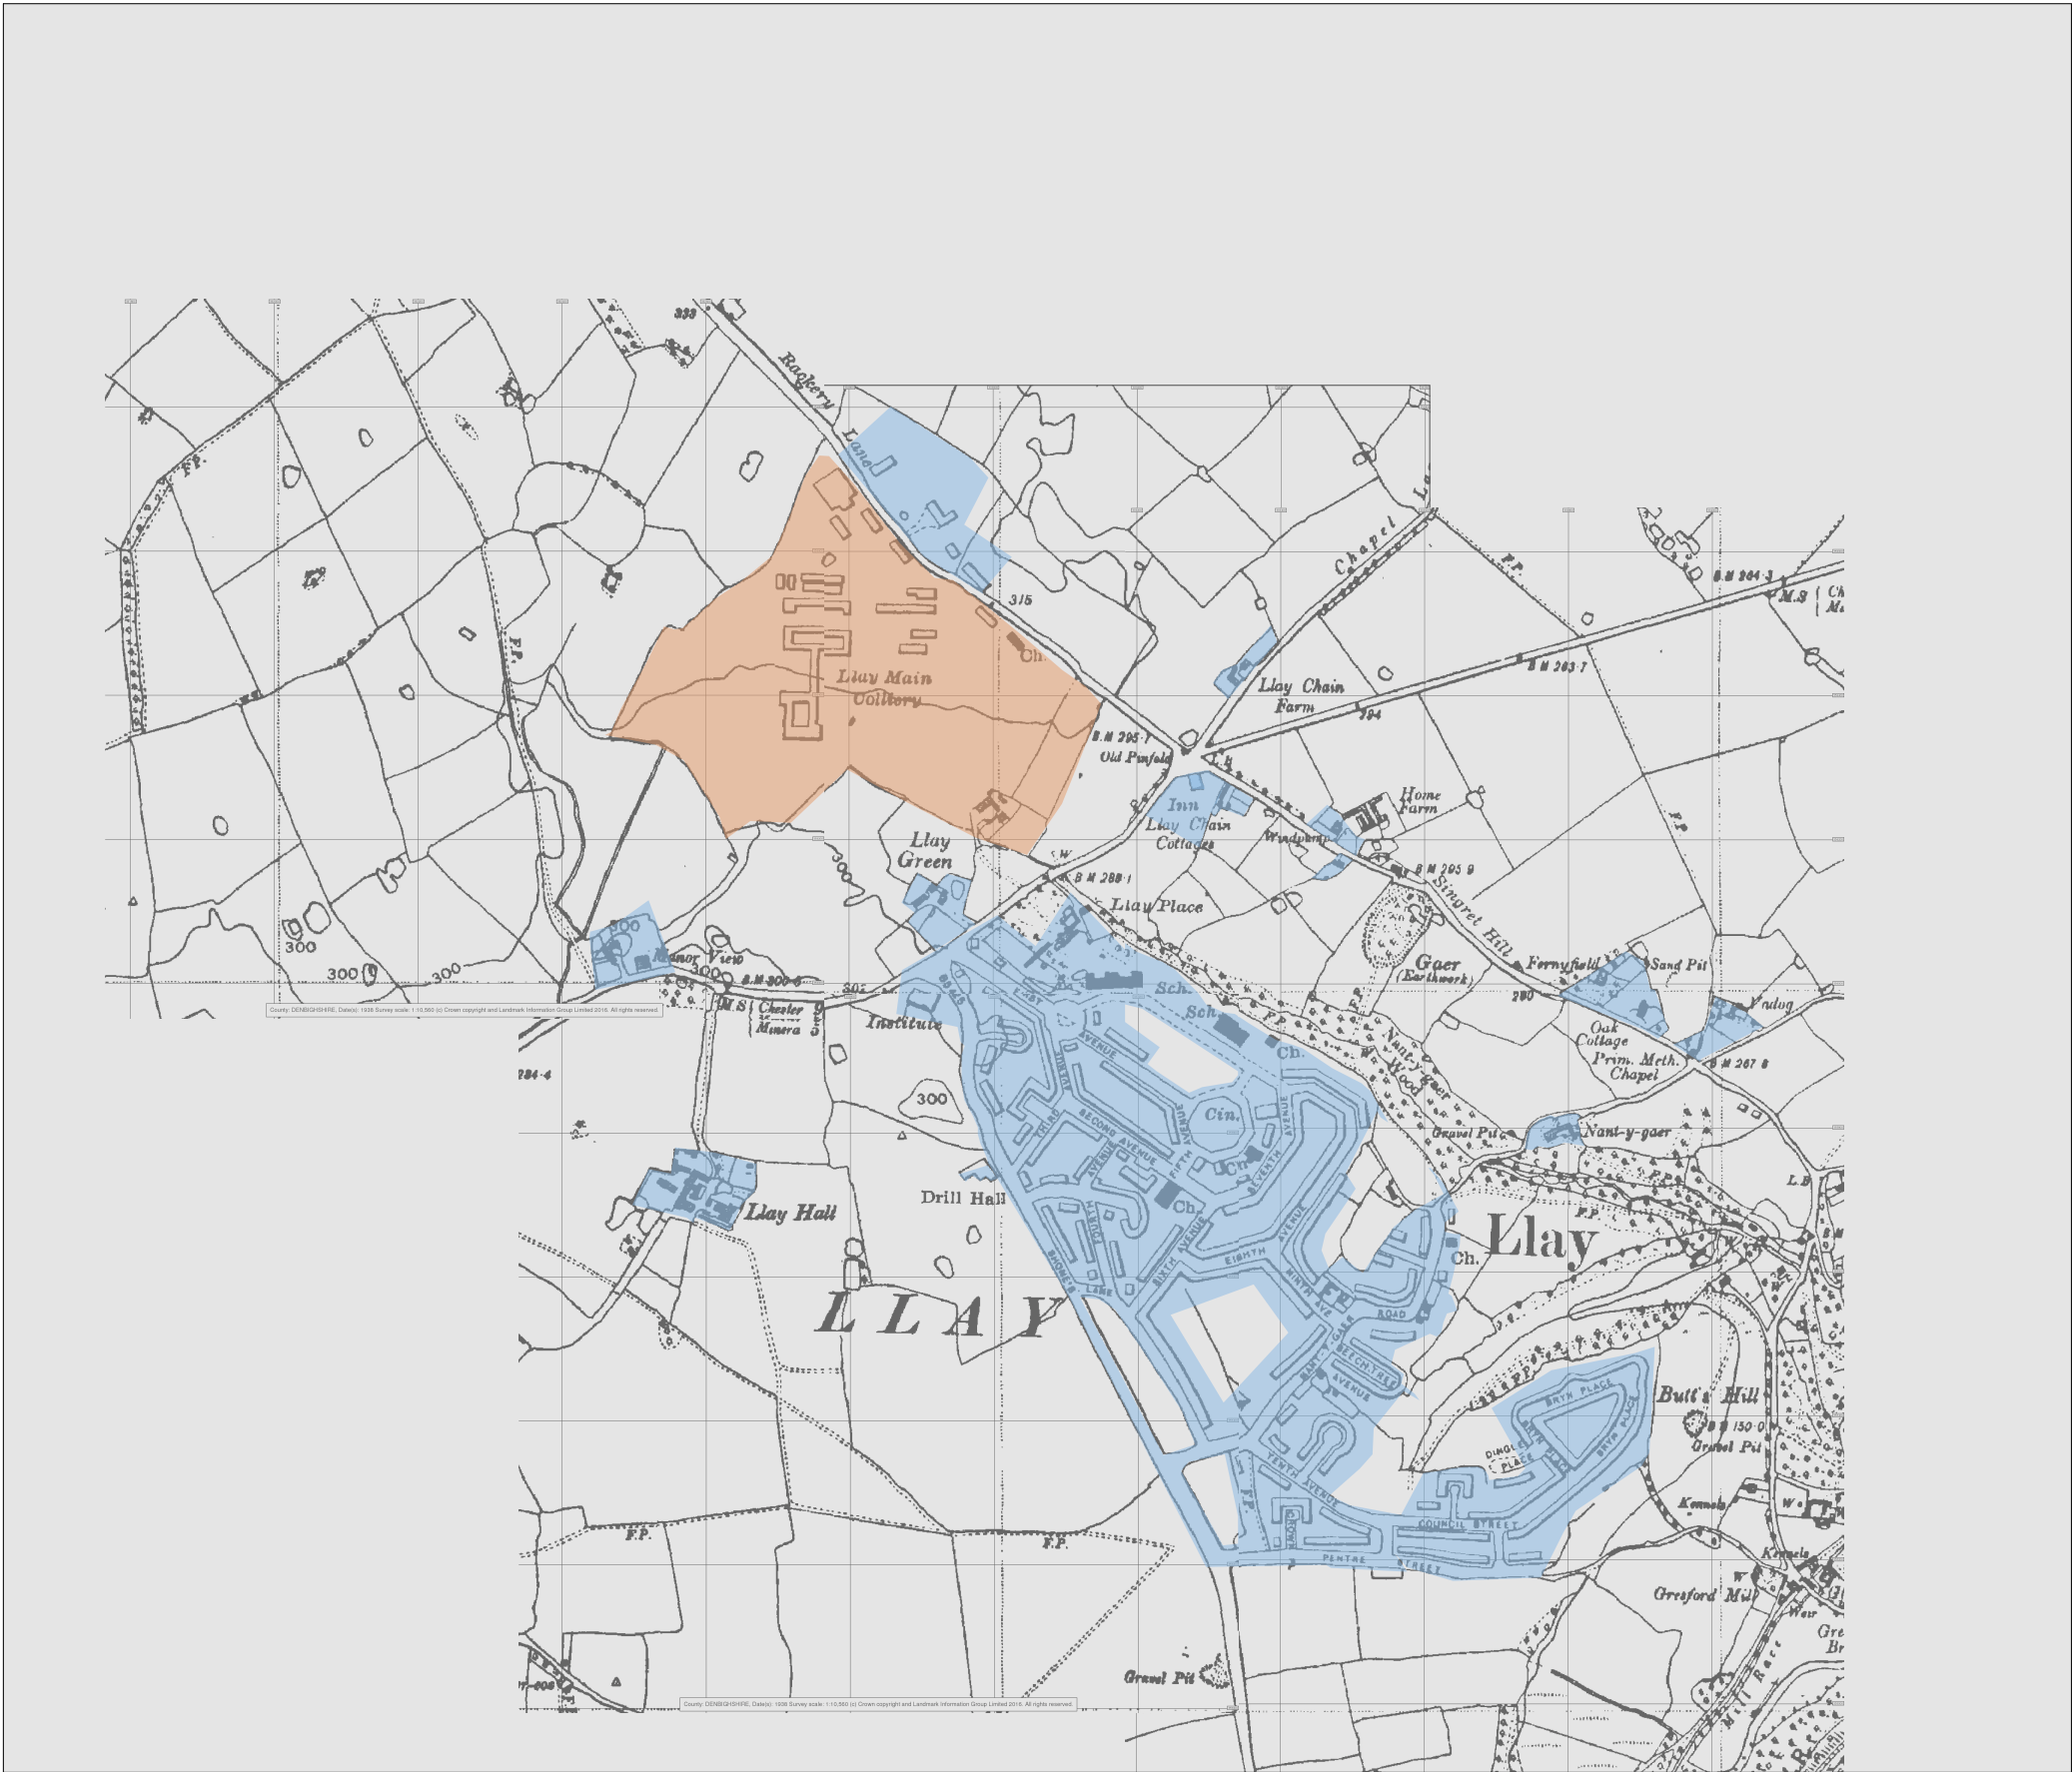

LLAY 1938

SOURCE: ORDNANCE SURVEY

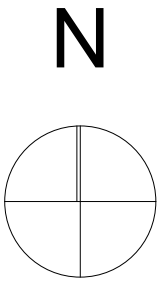

Drawing Key

- Industrial development
- Residential development & supporting facilities/services

This drawing is the copyright of Michael Cunningham Architects. It must not be reproduced or used in any way without written permission from Michael Cunningham Architects.
All dimensions in millimeters and to be checked on site prior to commencement of any works.
Do not scale from this drawing.
Builder to verify all dimensions, heights and levels prior to commencement of work.
No encroachment onto neighbours property without written permission.
The contractor in preparing his estimate shall visit the site and acquaint himself with the problems involved & shall allow in his price for any detail whether indicated or not which may be reasonably considered necessary to ensure a neat structurally sound & workmanlike job.
The contractor shall issue all statutory notices to the Local Authority at commencement, during progress & completion of the works.

Revision	C	Amendments made in line with comments from SH	Drawn	RC
Date	15.10.16		Checked	MC
Revision	B	Amendments made in line with comments from SH	Drawn	RC
Date	15.10.16		Checked	MC
Revision	A	Amendments made in line with comments from SH	Drawn	RC
Date	15.10.16		Checked	MC

MDG
Cleveland House
41 Shaw Street
Liverpool
L6 1HL
0151 207 9431

Job Title
Home Farm
Gresford Road
Llay
Wrexham
LL12
UK

Drawing Name
1938

Drawing Status



Drawn by
RC
Date
26.09.16

Checked by
MC
Date
26.09.16

Drawing Scale
1:10000 @A3
Status

Layout ID
653 P (00) 004.2 C
Revision

This page is intentionally blank

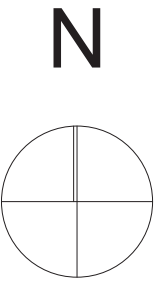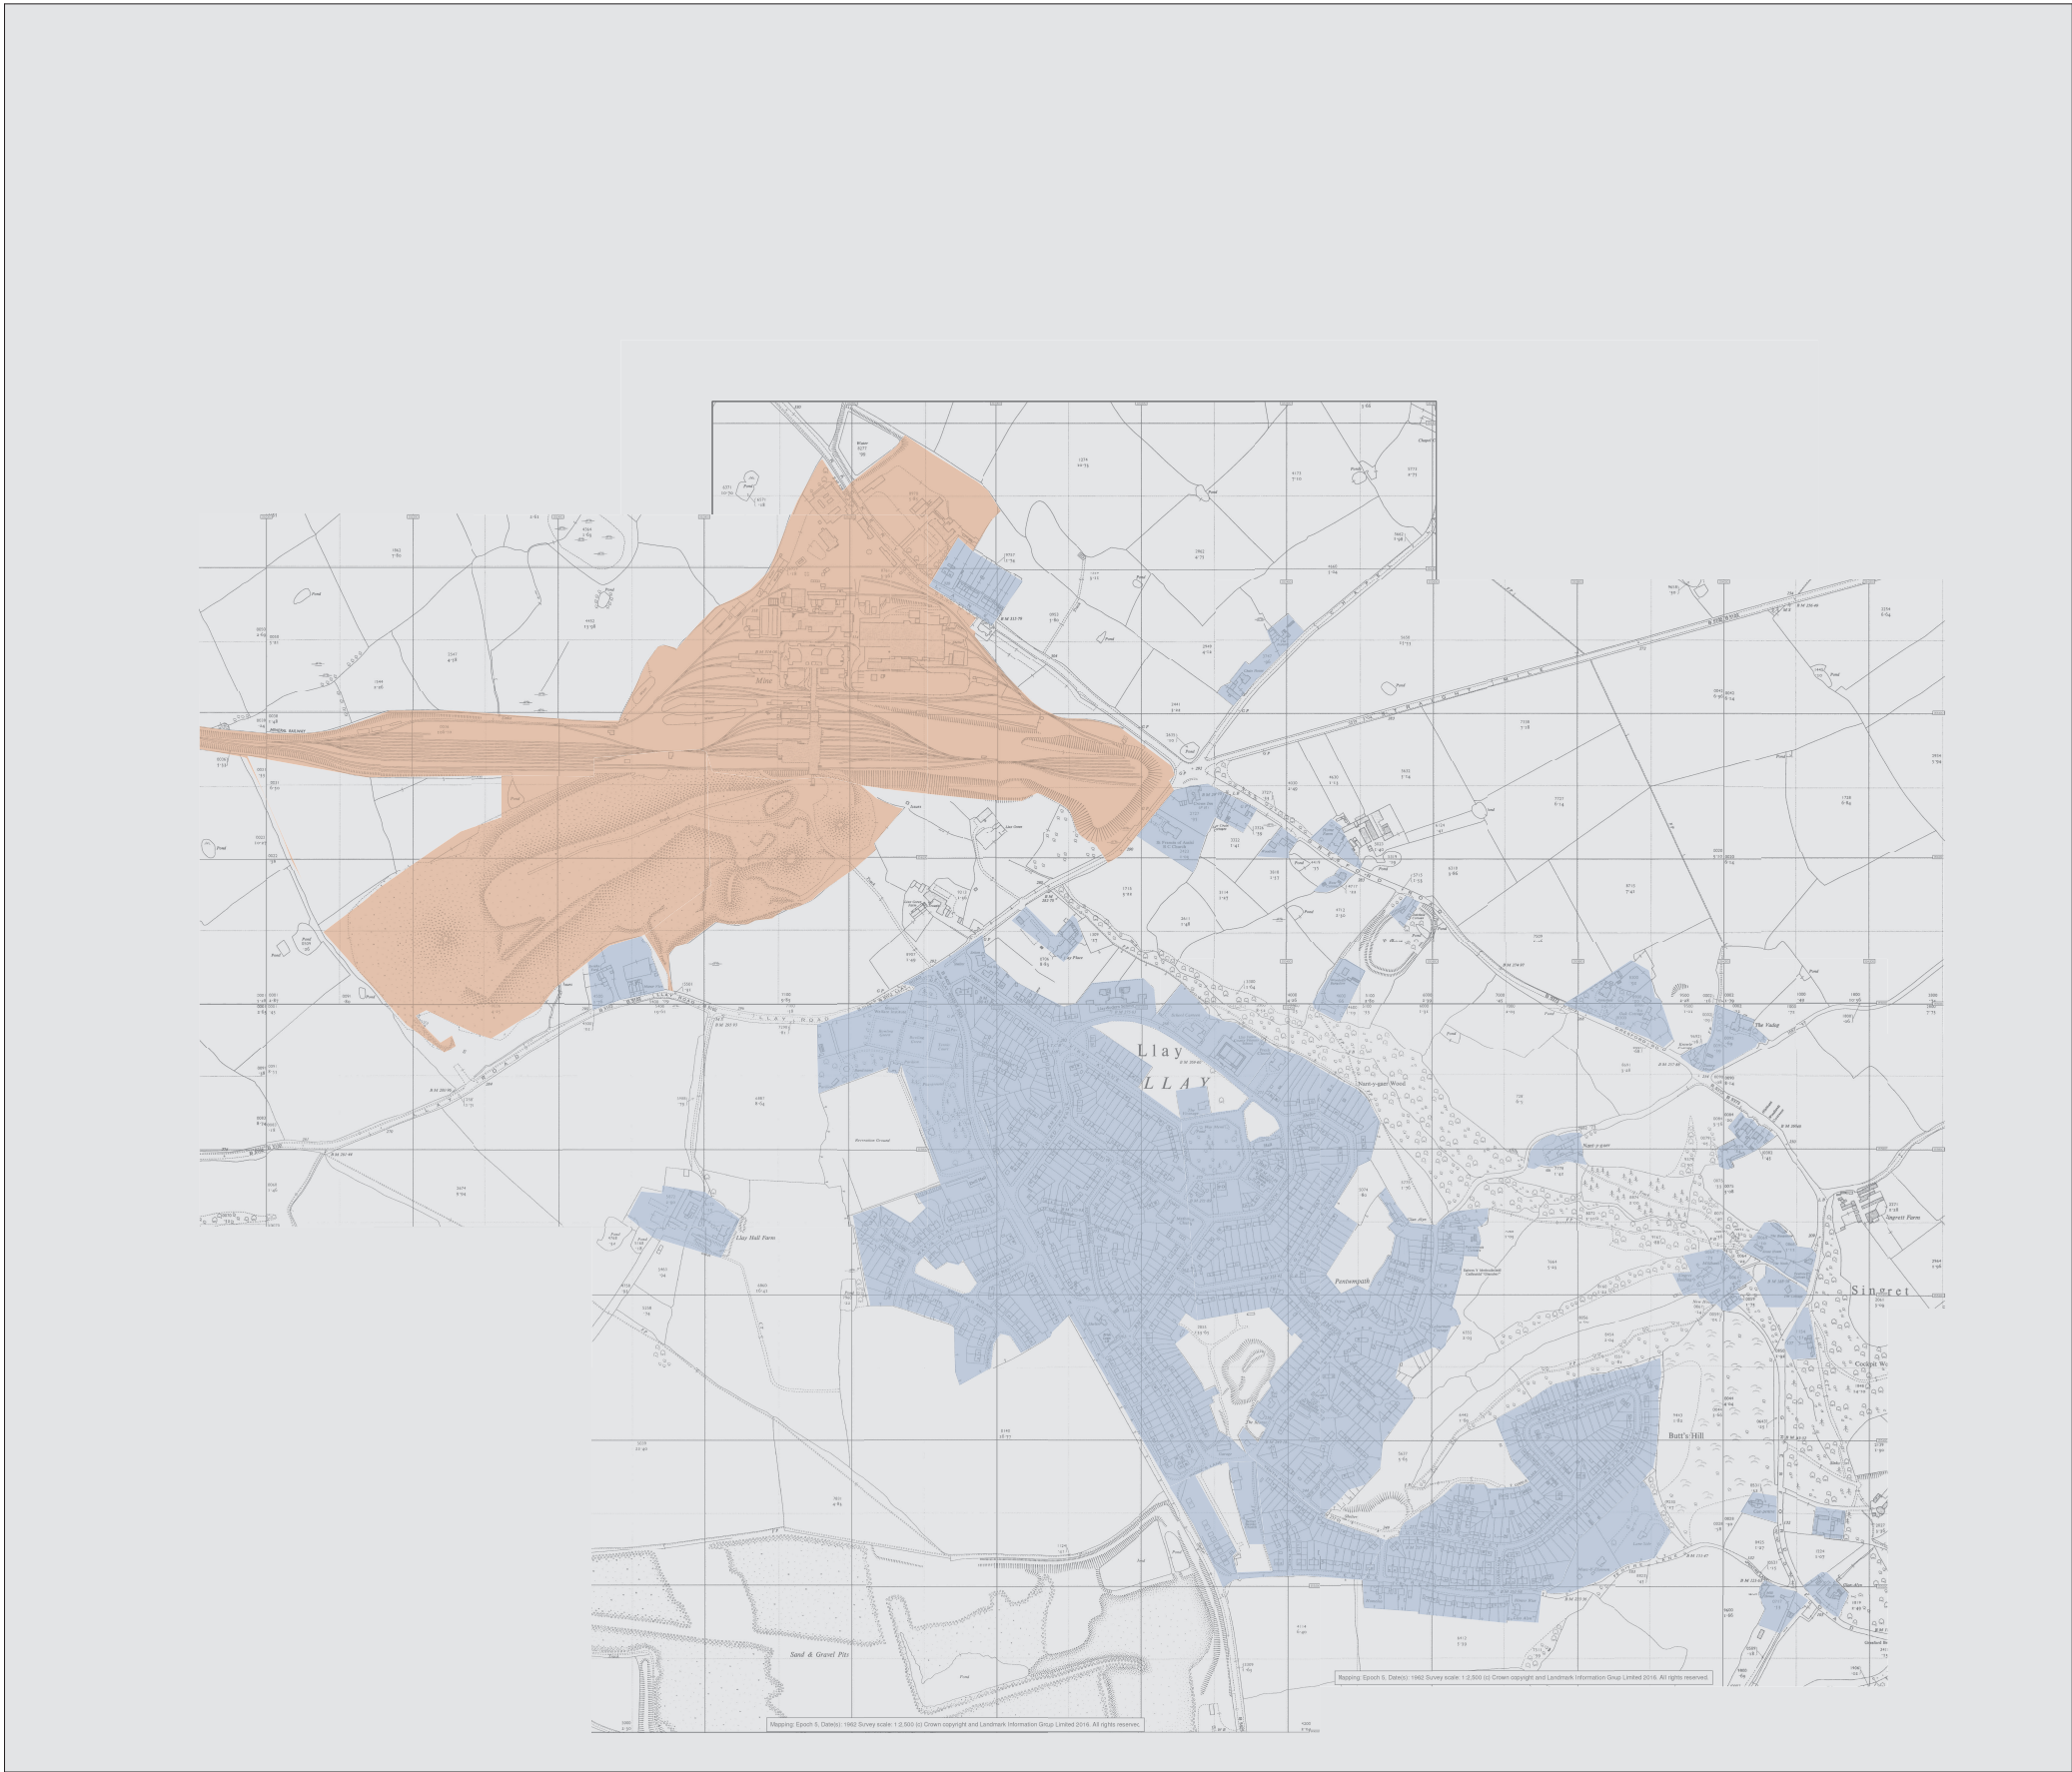

Drawing Key

- Industrial development
- Residential development & supporting facilities/services

SOURCE: ORDNANCE SURVEY

LLAY 1962

This drawing is the copyright of Michael Cunningham Architects. It must not be reproduced or used in any way without written permission from Michael Cunningham Architects.

All dimensions in millimeters and to be checked on site prior to commencement of any works.

Do not scale from this drawing.

Builder to verify all dimensions, heights and levels prior to commencement of work.

No encroachment onto neighbours property without written permission.

The contractor in preparing his estimate shall visit the site and acquaint himself with the problems involved & shall allow in his price for any detail whether indicated or not which may be reasonably considered necessary to ensure a neat structurally sound & workmanlike job.

The contractor shall issue all statutory notices to the Local Authority at commencement, during progress & completion of the works.

Revision	C	Amendments made in line with comments	Drawn	RC
Date	15.10.16	front SH'	Checked	MC'
Revision	B	Amendments made in line with comments	Drawn	RC
Date	15.10.16	front SH'	Checked	MC'
Revision	A	Amendments made in line with comments	Drawn	RC
Date	15.10.16	front SH'	Checked	MC'

MDG Cleveland House 41 Shaw Street Liverpool L6 1HL 0151 207 9431	
Job Title	Home Farm Gresford Road Llay Wrexham LL12 UK
Drawing Name	1962
Drawing Status	
Drawn by	Date
RC	26.09.16
Checked by	Date
MC	26.09.16
Drawing Scale	Status
1:10000 @A3	
Layout ID	Revision
653 P (00) 004.3 C	

This page is intentionally blank